




This drawing is the copyright of LDM Design.
All dimensions to be checked on site.
Do not scale.
All levels to be checked on site and refer to Ordnance
Survey Datum Newlyn unless alternative datum given.
All errors and omissions to be reported to the Architect
prior to commencement.
This drawing must be read in conjunction with the relevant
specification clauses.
This drawing must not be used on site unless issued for
construction.

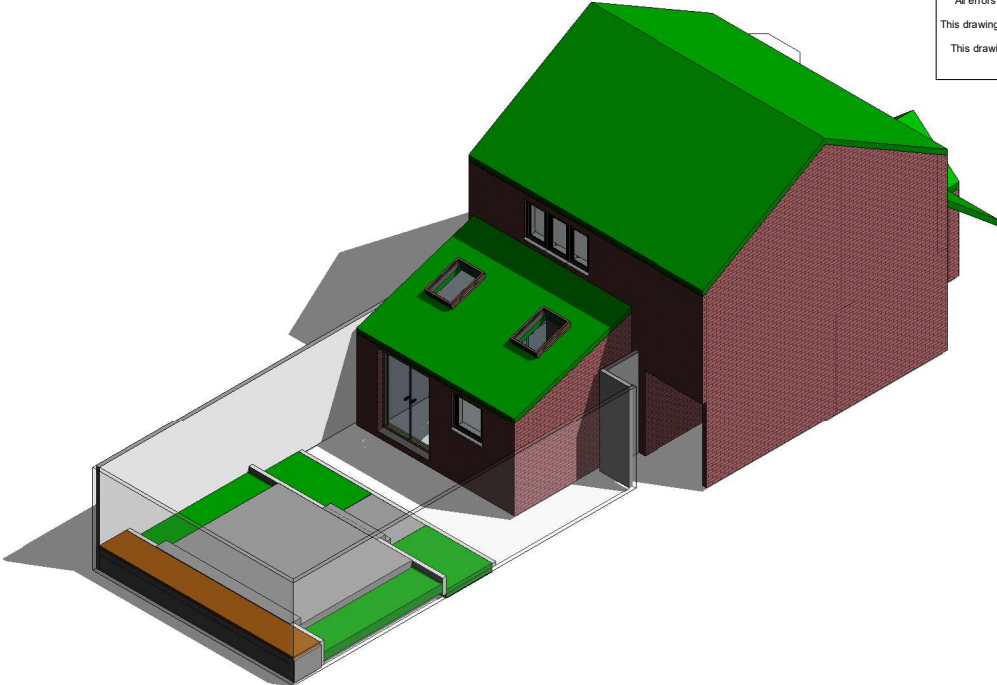

3 Rear Left Proposed

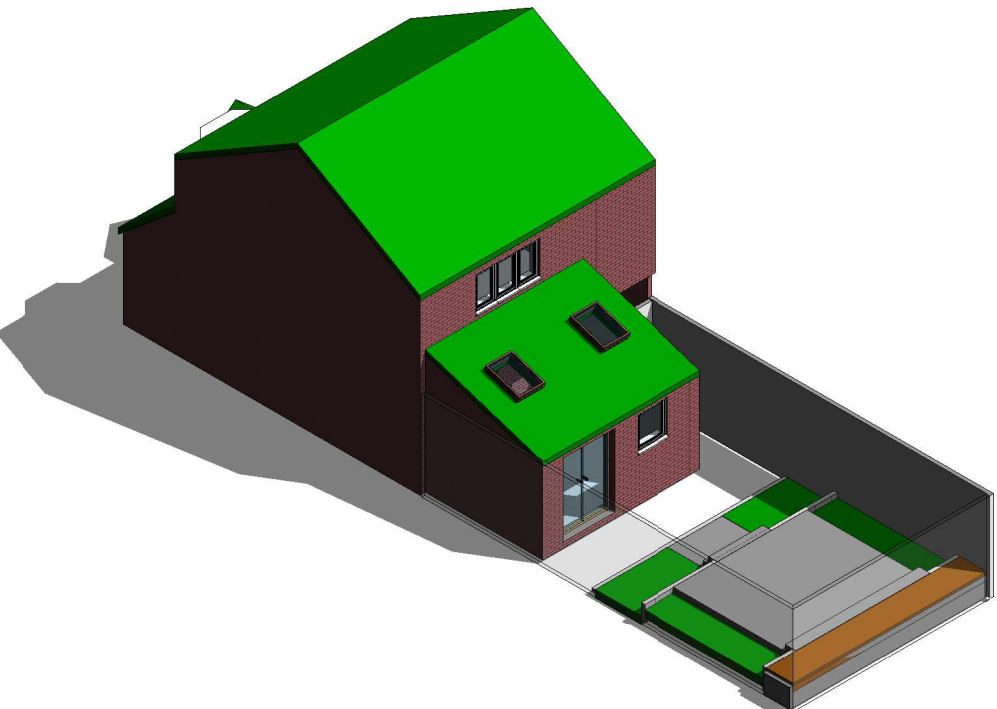

4 Rear Right Proposed

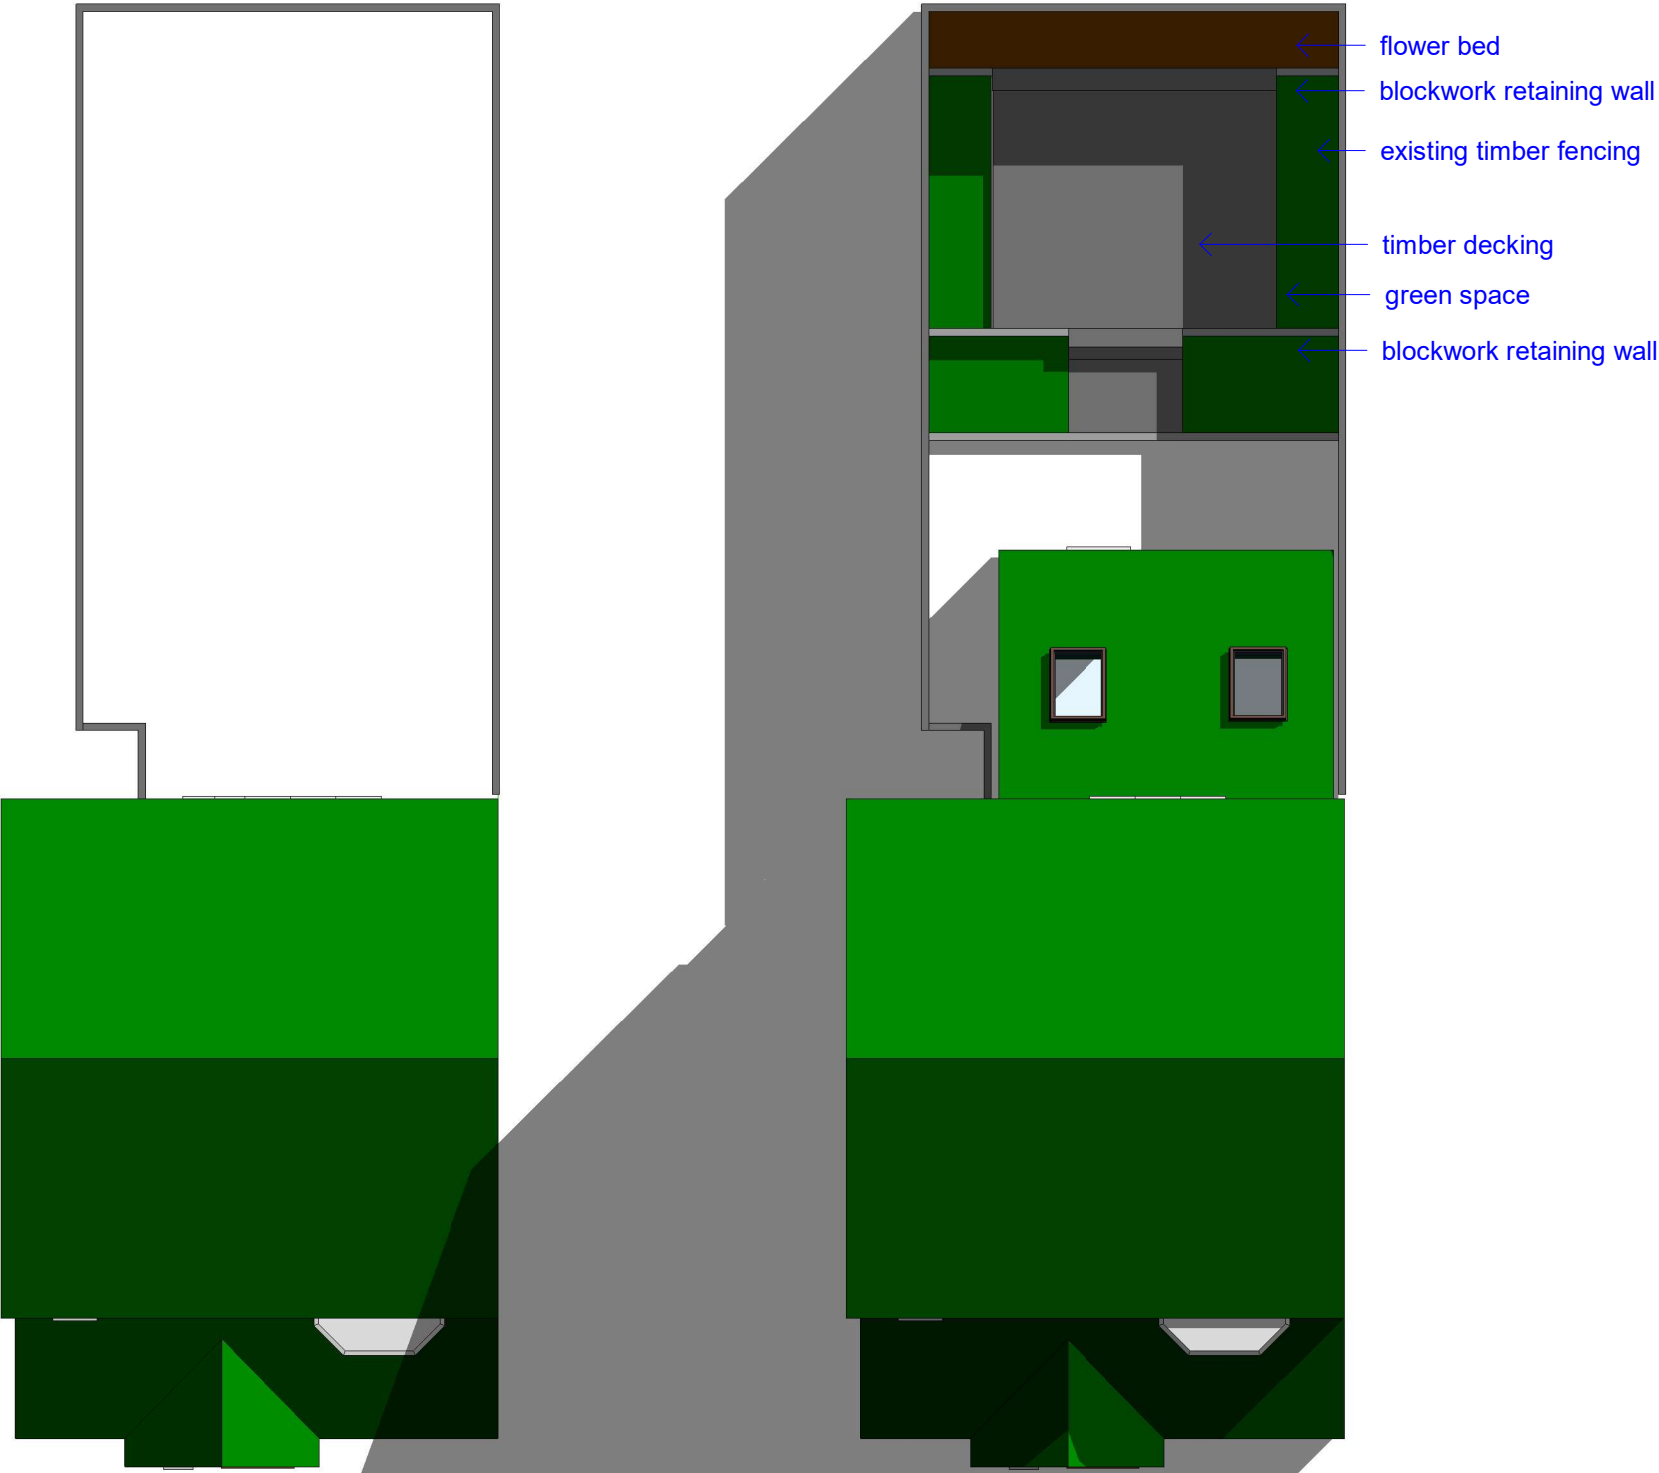

1 Backyard Existing

2 Backyard Proposed



LDM Design

PROJECT		CLIENT		
3 Beechdale Close, Manchester, M40 0AR		Mrs Simin Yang		
SHEET		Scale (@ A3)		
Landscaping Details		Drawn by	Author	DRAWING NUMBER
		Checked by	Checker	PS601
				REV
				G