




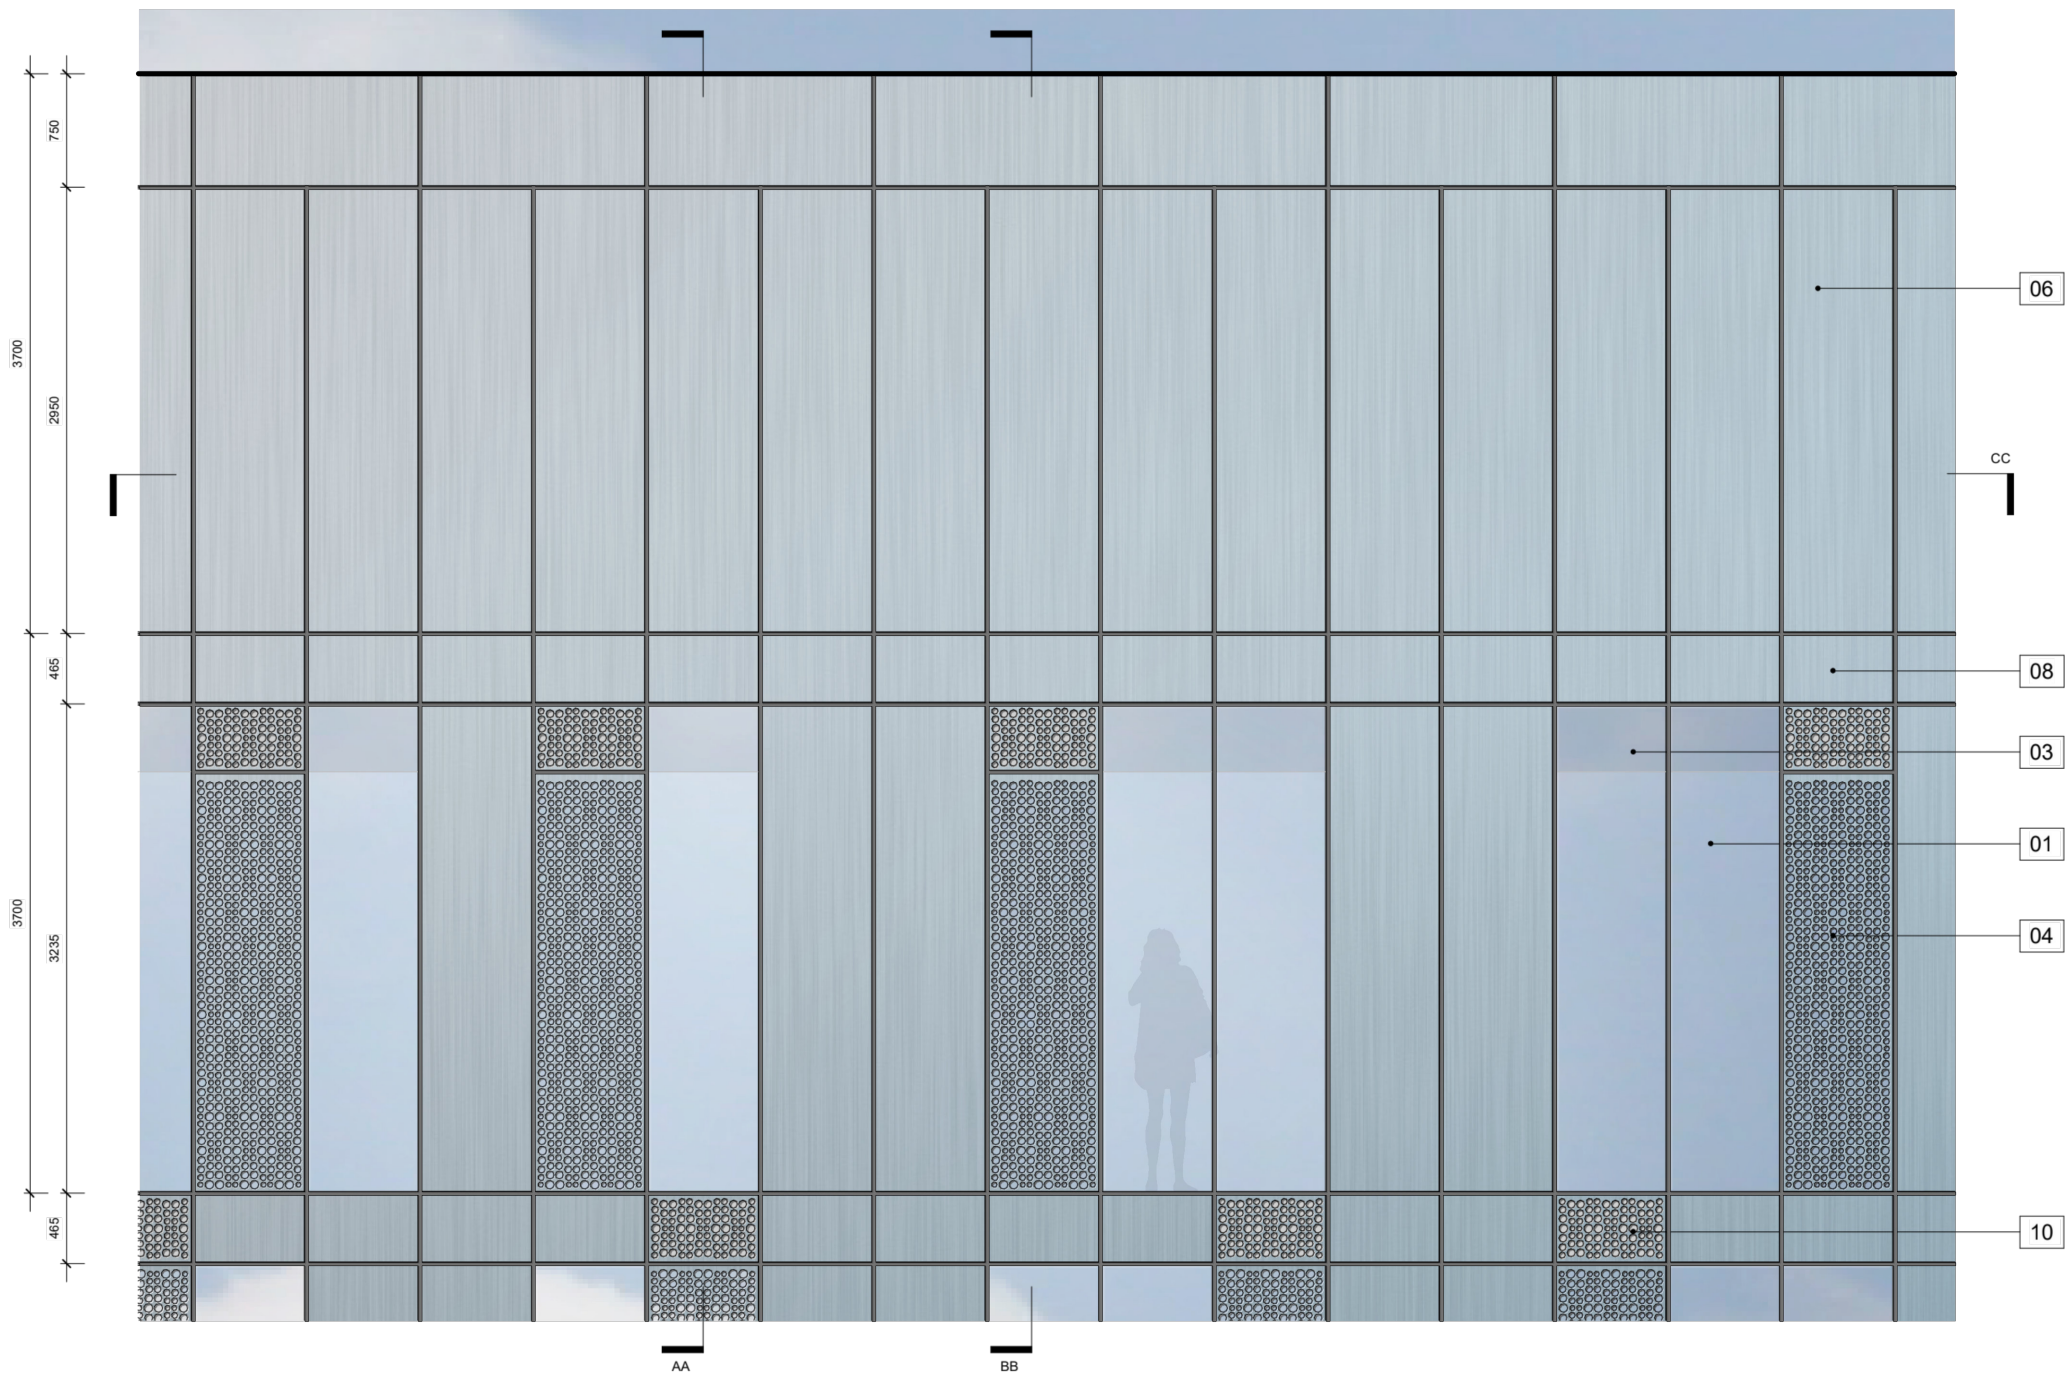

DETAIL ELEVATION

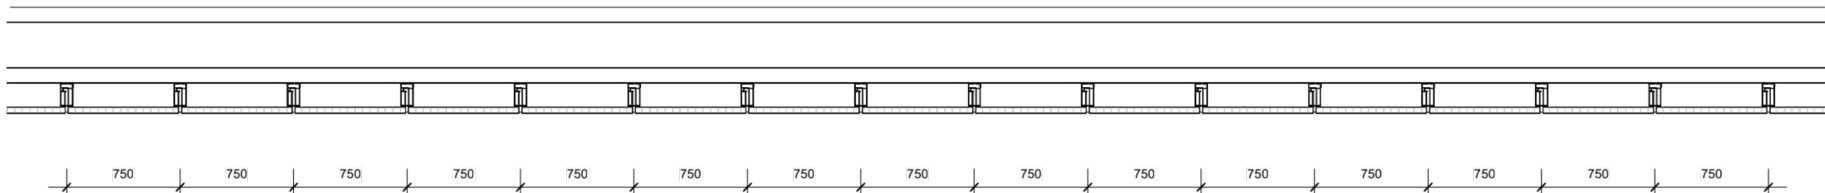

DETAIL SECTION CC

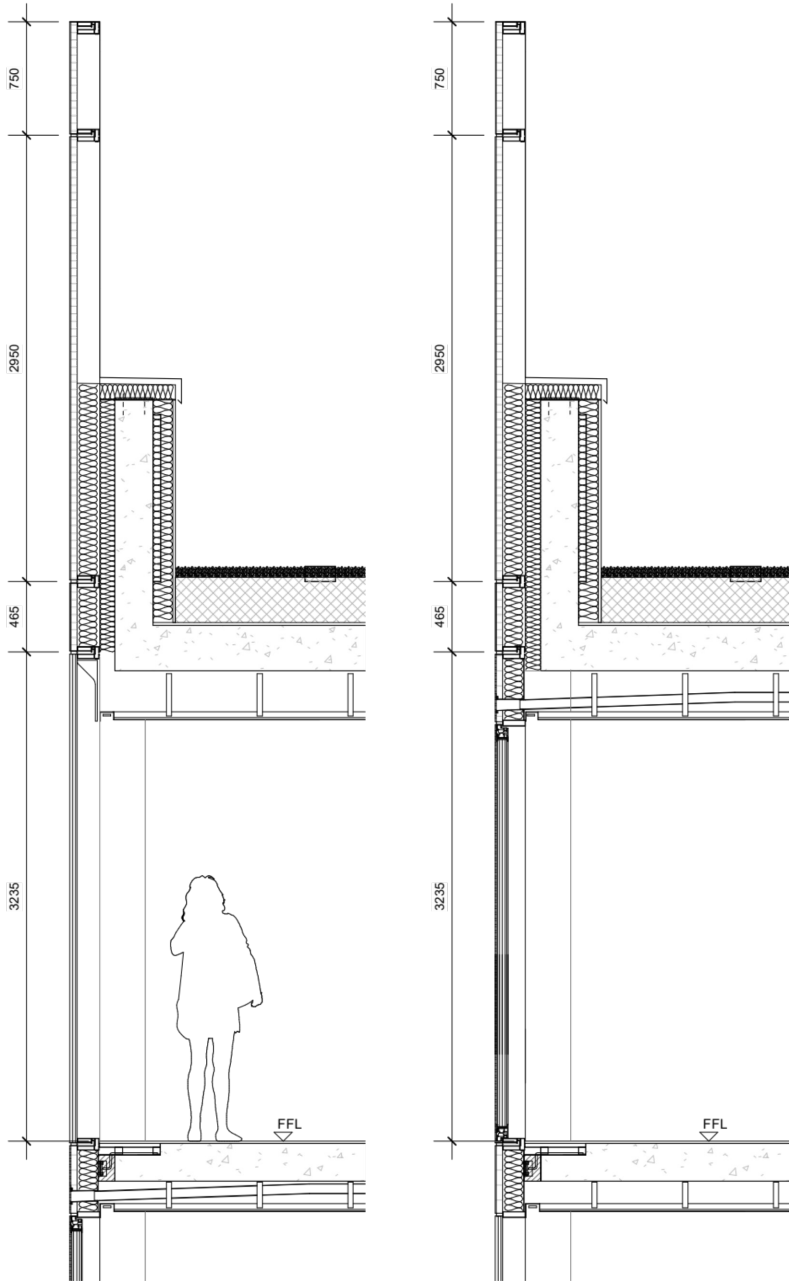

DETAIL SECTION AA

DETAIL SECTION BB

- MATERIAL KEY**
- 01 Vision Unit – TYPE 1: Full height clear vision unit (unitised)
 - 02 Vision Unit – TYPE 2: Full height clear vision unit (unitised)
 - 03 Floor Edge cover: Dark Grey, concealing floor slab edge
 - 04 Purge Vent - TYPE 1 (Light Blue): Light blue anodised aluminium perforated sheet in plane of façade, concealing glazed door behind
 - 05 Purge Vent - TYPE 2 (Light Green): Light green anodised aluminium perforated sheet in plane of façade, concealing glazed door behind
 - 06 Opaque Unit - TYPE 1 (Light Blue): Light blue anodised aluminium sheet (unitised)
 - 07 Opaque Unit - TYPE 2 (Light Green): Light blue anodised aluminium sheet (unitised)
 - 08 Opaque Spandrel – TYPE 1 (Light Blue): Light blue anodised aluminium sheet (unitised)
 - 09 Opaque Spandrel – TYPE 2 (Light Green): Light green anodised aluminium sheet (unitised)
 - 10 Perforated Spandrel – TYPE 1 (Light Blue): Light blue anodised aluminium perforated sheet, concealing floor slab edge and ventilation behind
 - 11 Perforated Spandrel – TYPE 2 (Light Green): Light green anodised aluminium perforated sheet, concealing floor slab edge and ventilation behind
 - 12 Glazed Unit - TYPE 3: Uncapped glass curtain wall with up to 50% opaque units with enamelled frit coating
 - 13 Feature facing brickwork: Dark Grey with colour matched mortar
 - 14 Aluminium louvre system: Dark Grey
 - 15 Aluminium flashing: Dark Grey
 - 16 Fair Faced Feature Concrete Columns: Light Concrete
 - 17 Brick or PPC Kicker Plate

This drawing is copyright
Do not scale off dimensions.
All dimensions to be checked on
site by contractor.
Contractor to report any
dimensional discrepancies,
errors or omissions prior to
commencing on site.

Rev	Date	Description
P01	29-10-2021	Planning Submission



Project Title
Plot F
Great Jackson Street

Status
Planning Issue

Drawing Title
F1 Tower
Parapet Detailed Elevation

Project No
10334

Scale
1 : 50 @ A3

SHP Drawing Code
10334-F1-SHP-G251-DE-XX-B5D803

Revision
P01

simpsonhaugh

Manchester
+44 (0)161 835 2345

London
+44 (0)20 7549 4000