


Project.
31 Victoria Avenue,
Didsbury, M20 2QX

Scale.
1:100 @ A3


Title.
Existing plans
Basement &
Ground

Drwg No.

002

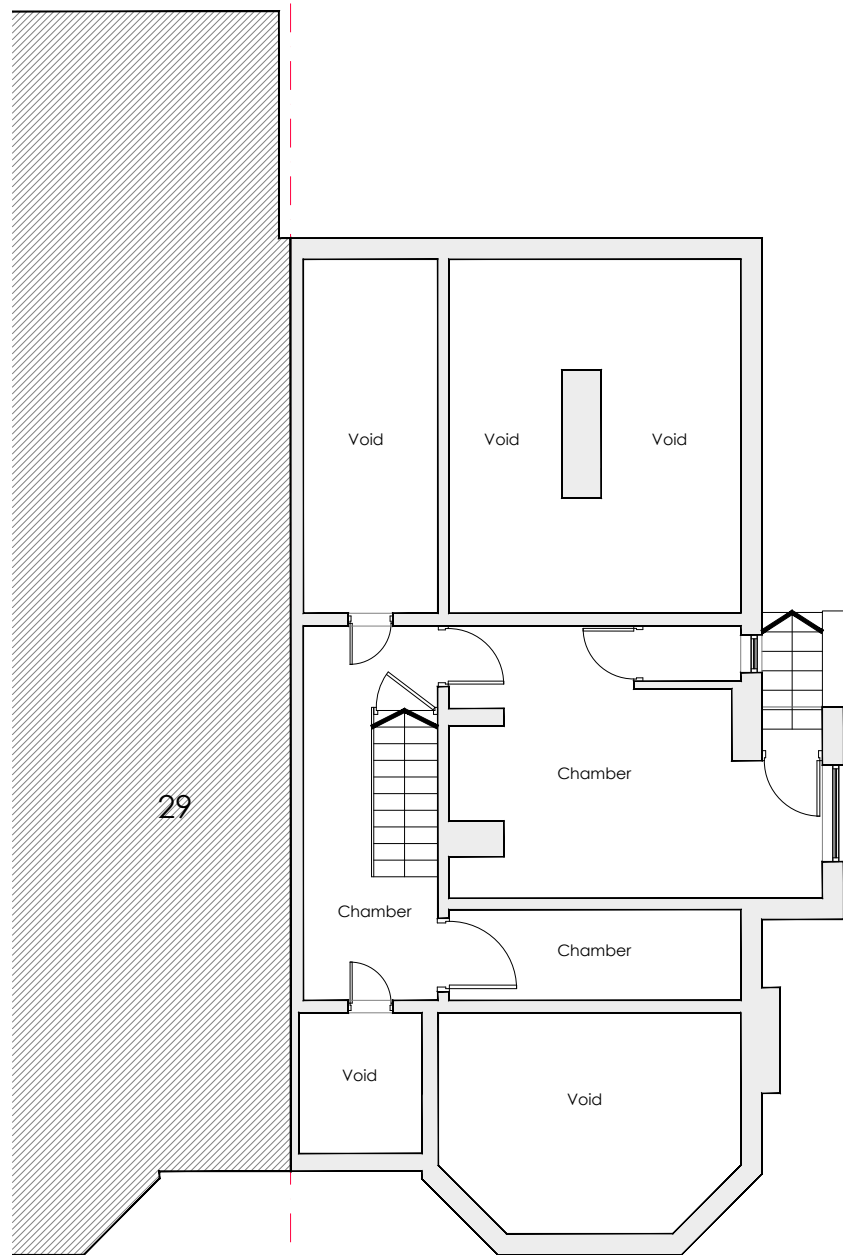

- Existing basement plan

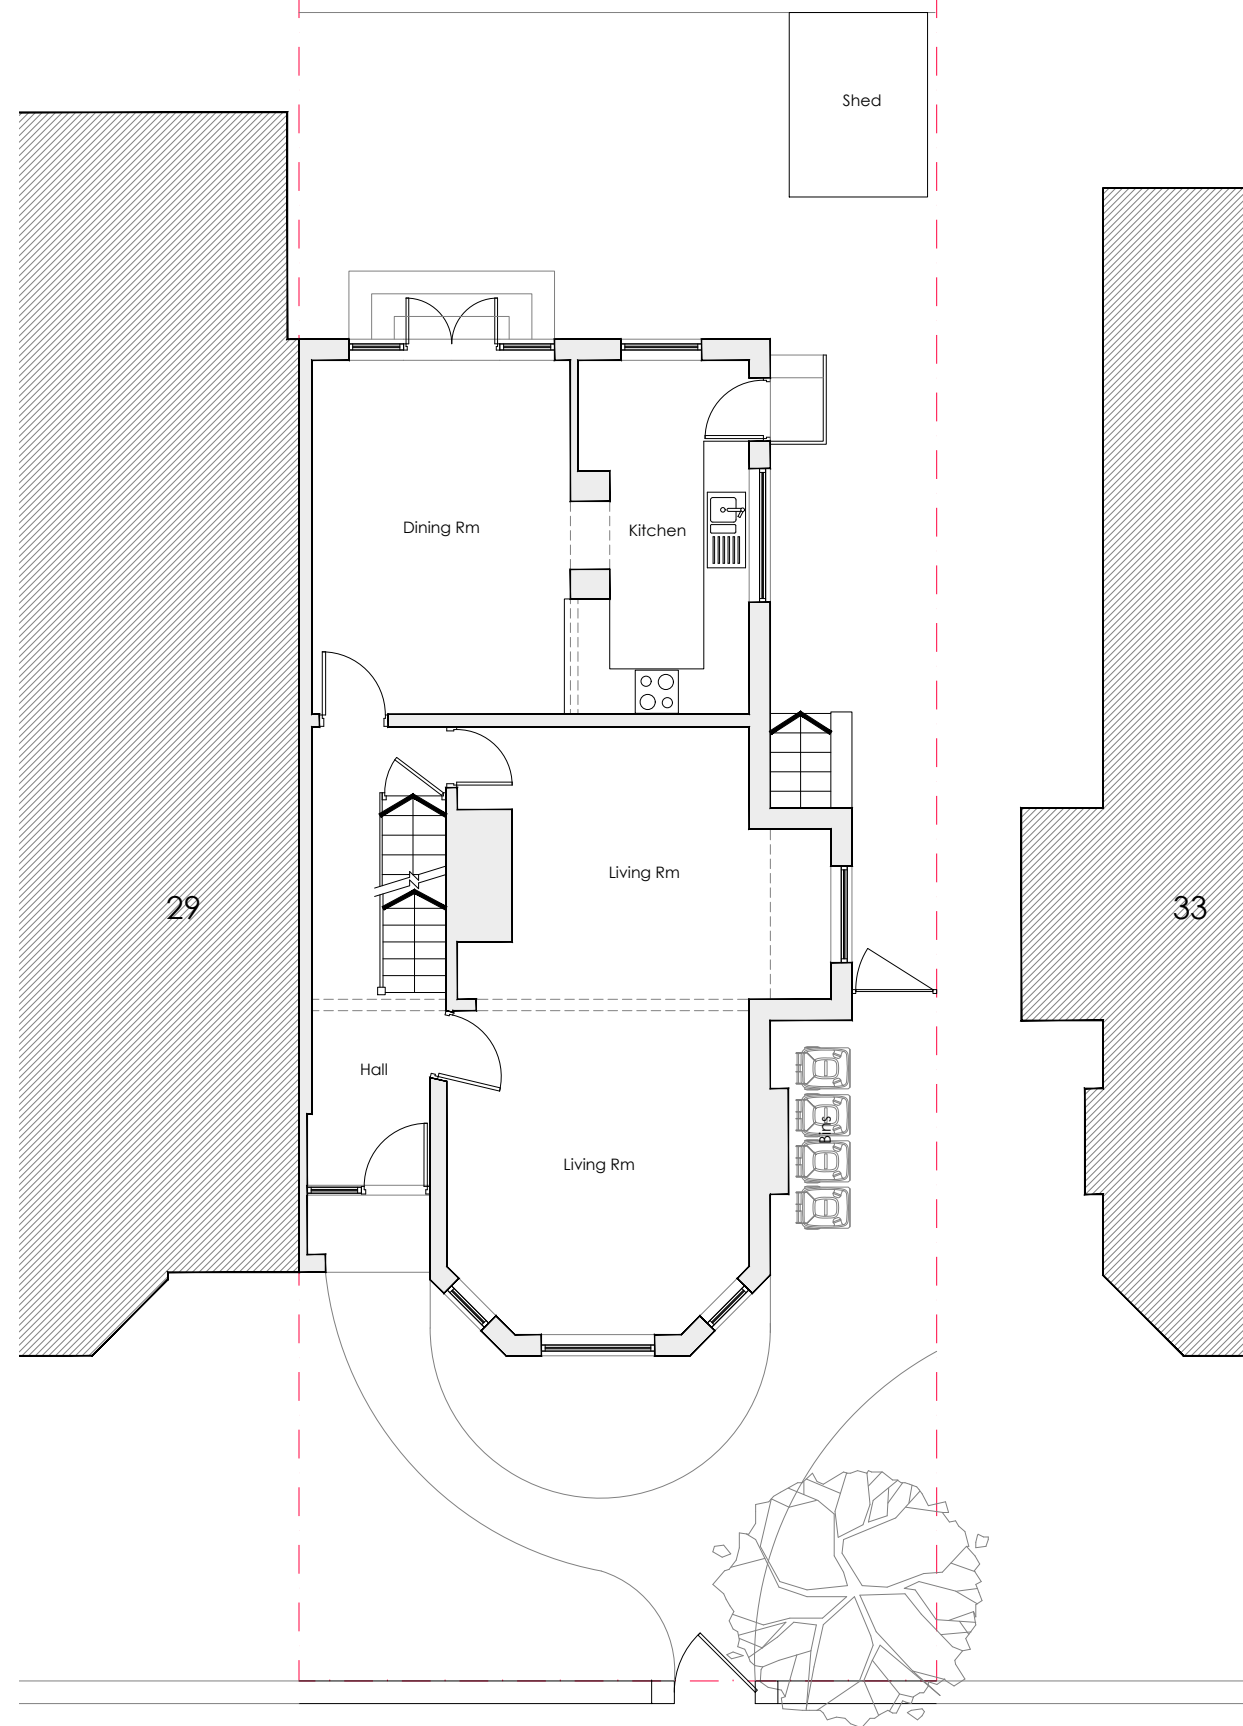

- Existing ground floor plan

