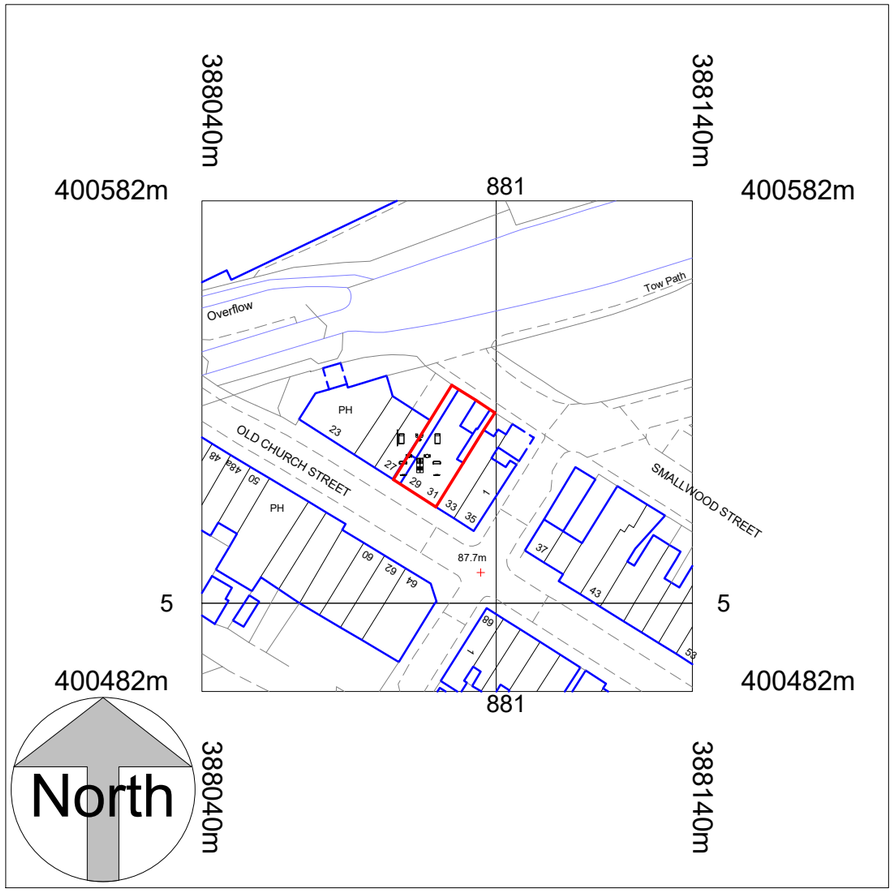

Location Plan
1 : 1250

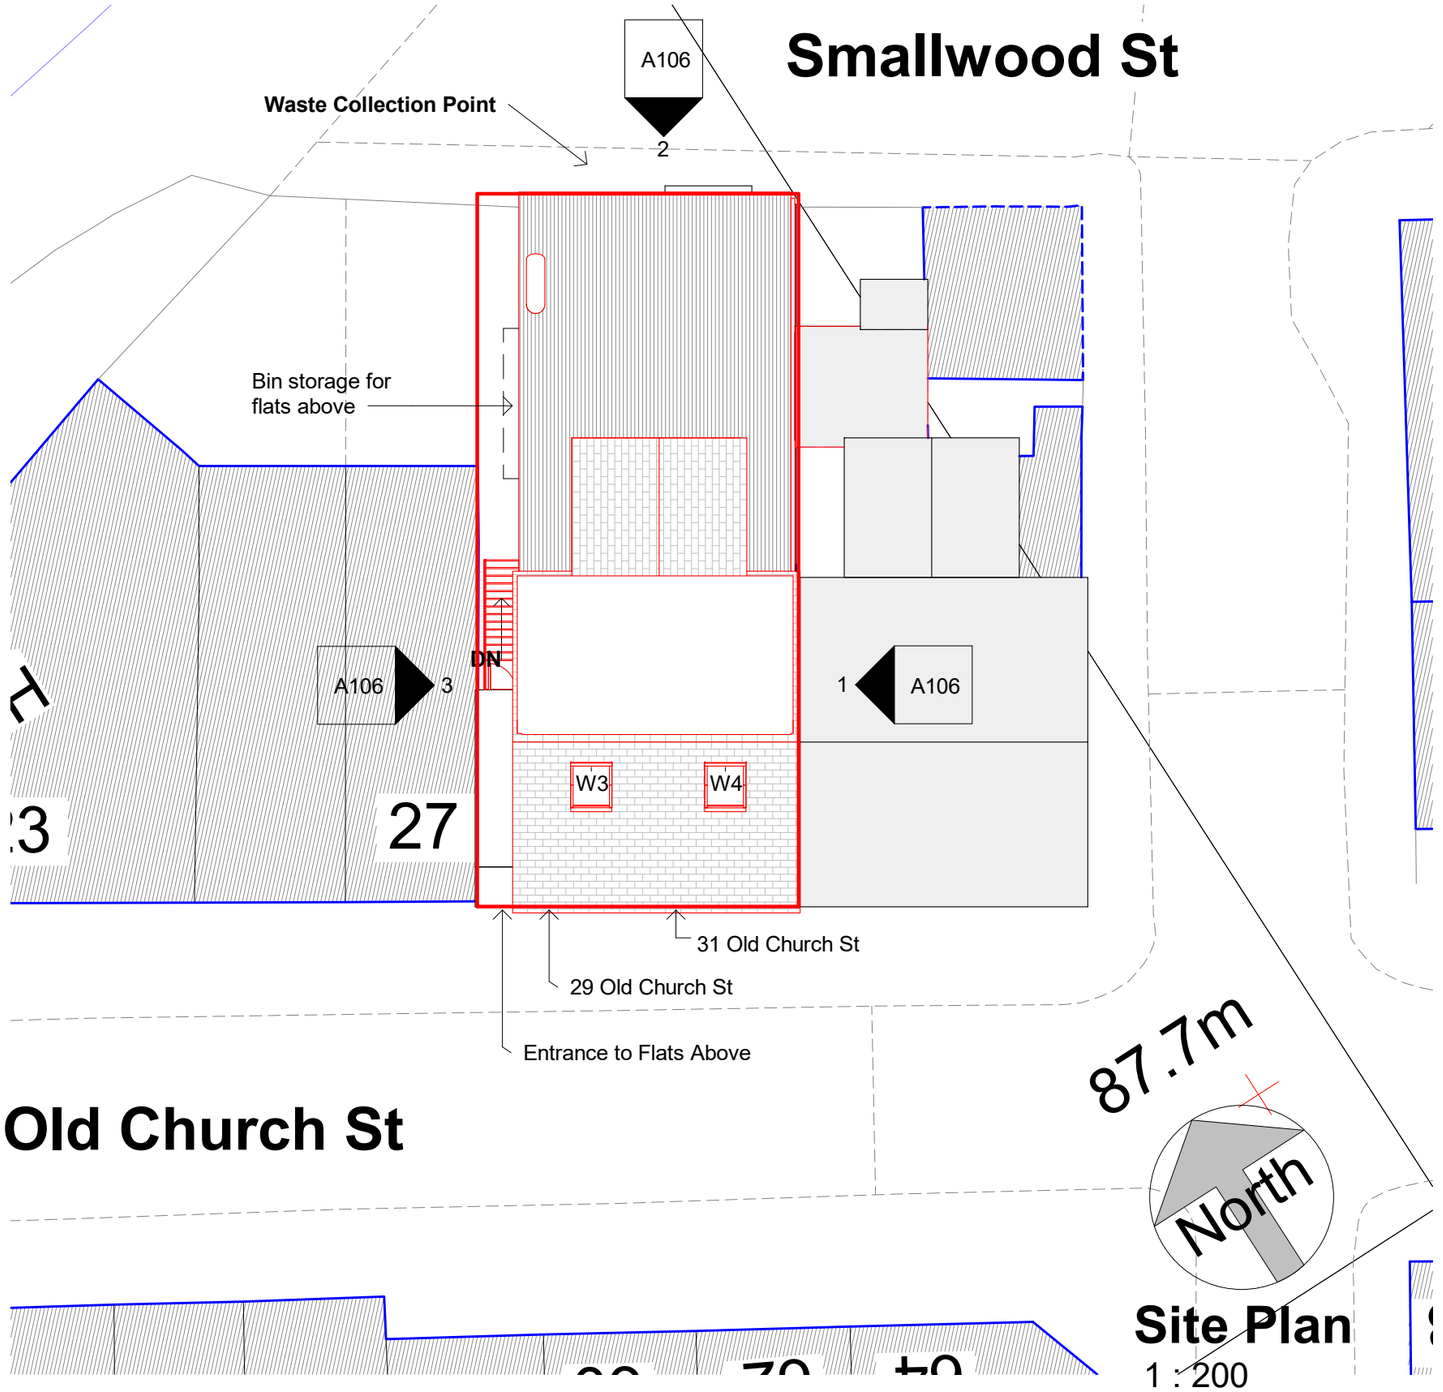

Site Plan
1 : 200

COPYRIGHT © ALL RIGHTS RESERVED BY VIKAS ALYAS LTD. DO NOT SCALE FROM DRAWING. DRAWING INDICATES DESIGN INTENT ONLY. REPORT ANY DISCREPANCIES TO CLIENT / VA LTD. NOT TO BE USED FOR CONSTRUCTION UNLESS STATED SO. TO BE READ IN CONJUCTION WITH OTHER DRAWINGS OR SPECIFICATION WHERE PROVIDED.

ARCHITEK
BUILDING DESIGN CONSULTANCY
0161 511 8479
vikas@architek.uk
916 Stockport Road, Levenshulme, Manchester, M19 3AB

No.	Description	Date
P1	Issue to Planning	27.09.2021

PROJECT
Rear new roof + Loft conversion and Roof Dormer Extension

ADDRESS
29-31 Old Church St, Manchester M40 2JN

Manchester City Council

PURPOSE OF ISSUE
Planning

SHEET
Location and Site Plan

CLIENT
Mr Imran Butt

Date	Project number	Scale (@ A3)
27.09.2021	2024	As indicated

Drawn by	DRAWING NUMBER	REV
VA	A101	P1

Checked by
VA