



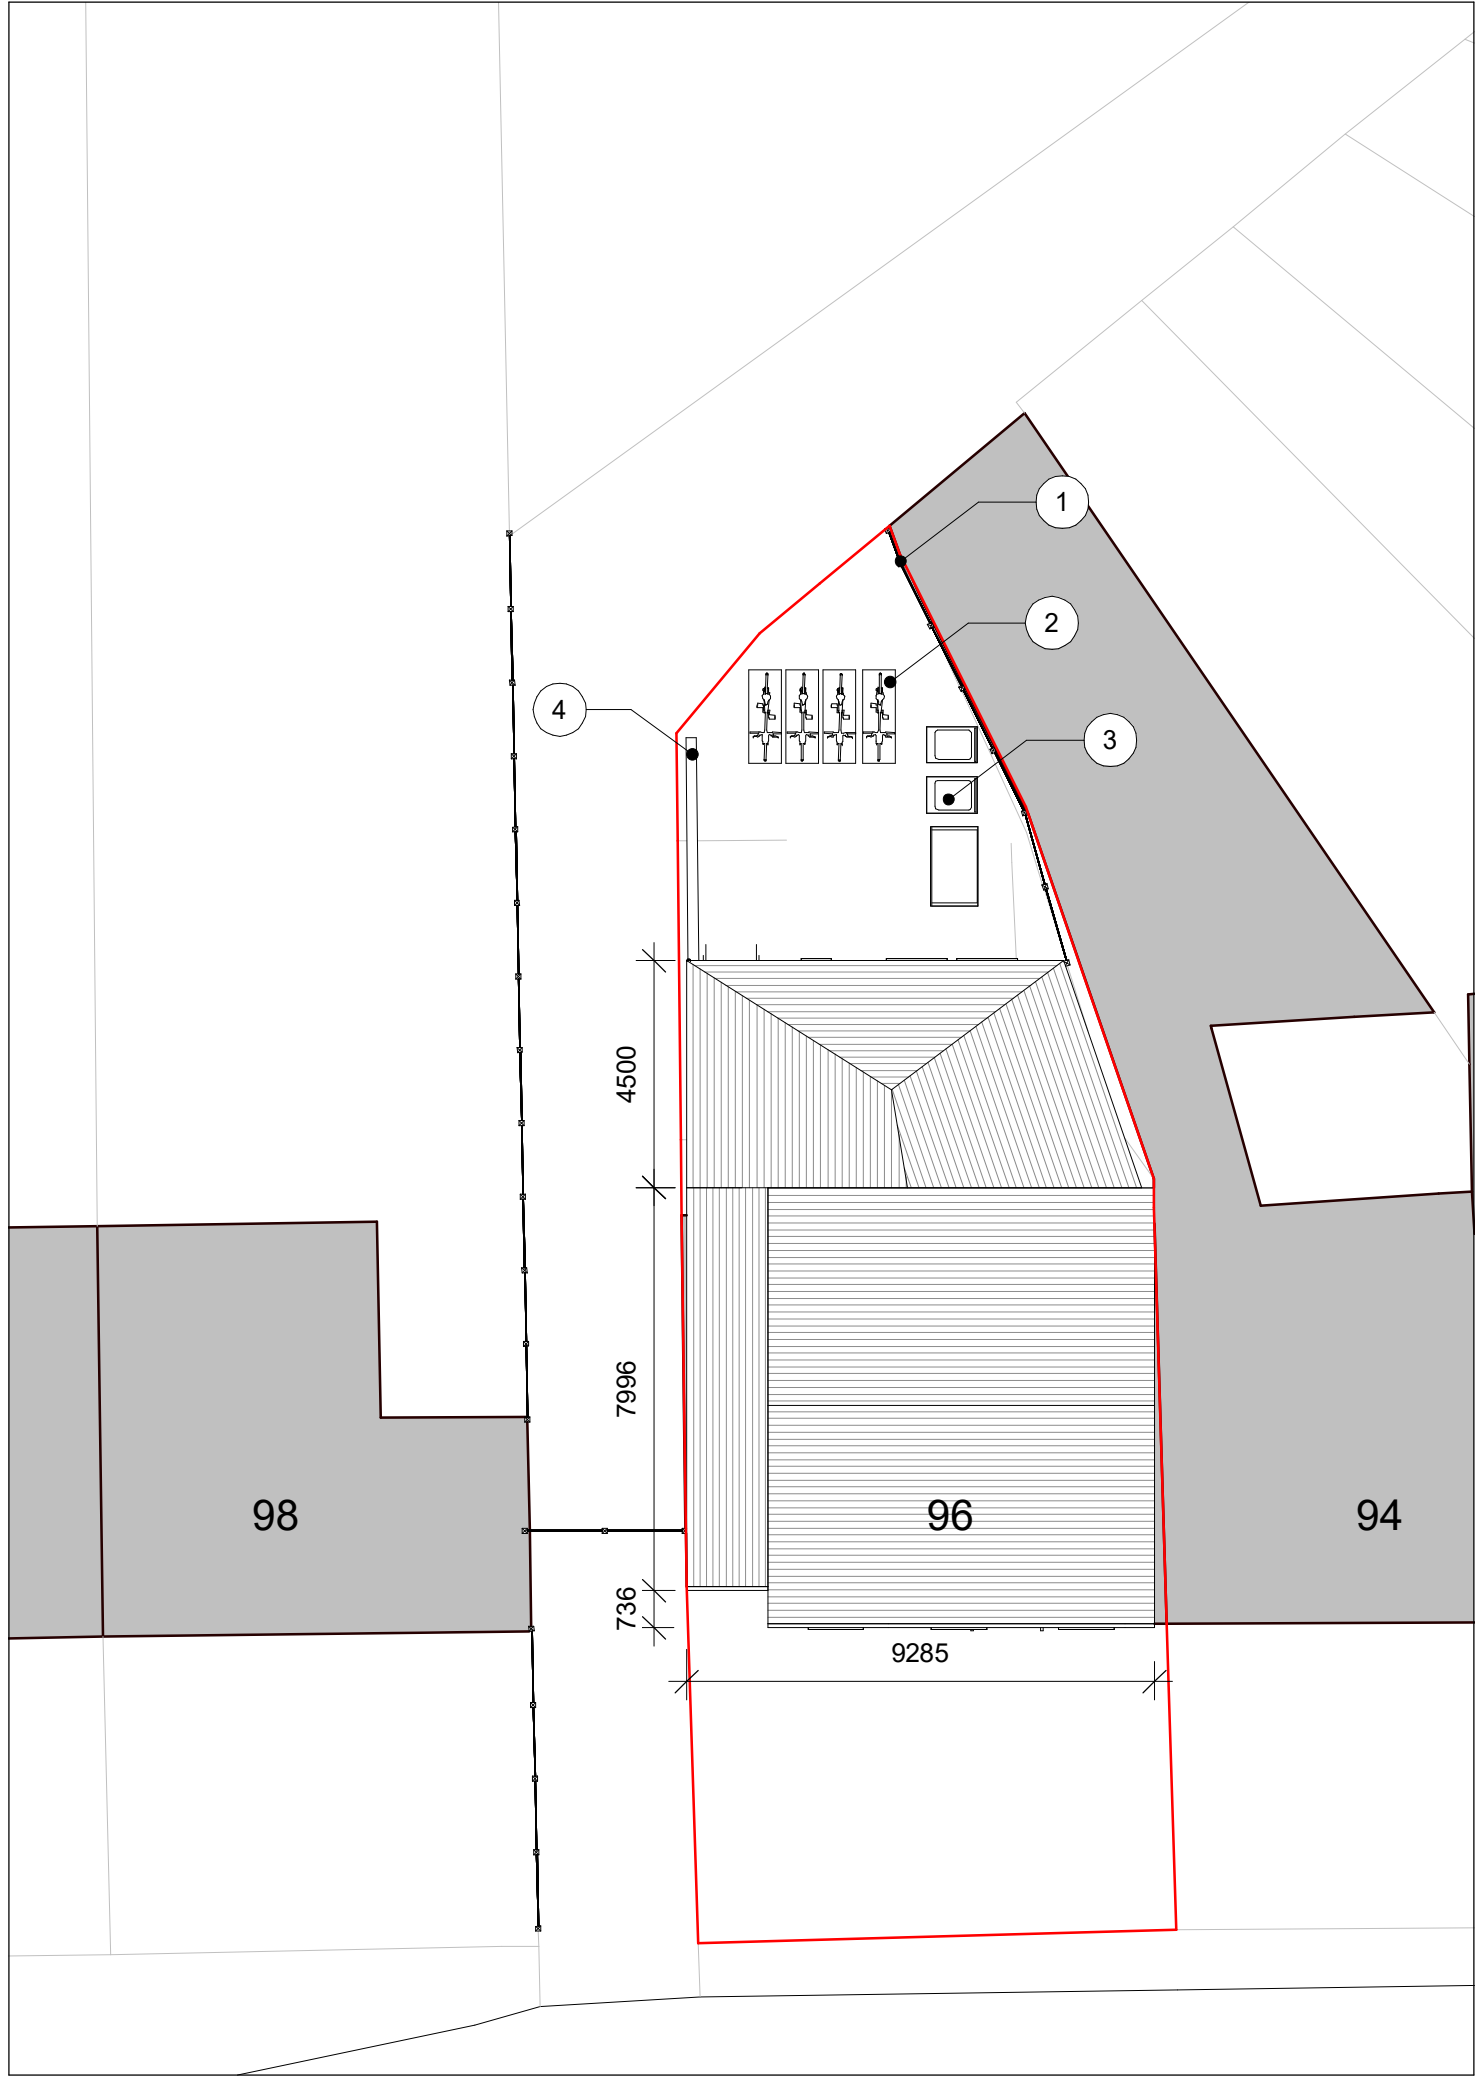

Note Block - Landscaping

- 1 concrete panel and post with timber infill
- 2 Secure/lockable cycle storage
- 3 1100L and 2x660L New Bin Storage
- 4 New Boundary Wall - 1200

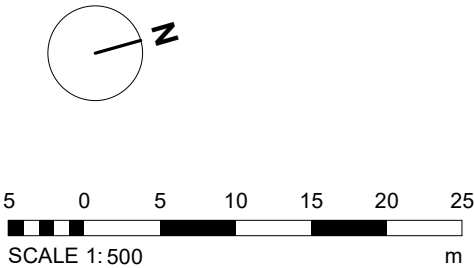

Legend - Boundaries

— Site Boundary

2	reduce to 4.5m	YM	08/03/22
1	Amend drawing	JS	13/12/21
REV	DESCRIPTION	BY	DATE

PROJECT	SCALE @ A3	DATE	DRAWN BY
96 Broadway, New Moston	1 : 150	12 OCT 2021	YM
CLIENT	STATUS		
Daniel Ebbing	Planning		
TITLE	PROJECT NO.	DRAWING NO.	REV.
Proposed Landscaping Plan	DA21069.	302.	2
NOTES			
THIS DRAWING MUST NOT BE REPRODUCED WITHOUT PRIOR WRITTEN CONSENT. DRAWING TO BE USED FOR THE STATUS INDICATED ONLY. ANY DISCREPANCIES TO BE REPORTED TO THE DESIGNER PRIOR TO THE COMMENCEMENT OF ANY WORK. ALL WORK AND MATERIALS TO BE IN ACCORDANCE WITH CURRENT STATUTORY LEGISLATION, RELEVANT CODES OF PRACTICE AND BRITISH STANDARDS. ALL DIMENSIONS ON THIS DRAWING ARE IN MILLIMETRES (UNLESS OTHERWISE STATED).			