


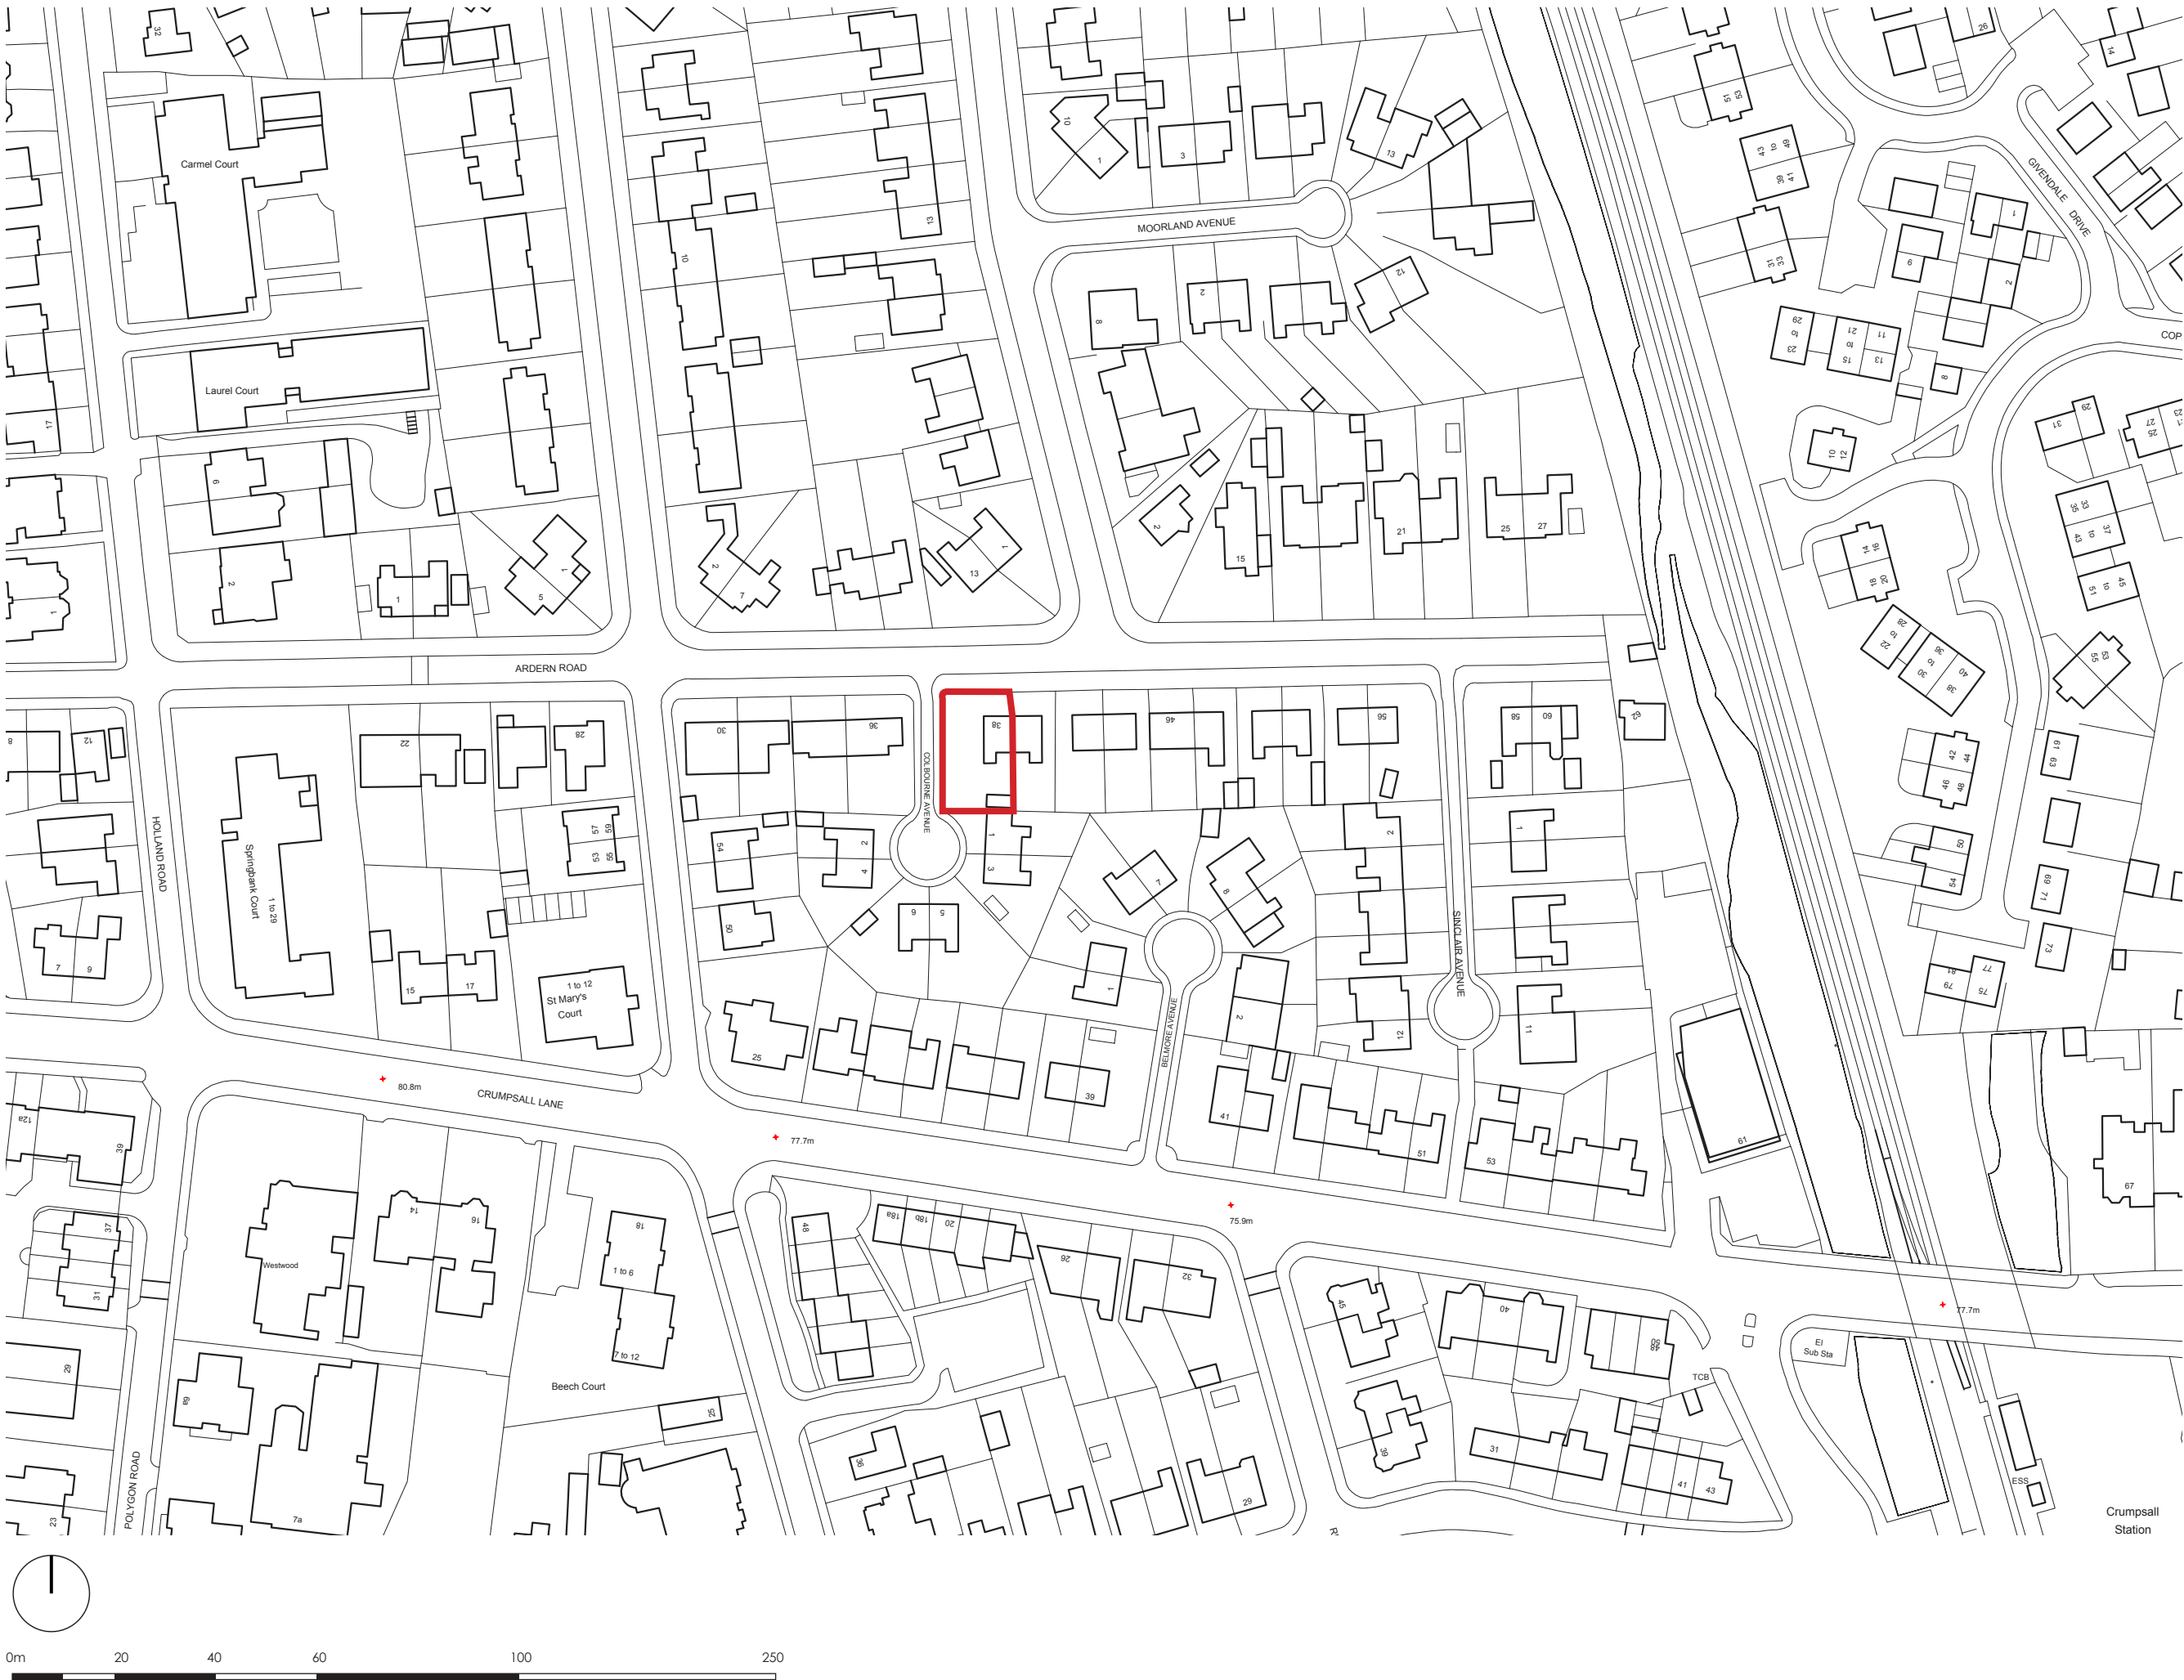

LOCATION PLAN
1:1250

Dimensioning

Figured dimensions only to be taken from these designs and drawings. Work to annotated dimensions only. All dimensions to be checked on site. Architectural designers to be informed immediately of any discrepancies before work proceeds. Drawings are to be read in conjunction with relevant specifications, structural engineers and service engineers' drawings.

Rev	Description	Date
-	Issued to client for comments	04/11/21
A	Issued for planning	08/11/21

PLANNING



SALEEM
ARCHITECTS

Client

Mrs Fozia

Project

38 Ardern Road,
Manchester,
M8 4NW

Title

Location Plan

Scale

1:1250 @ A3

Drawing No. :

Sheet 1 of 6

Date

Nov 2021