
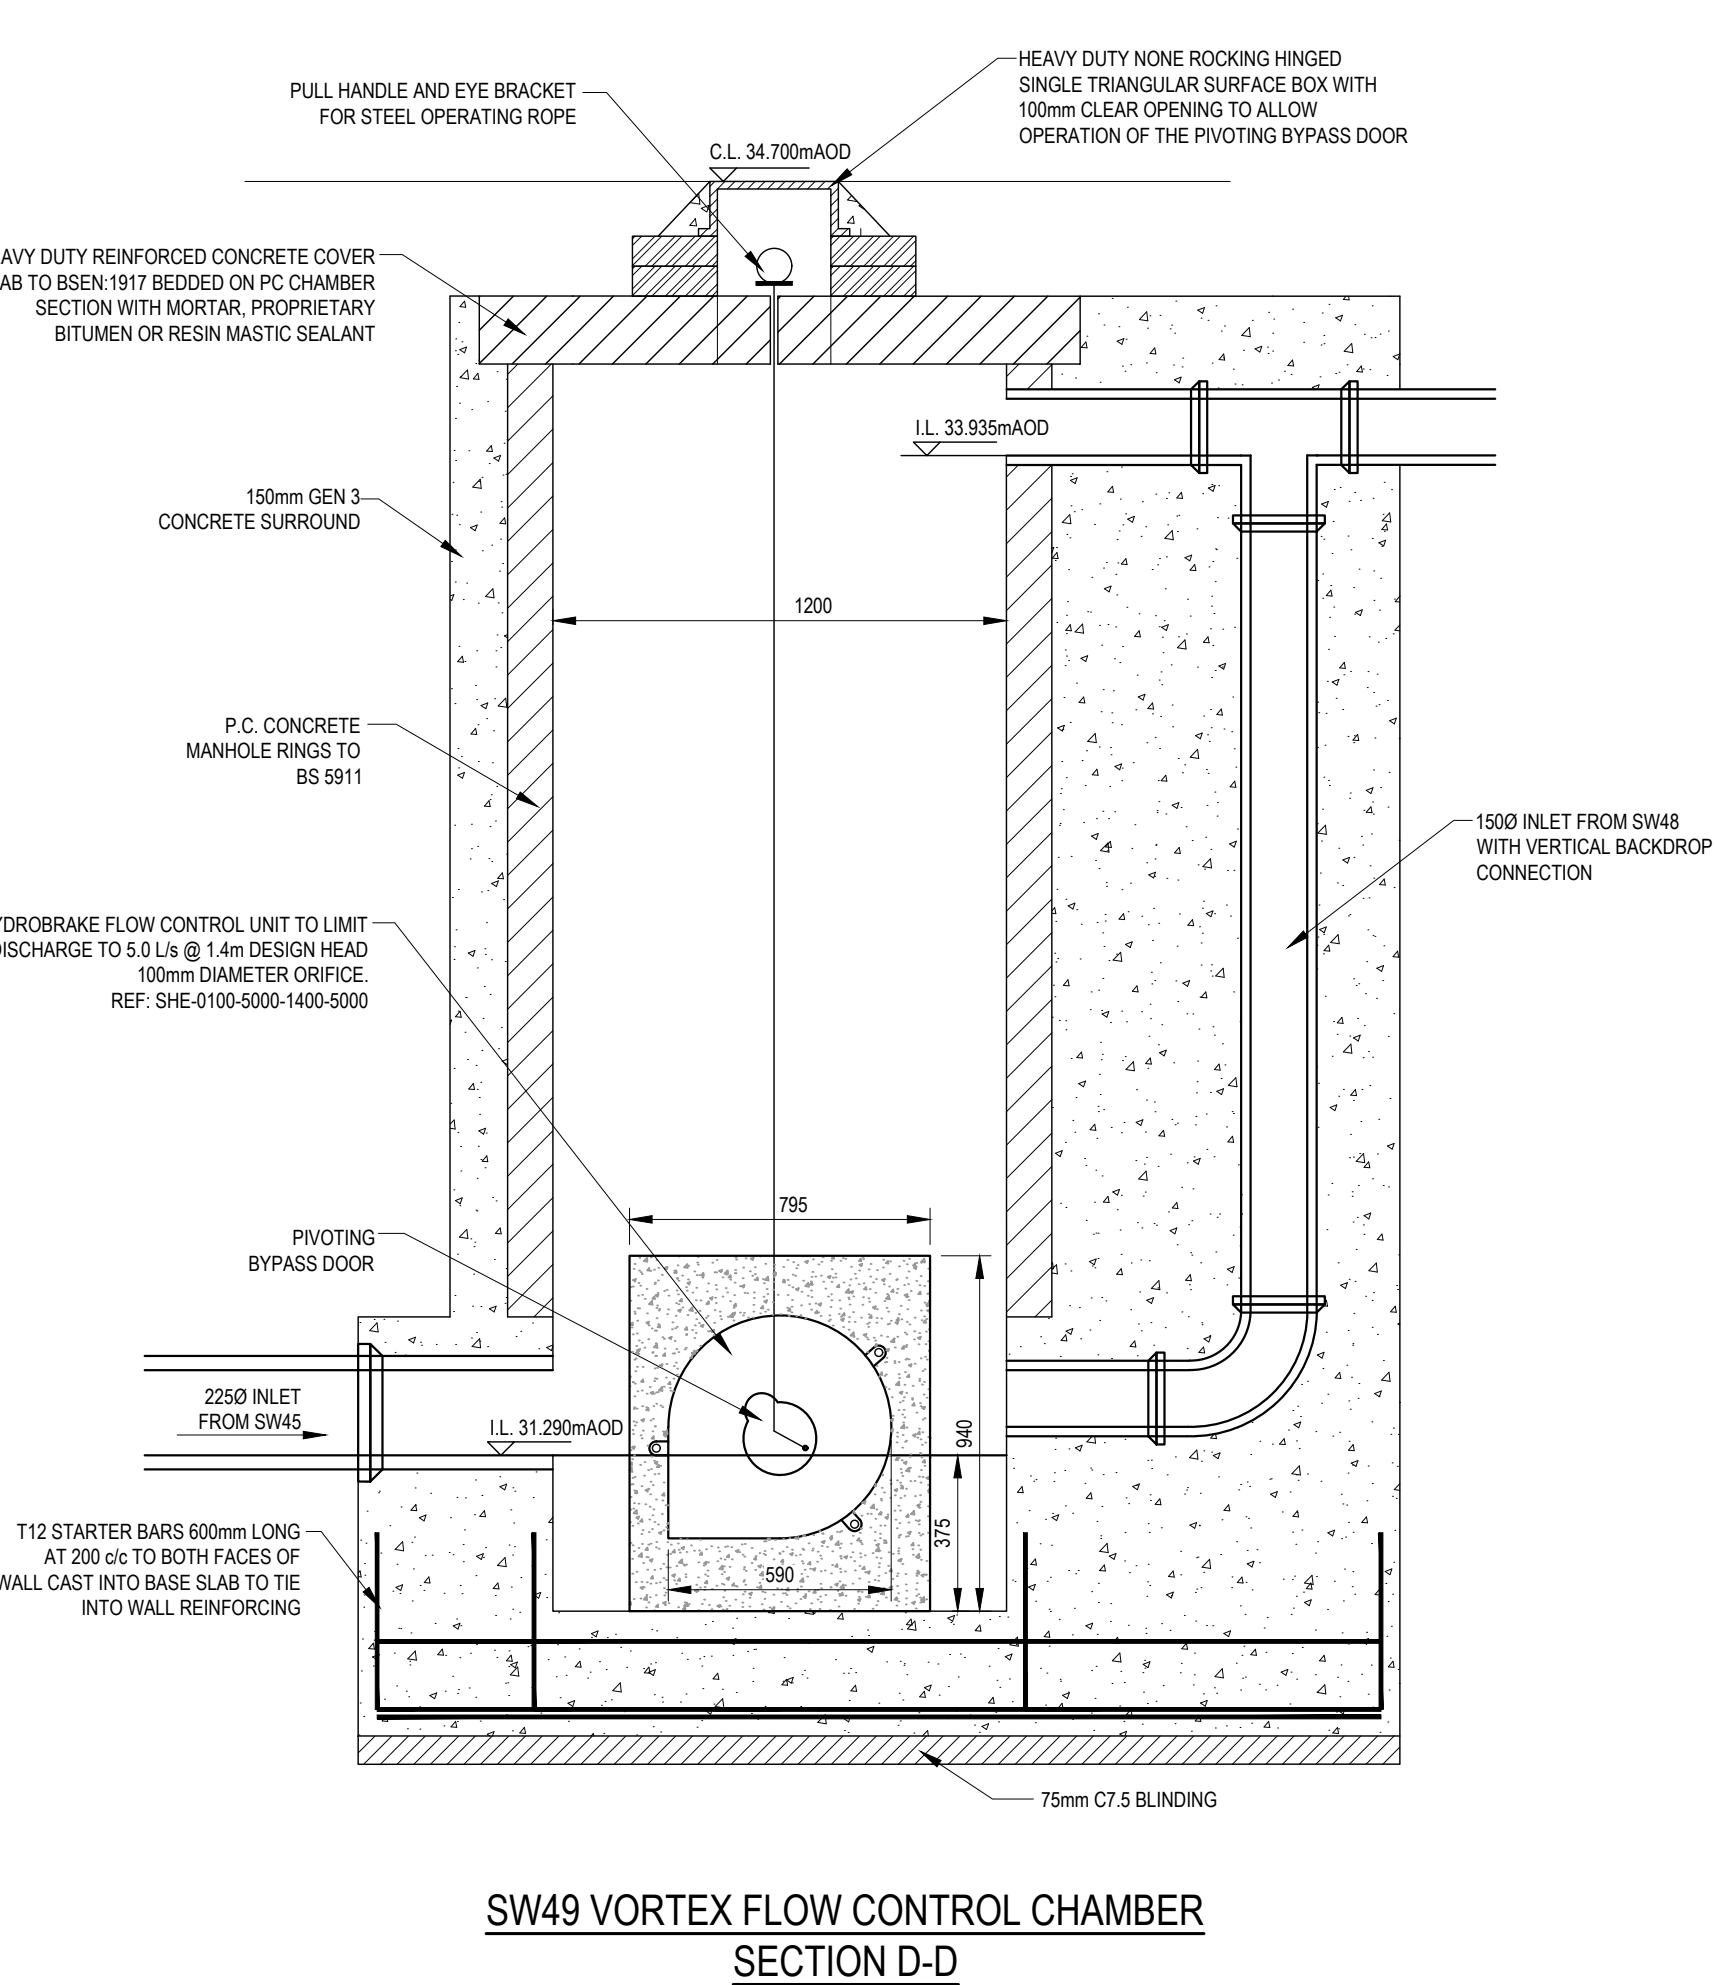
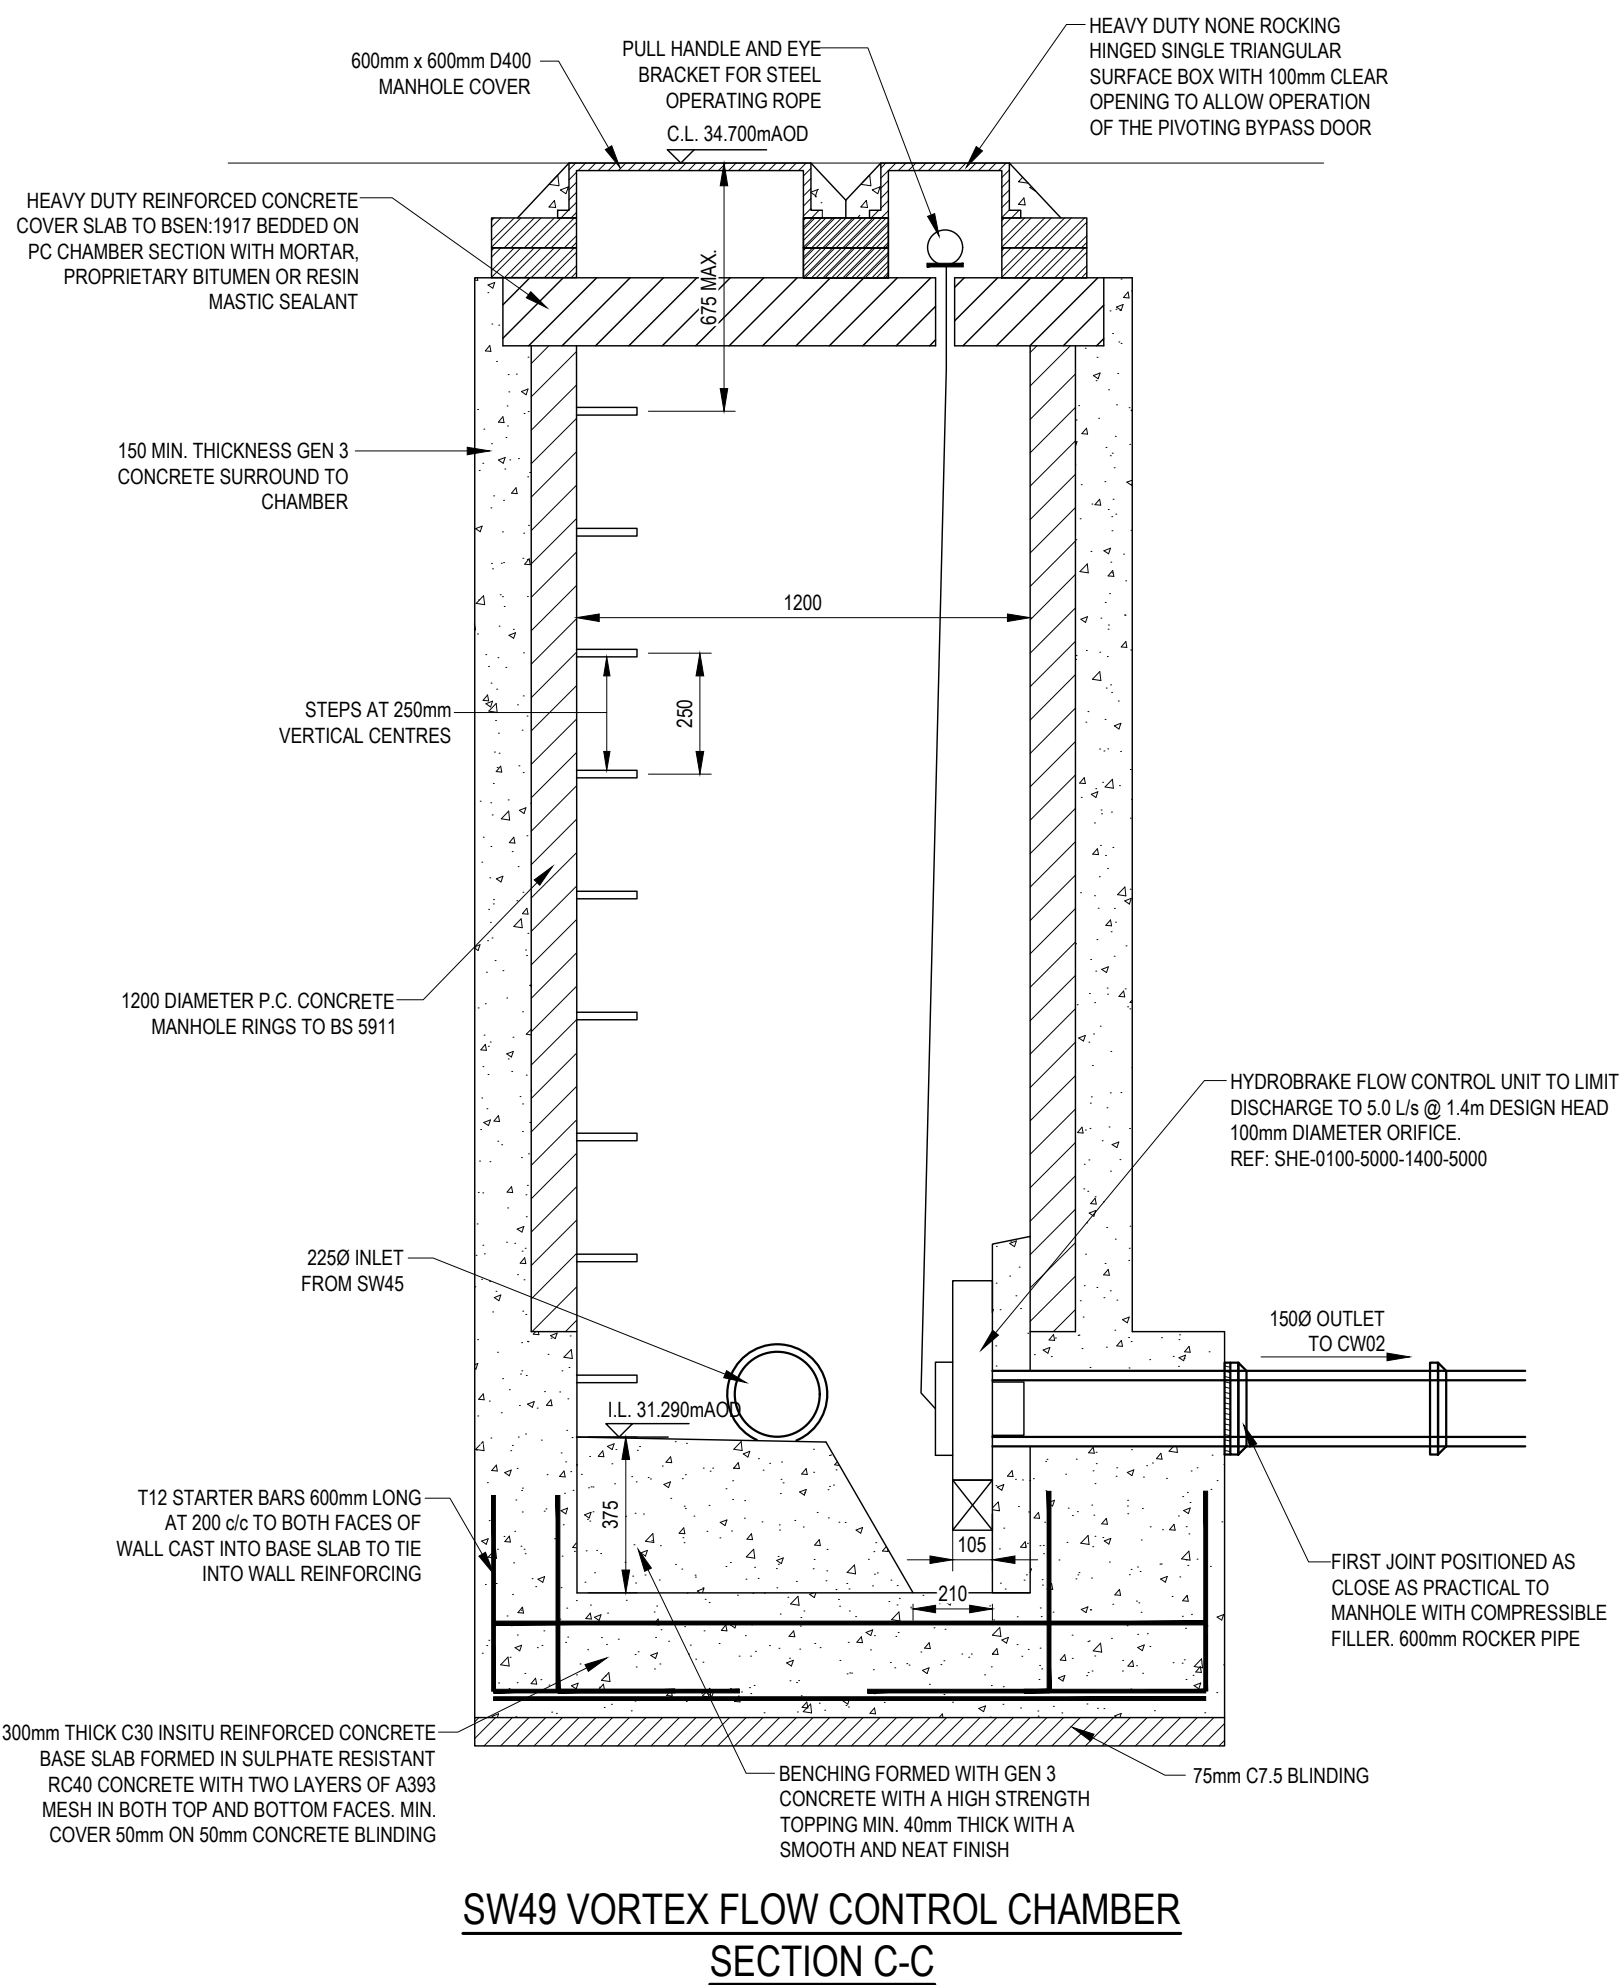
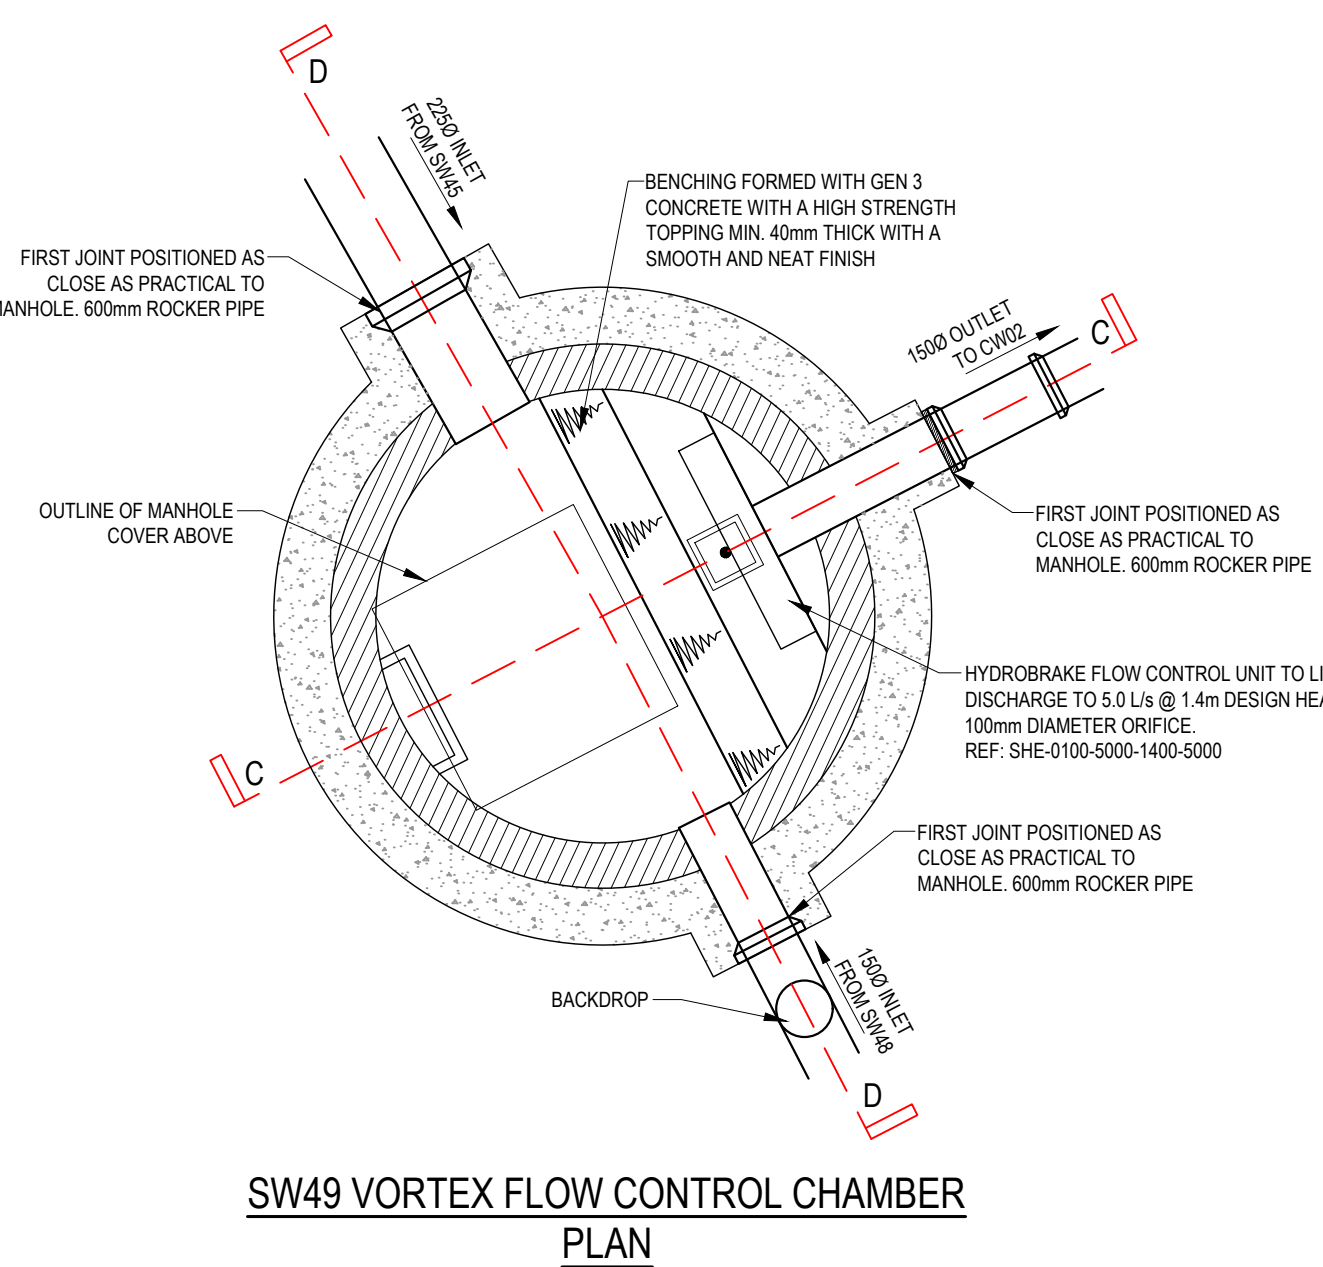
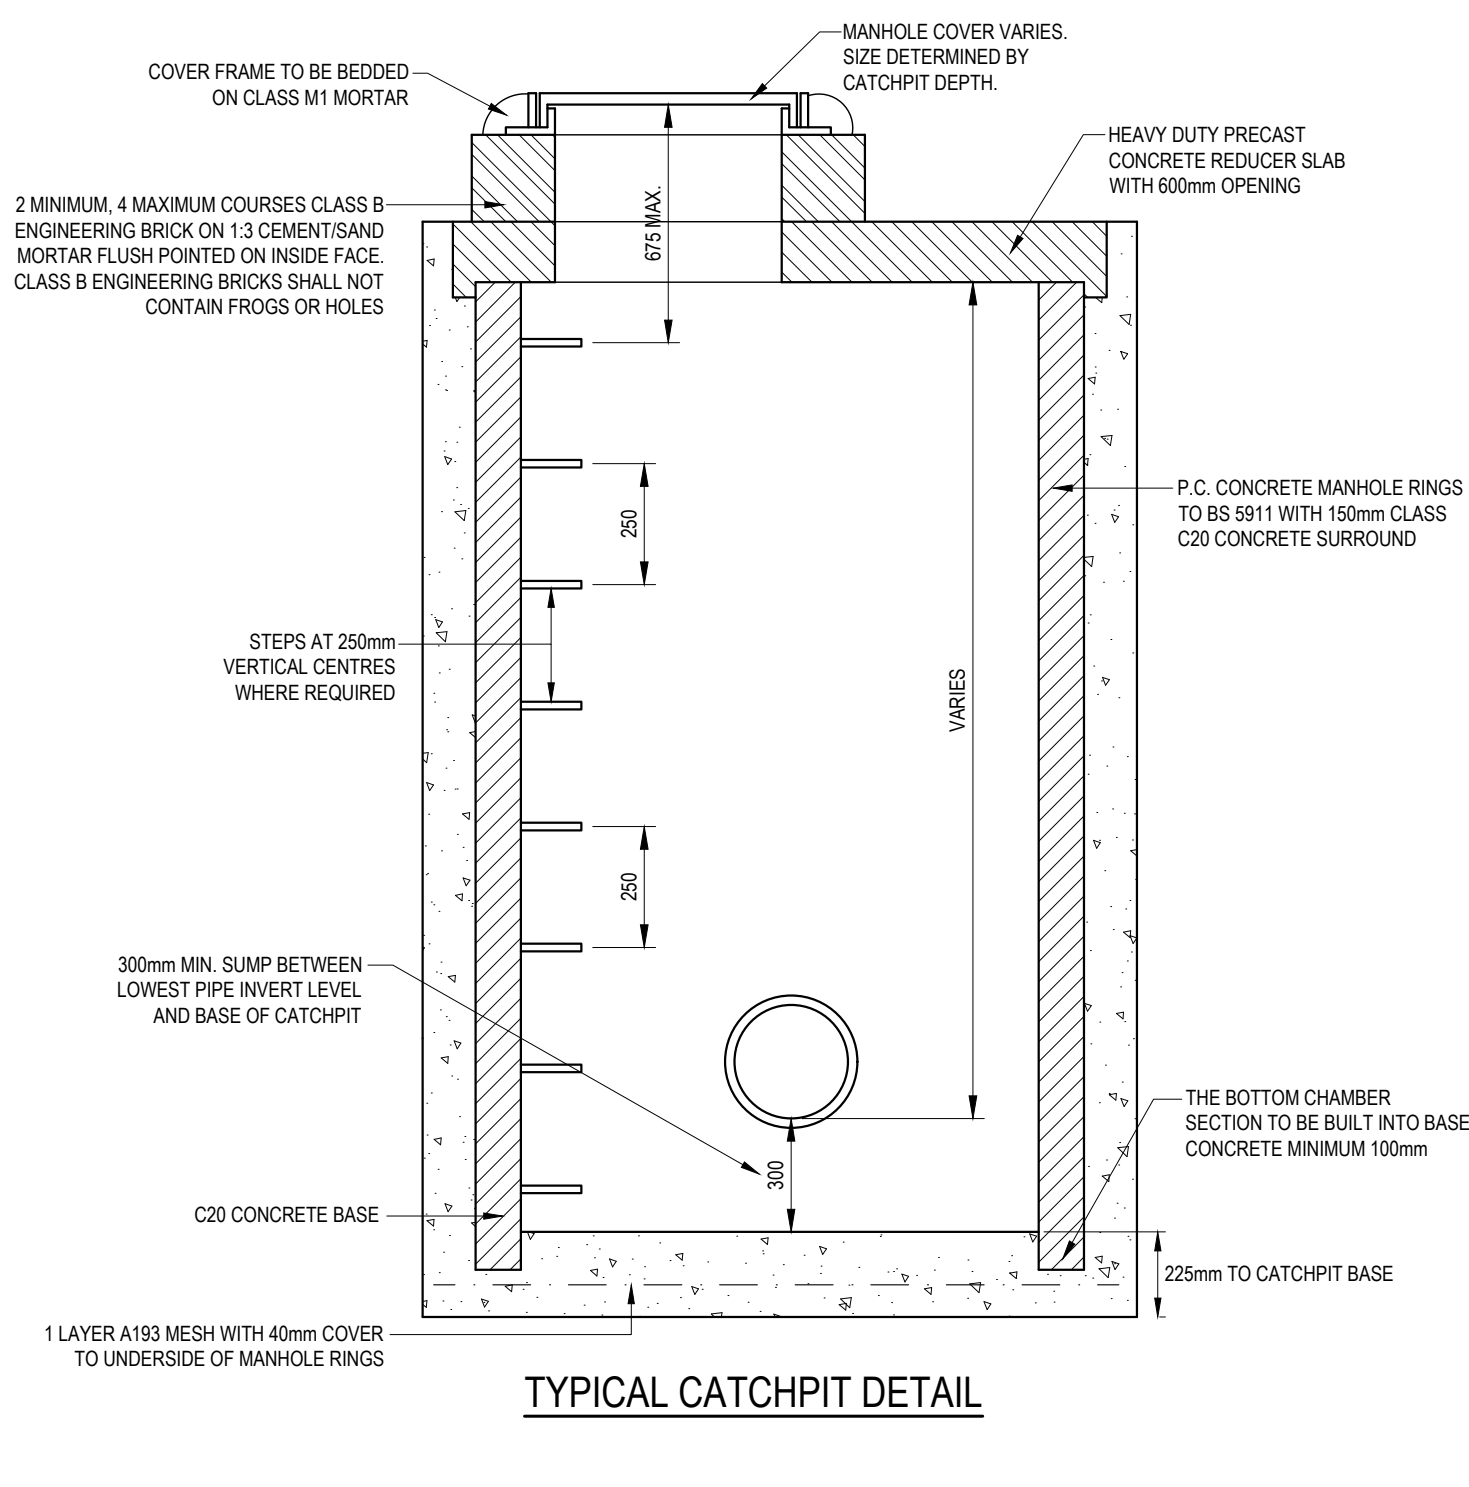
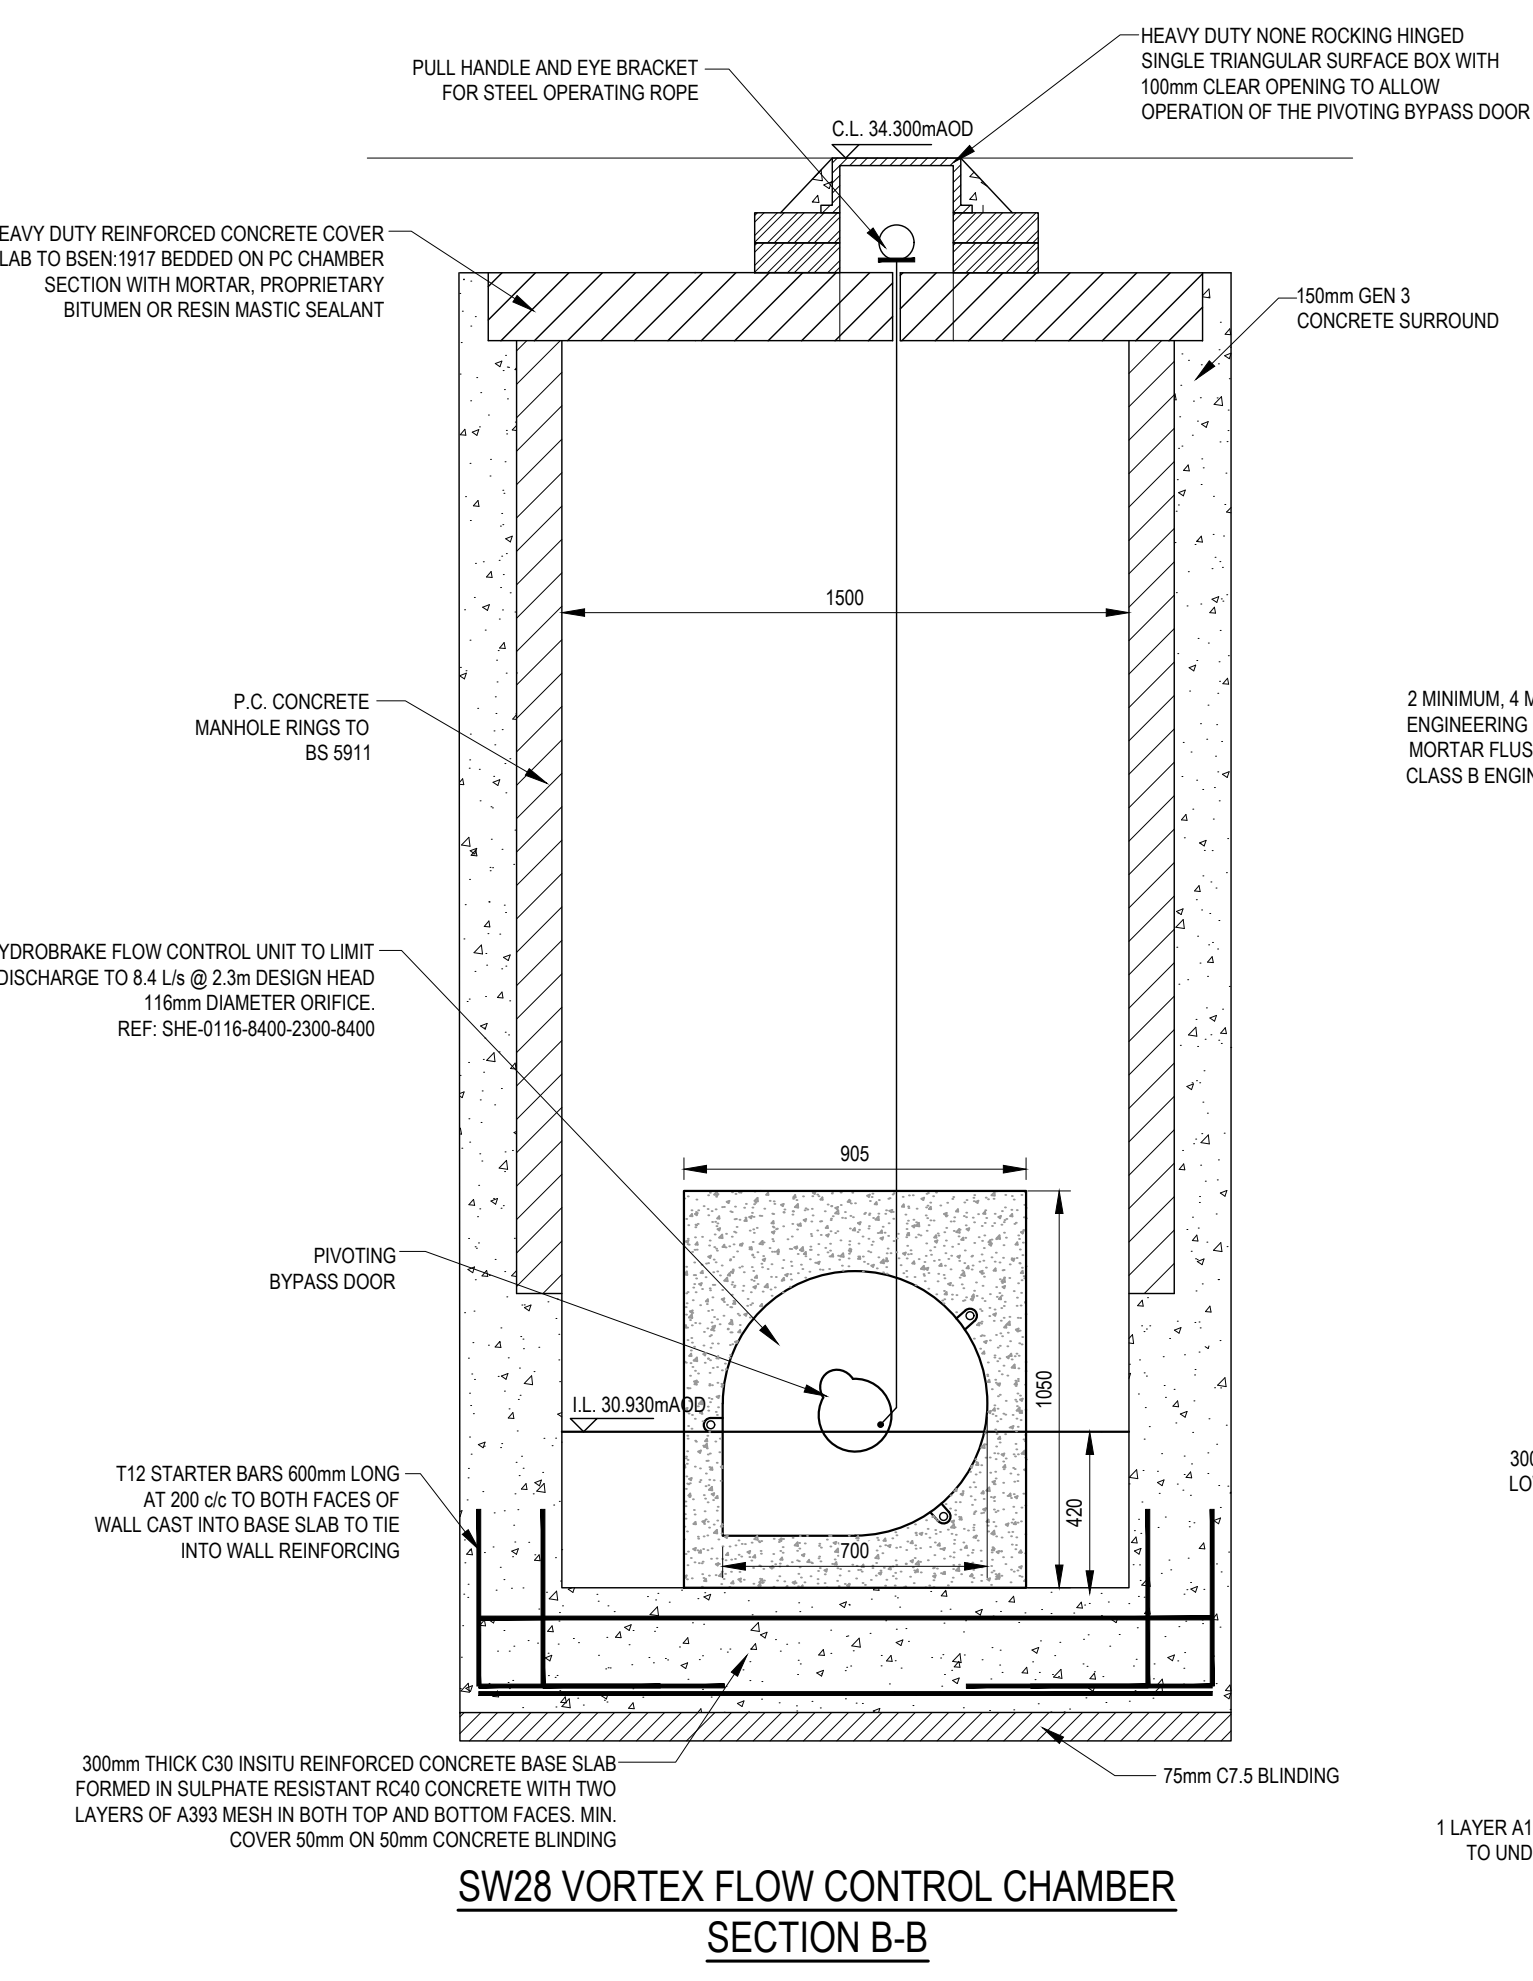
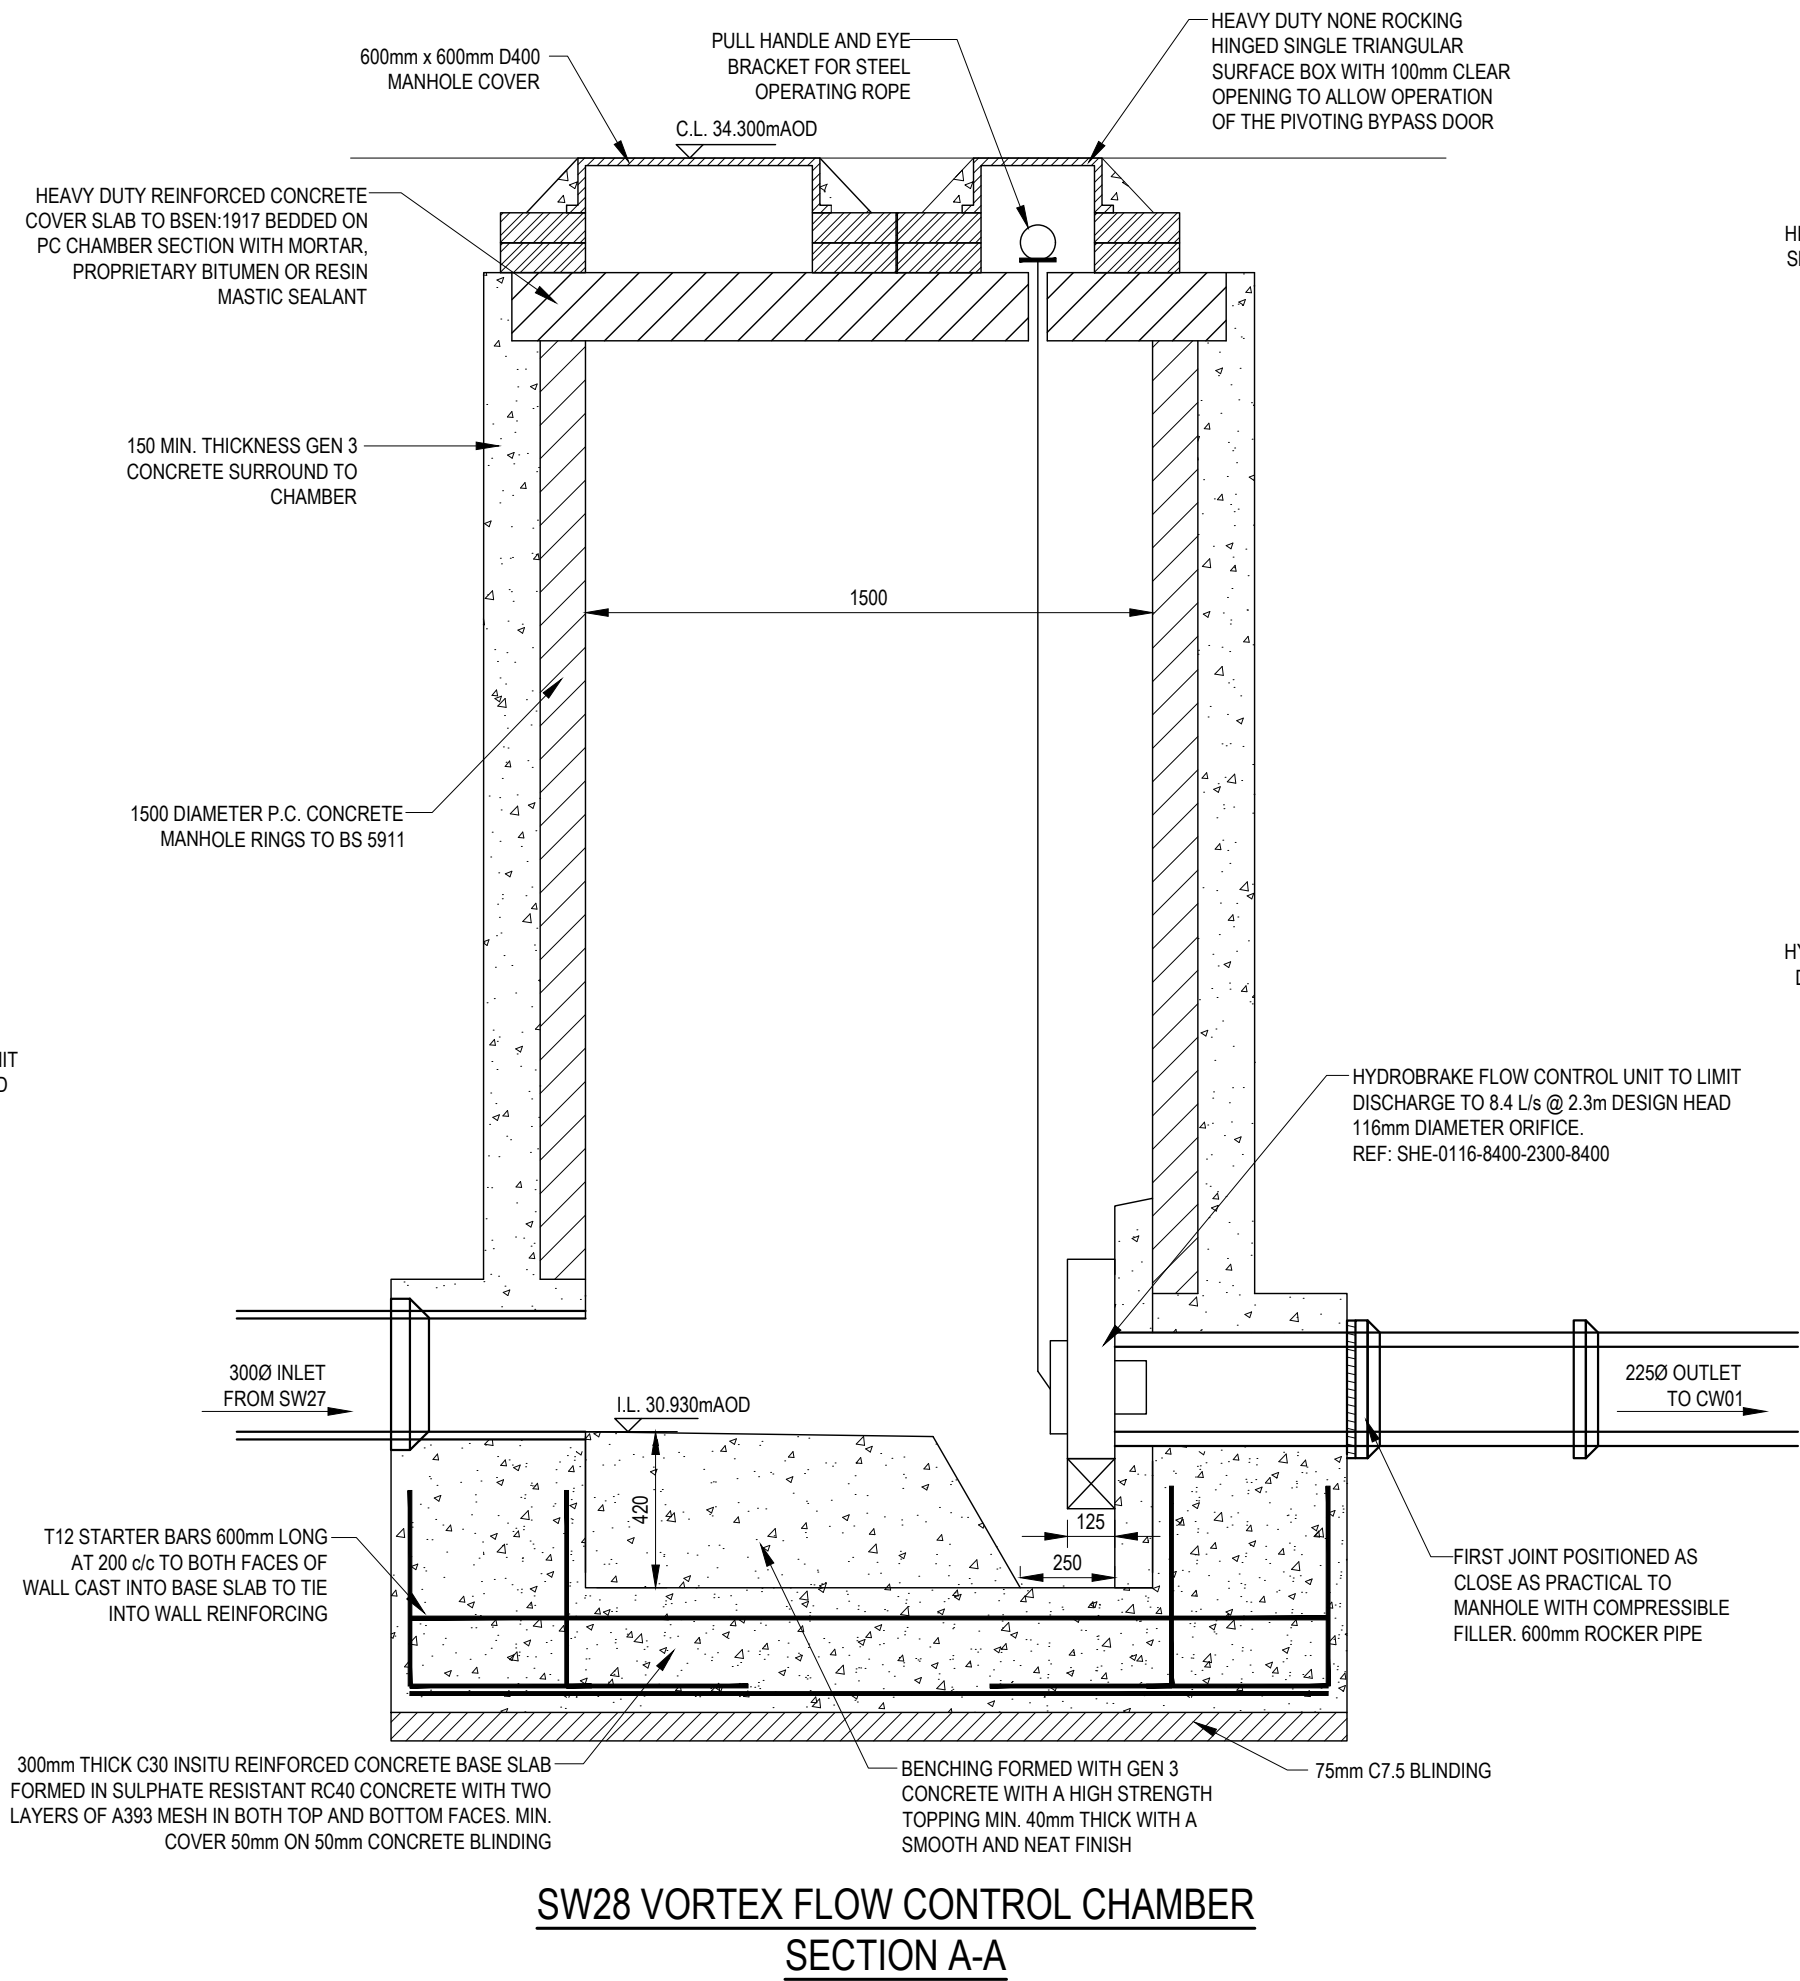


ALL DIMENSIONS AND DETAILS PRELIMINARY
SUBJECT TO CONFIRMATION OF VORTEX FLOW
CONTROL DEVICE MANUFACTURERS DETAILED
DIMENSIONS AND REQUIREMENTS

ALL PROPOSED DRAINAGE IS
CURRENTLY PRELIMINARY
SUBJECT TO DETAILED DRAINAGE
DESIGN BEING COMPLETED.

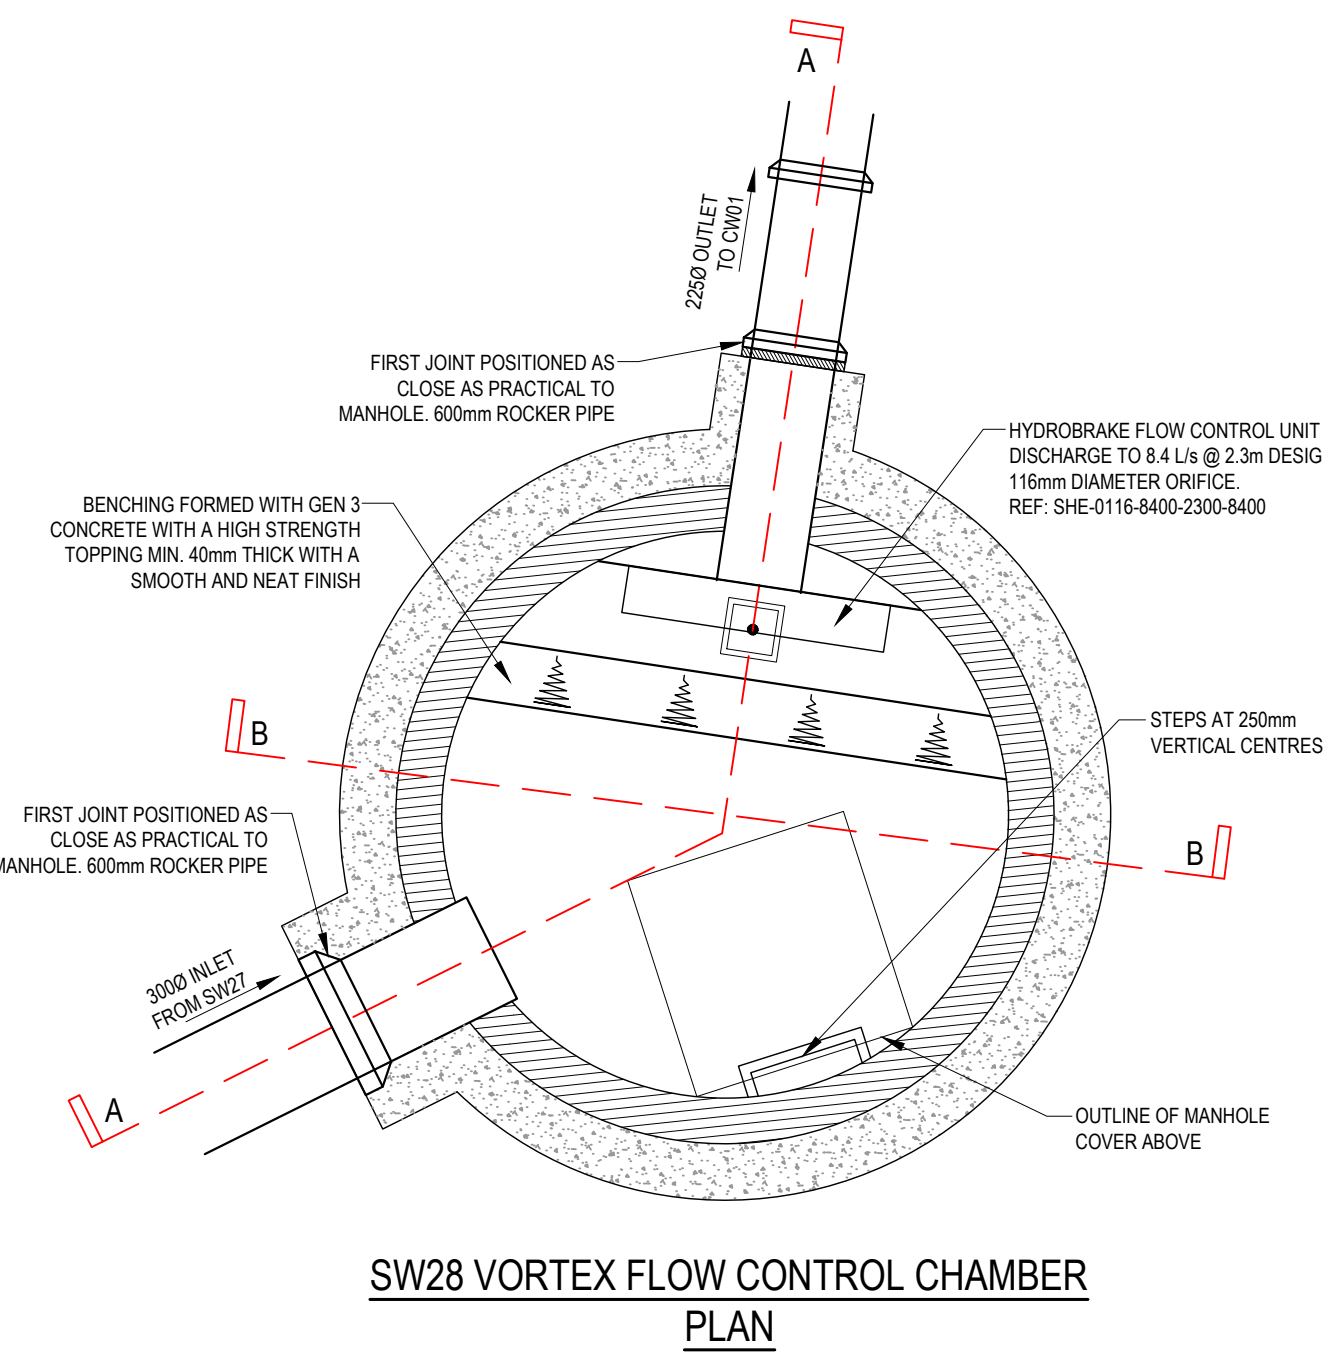

P01	15.07.2020	RIBA STAGE 3 ISSUE (DEVELOPED DESIGN)	JRS	DJS	DJS
REV	DATE	DESCRIPTION	BY	CHK	APP
DRAWING STATUS: PRELIMINARY					
CLIENT: DOWNING					
ARCHITECT: SIMPSON HAUGH & PARTNERS					
PROJECT: FIRST STREET SOUTH MANCHESTER					
TITLE: BELOW GROUND DRAINAGE FLOW CONTROL CHAMBERS & TYPICAL CATCHPIT DETAIL					
STATUS: S2	PROJECT NUMBER: 219-215	PROJECT: FSS - AJP - XX - 00 - DR - C - 0010	ORIGINATOR: JRS	VOUSYS/LEVEL: DJS	TYPE: P01
SCALE @ A1: N.T.S.	DESIGNED: JRS	DRAWN: JRS	CHECKED: DJS	APPROVED: DJS	DATE: JUL 2020
alan johnston partnership LLP CONSULTING STRUCTURAL & CIVIL ENGINEERS					
1 Dale Street, Liverpool L2 2ET Tel: 0151 227 1462 Fax: 0151 225 1187 E-Mail: Mail@ajpsructeng.com					