


NOTE - Responsibility is not accepted for errors made by others in scaling from this drawing. All construction information should be taken from figured dimensions only

Scale 1:1250

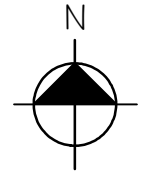


INDICATES SITE AREA



INDICATES EXISTING
PAVEMENT CAFE



INDICATES PROPOSED
PAVEMENT CAFE EXTENSION

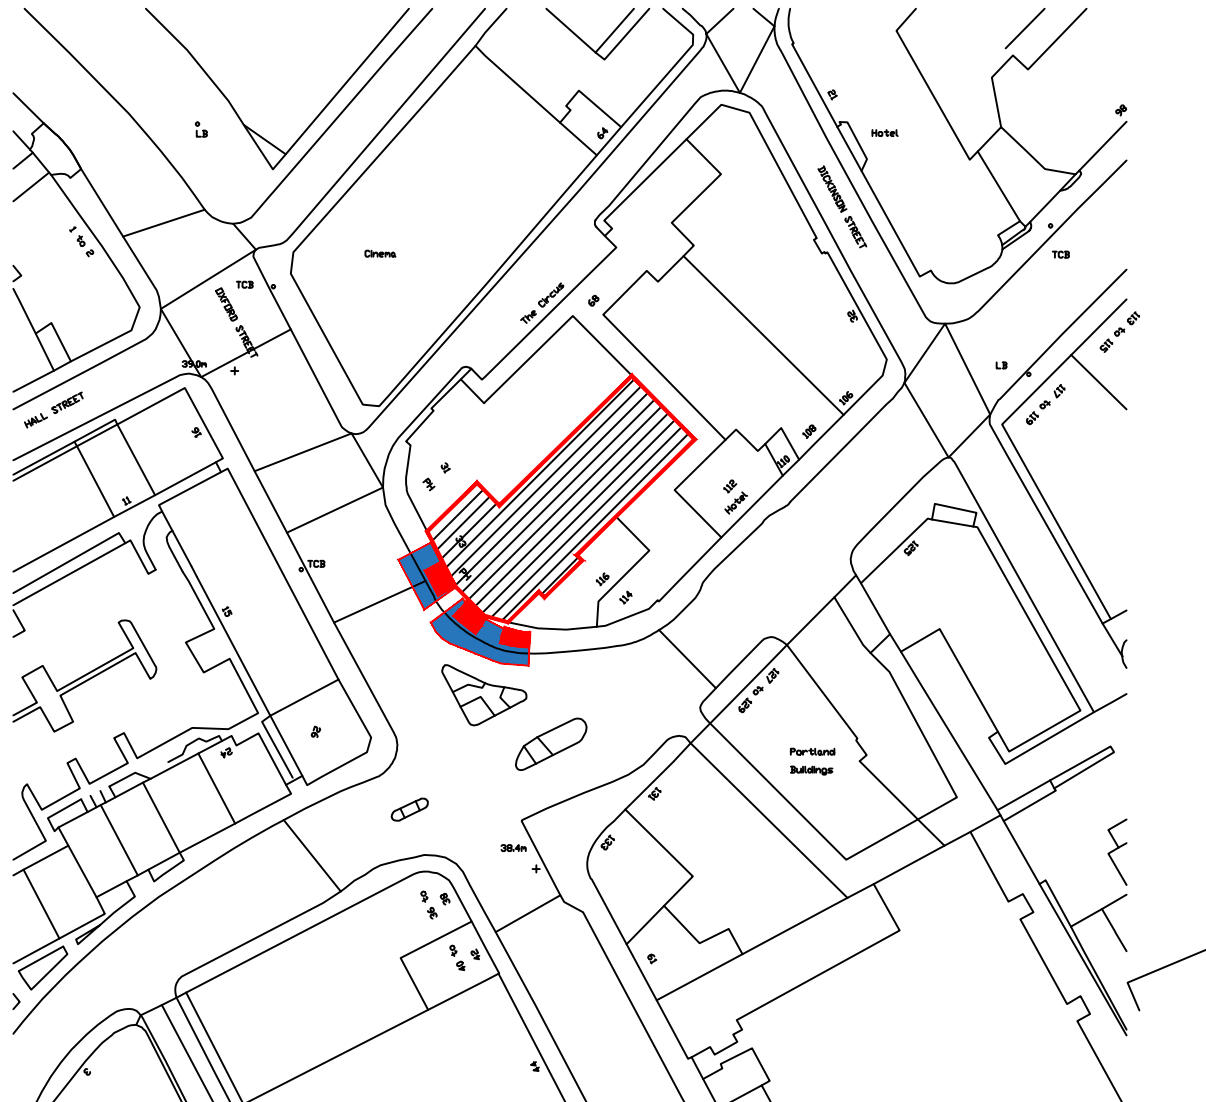

Ordnance Survey (c) Crown Copyright 2016. All rights reserved. Licence number 100022432

REVISIONS

-

kdpa

Basepoint Business Centre, Little High Street,
Shoreham by Sea, West Sussex BN43 5EG
+44 (0)1273 467518 www.kdpaine.co.uk

CLIENT	JD WETHERSPOON PLC	
PROJECT	PUB NO: 1015 THE PARAMOUNT 33-35 OXFORD STREET MANCHESTER	
DRAWING	LOCATION PLAN	

SCALE	DATE	DRAWN
A4/1:1250	OCT 2021	OK
PROJECT No	DRAWING No	REVISION
7720	PL-100	