
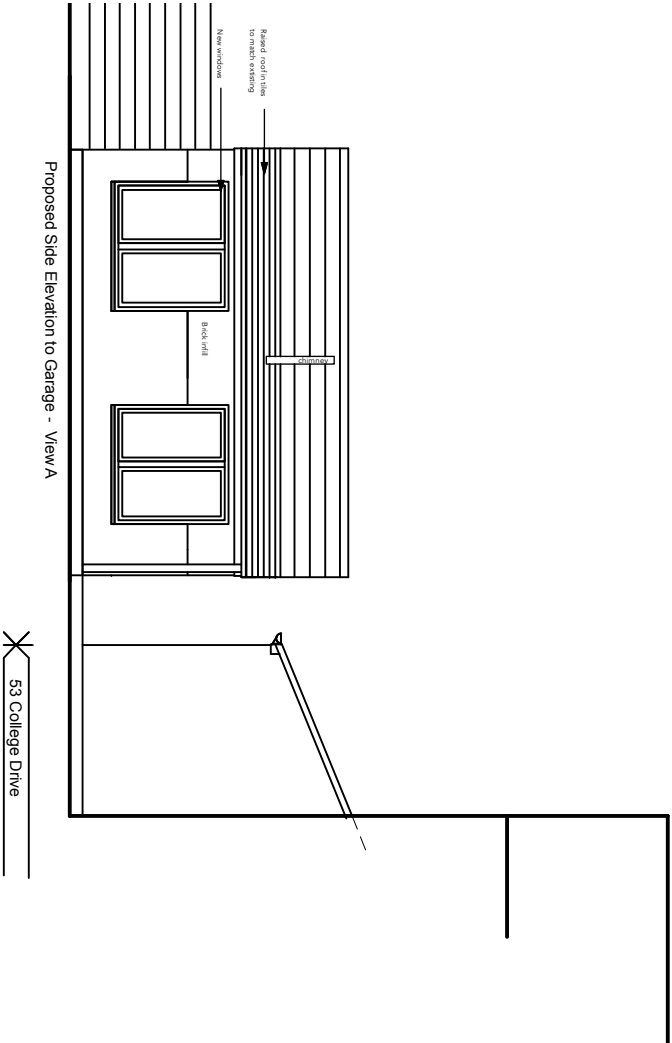
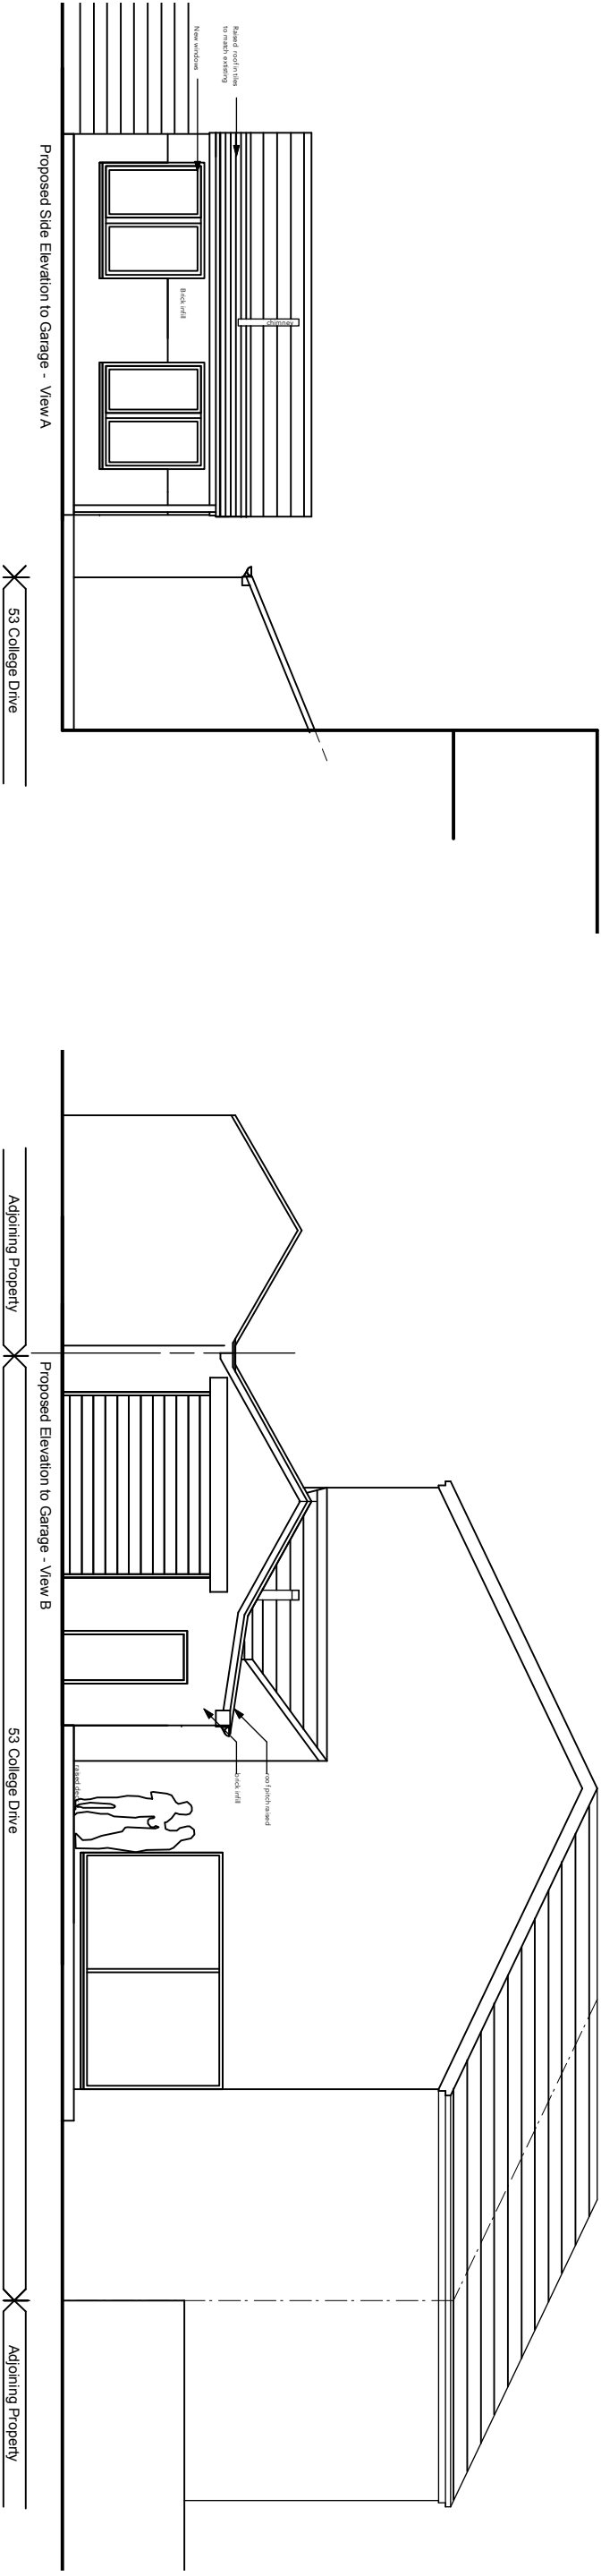


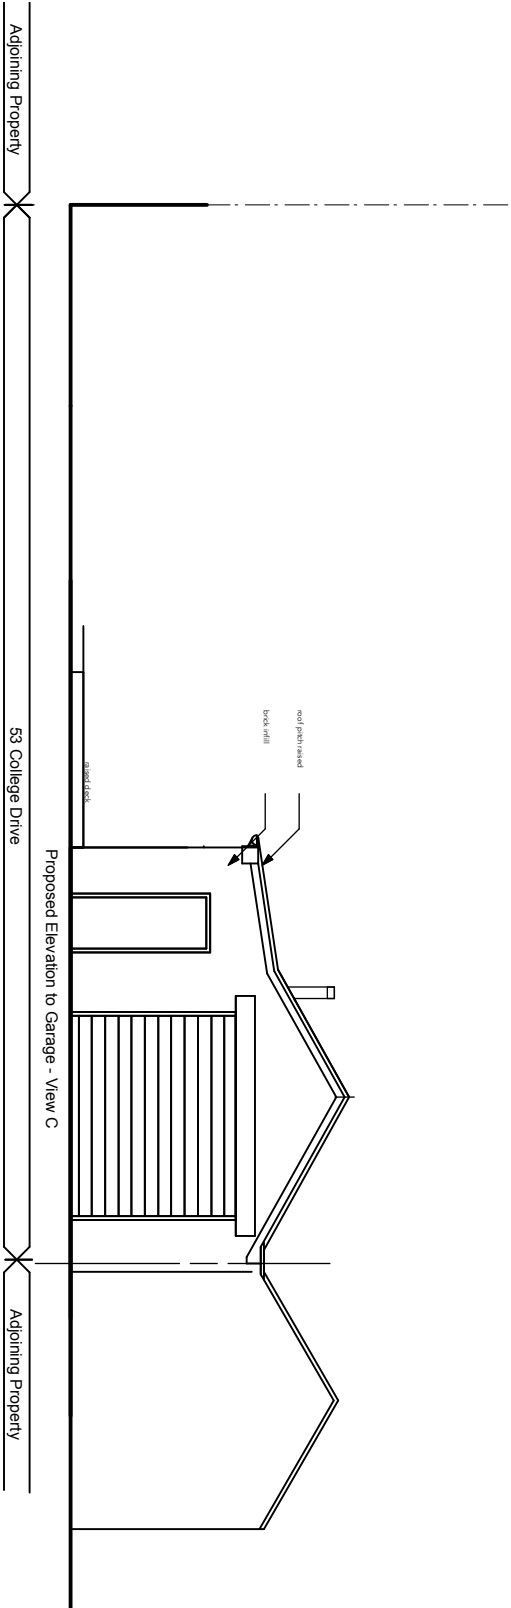

| rev | description | Date     | By  |
|-----|-------------|----------|-----|
| A   | Notes Added | 21.01.22 | SPL |

Date:  
Nov 2021

Drawing No:  
21129/P/02-A

Project:  
53 College Drive  
Manchester M16 0AD  
Drawing:  
Proposed Elevations

SCALE 1:100

leighton  
architects  
21 chandos Road  
Manchester M21 0ss  
Tel/ 07747111159  
www.leightonarchitects.com