


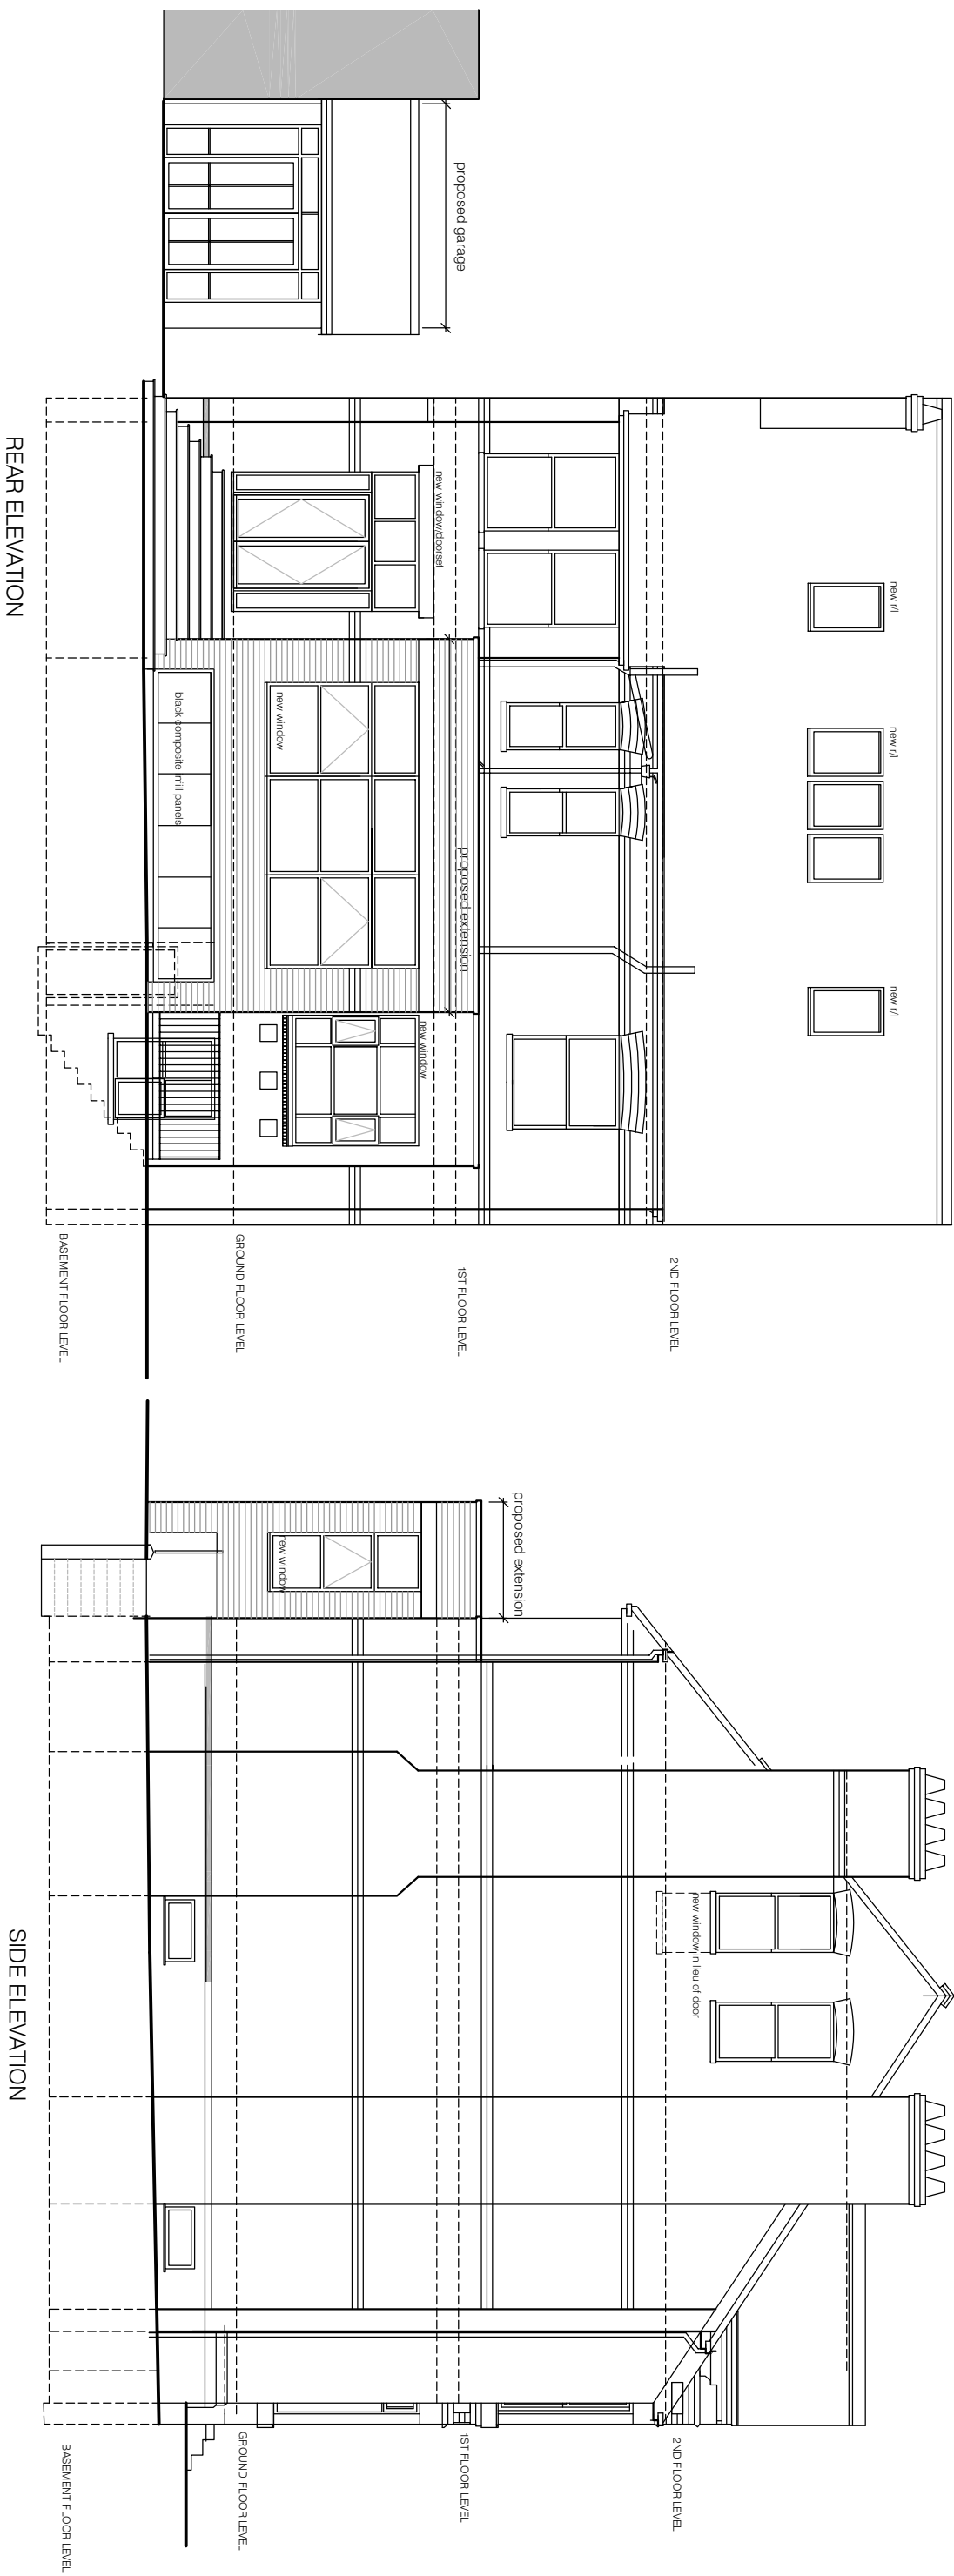

Proposed finishes:
new rosemary clay tiled roof to main house and new garage
dark grey epdm/GRP flat roof to extension
white timber framed d/g windows to front/side elevation
white upvc timber effect d/g windows to basement windows
black aluminium framed d/g windows to rear elevation house and garage
red/buff facing brick to front walls of garage to match house
common brick walls to side/rear walls of extension and garage to match house
black upvc rw goods and fascias to match existing