

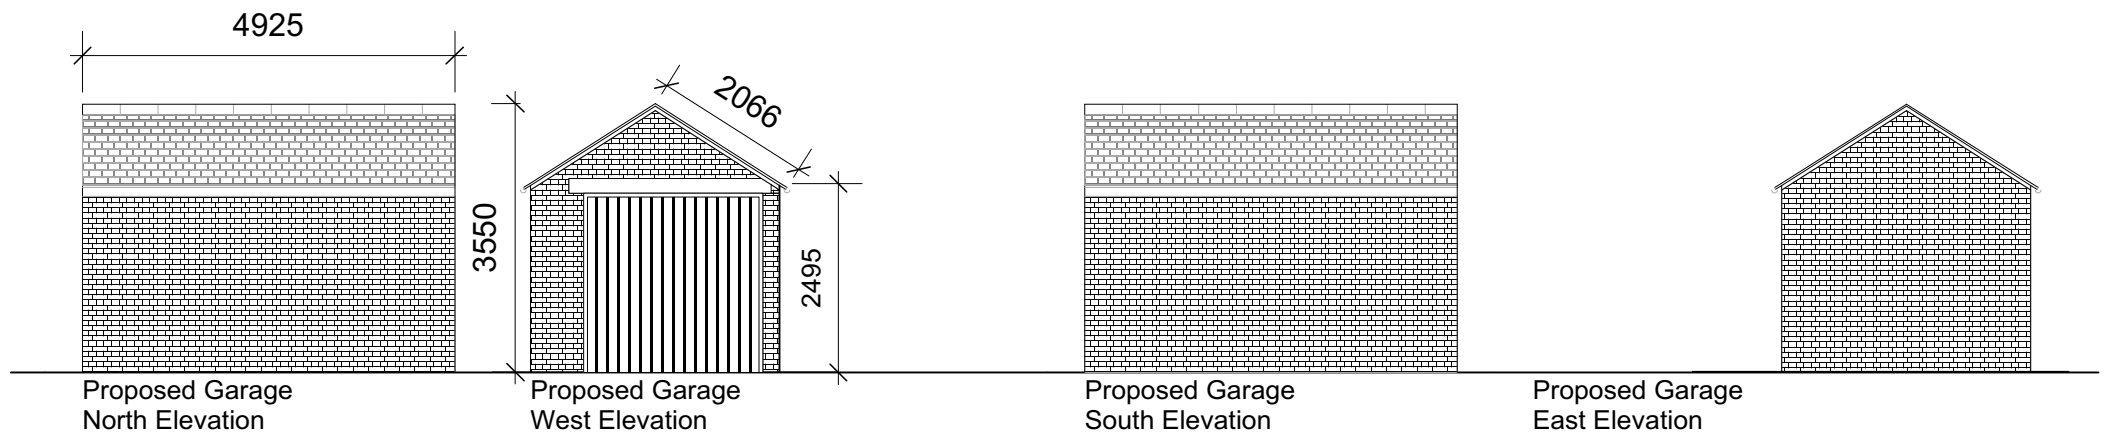
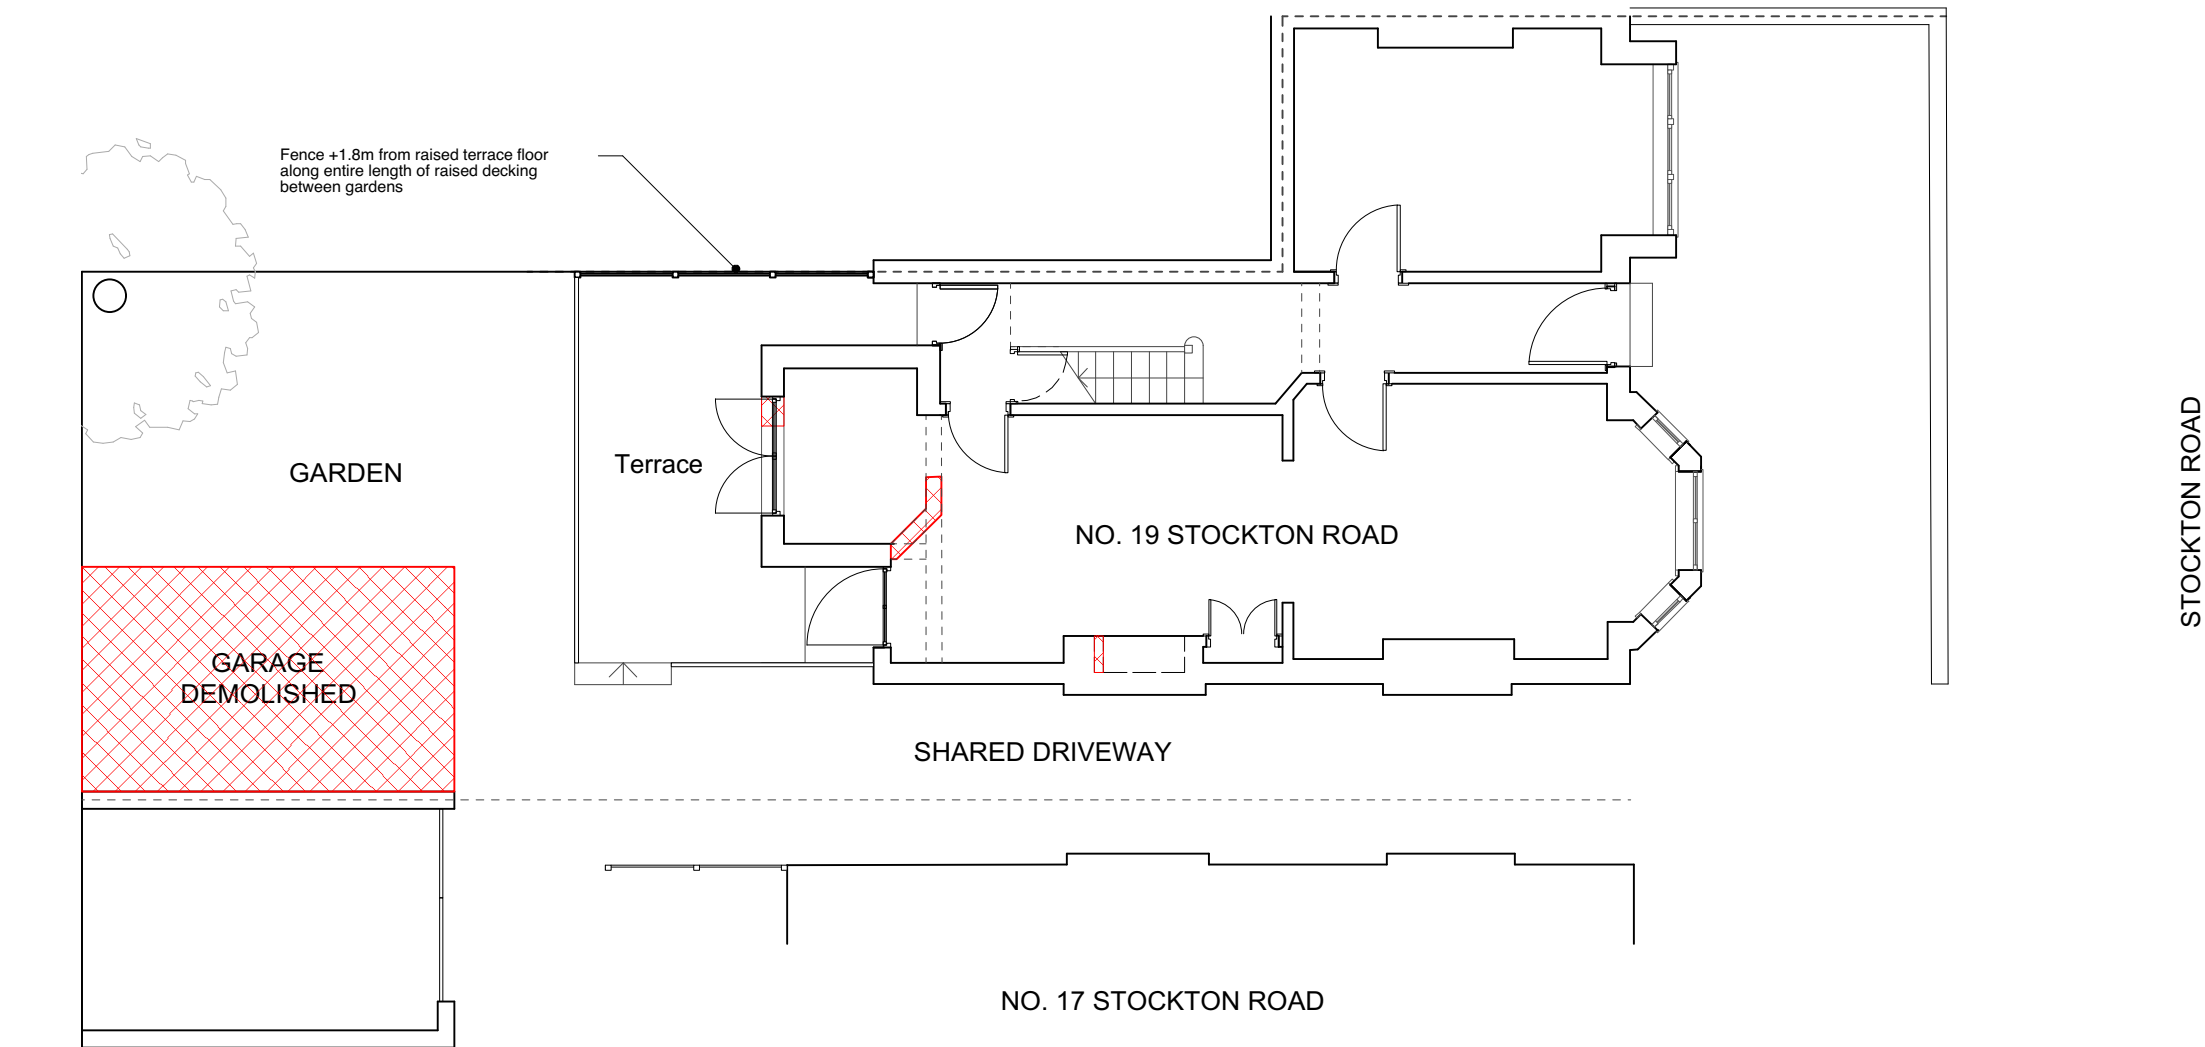



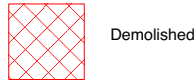


Revisions


Rev A - Planning
Rev B - 19/08/2021 - Site Boundary amended to include 17 Stockton Road
Rev C - Revision to fencing between no. 19 & 21 Stockton Road


FOR PLANNING

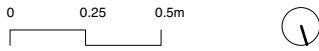

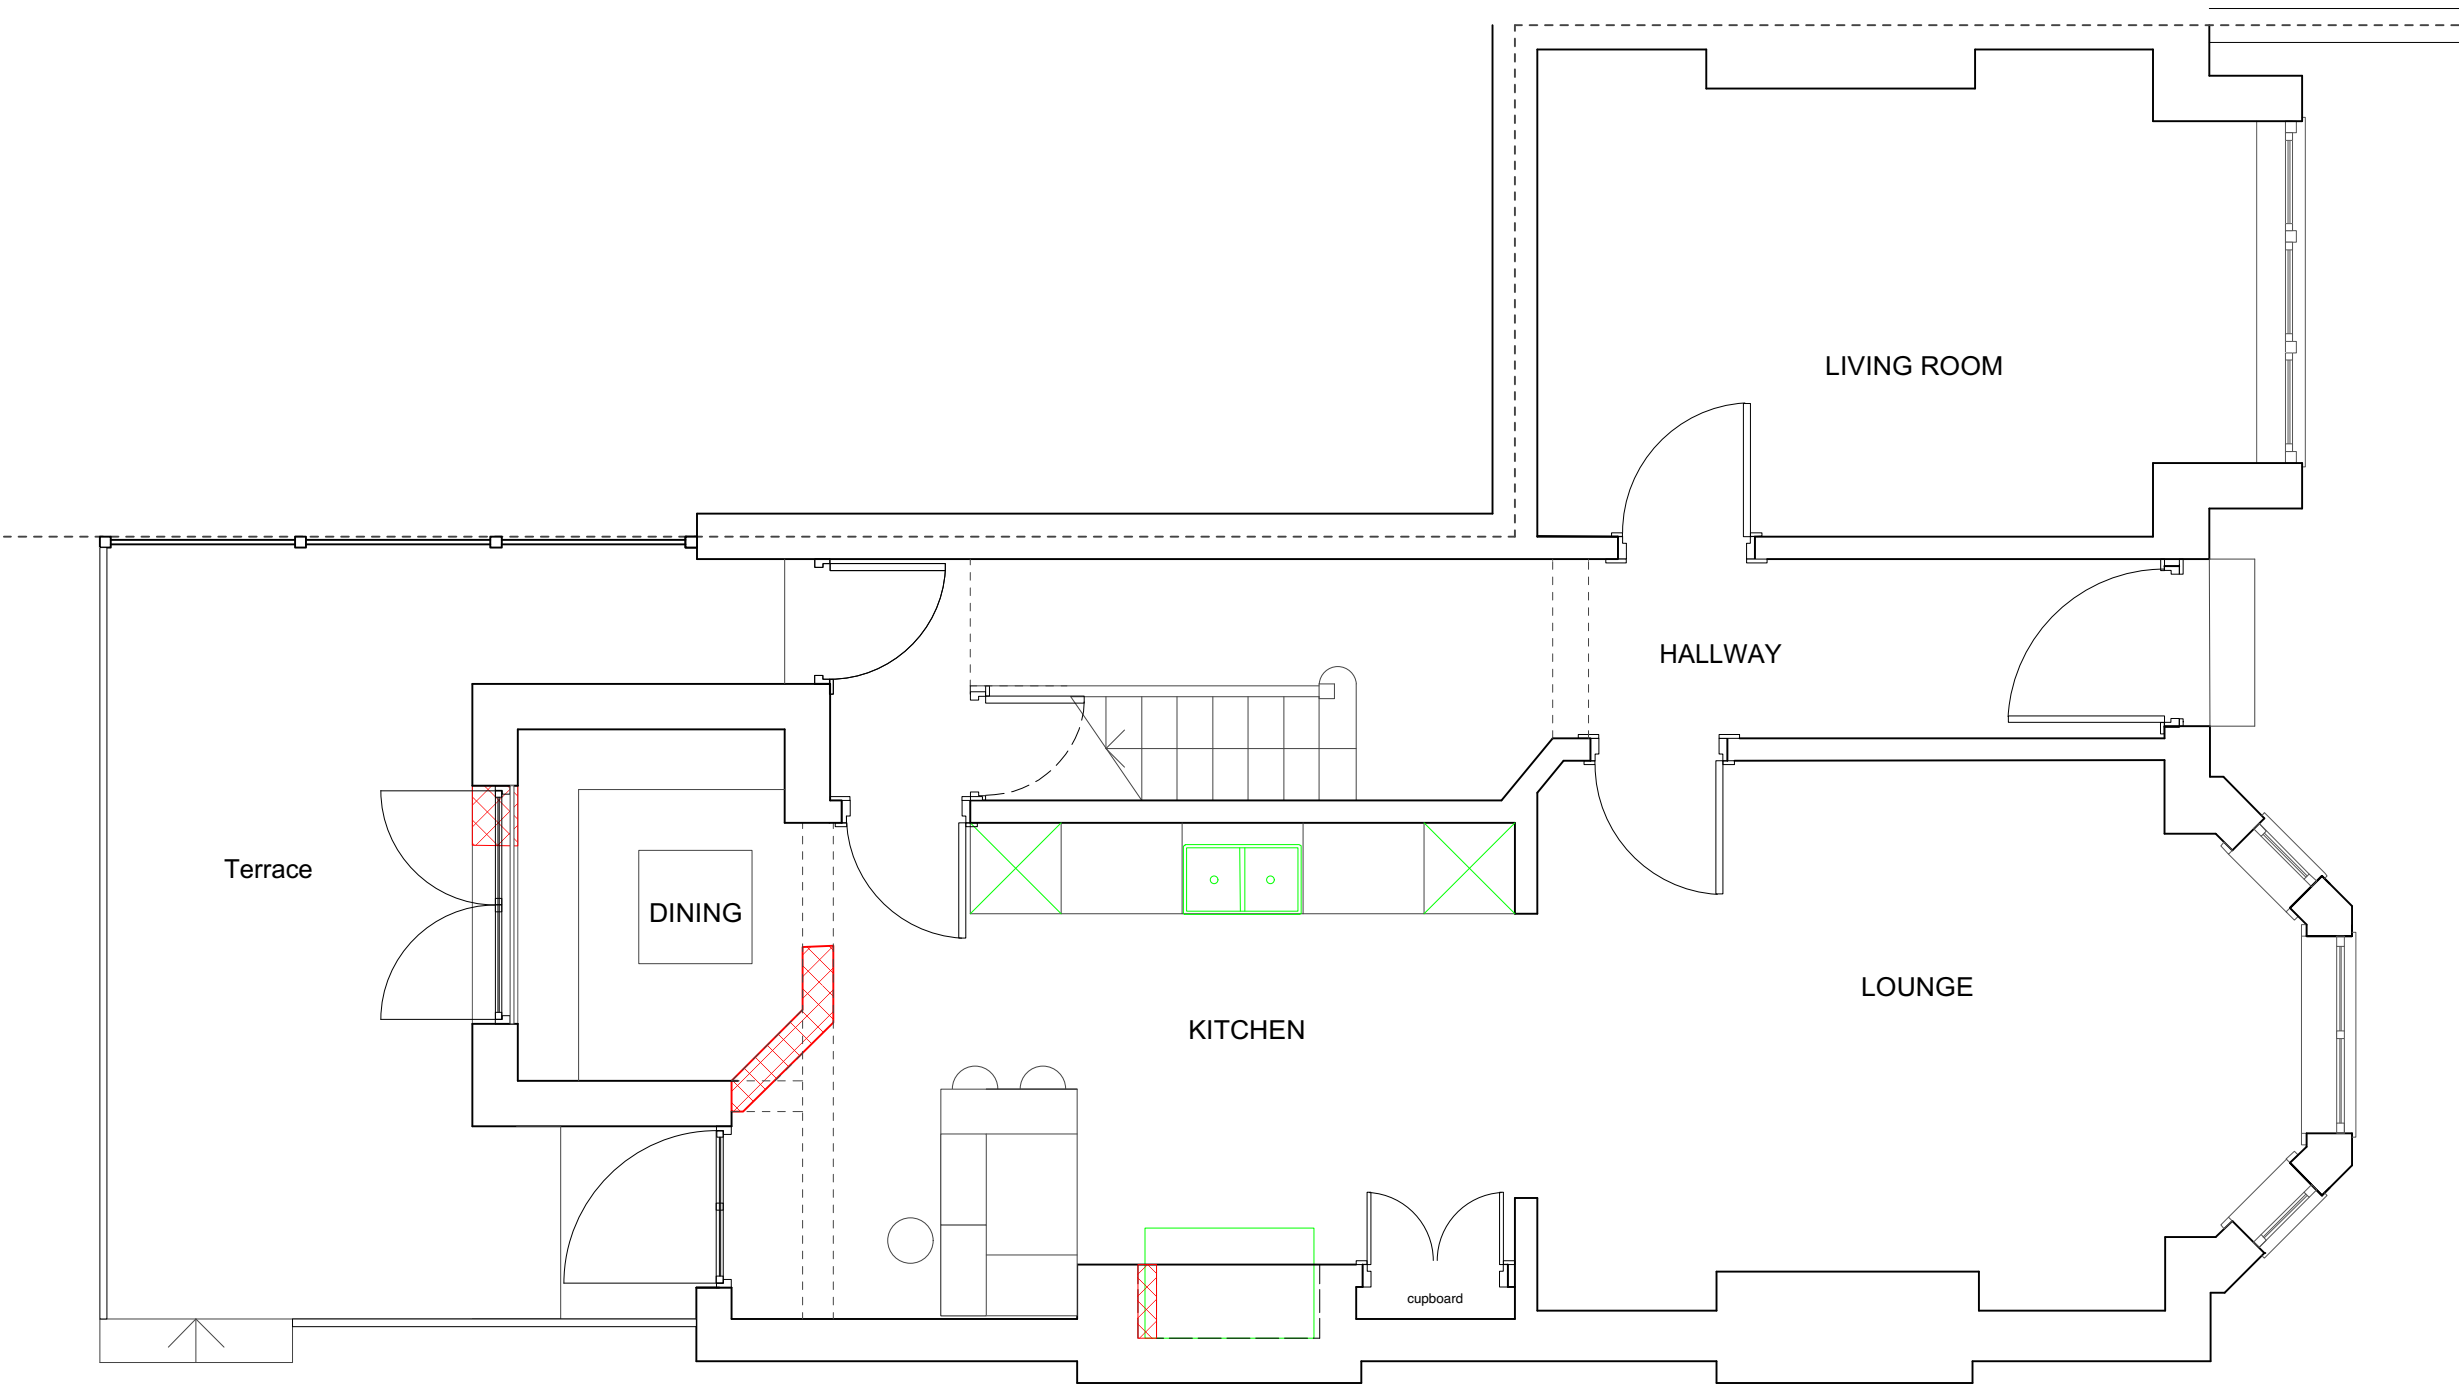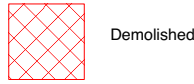

FOR PLANNING

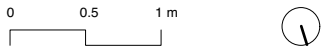


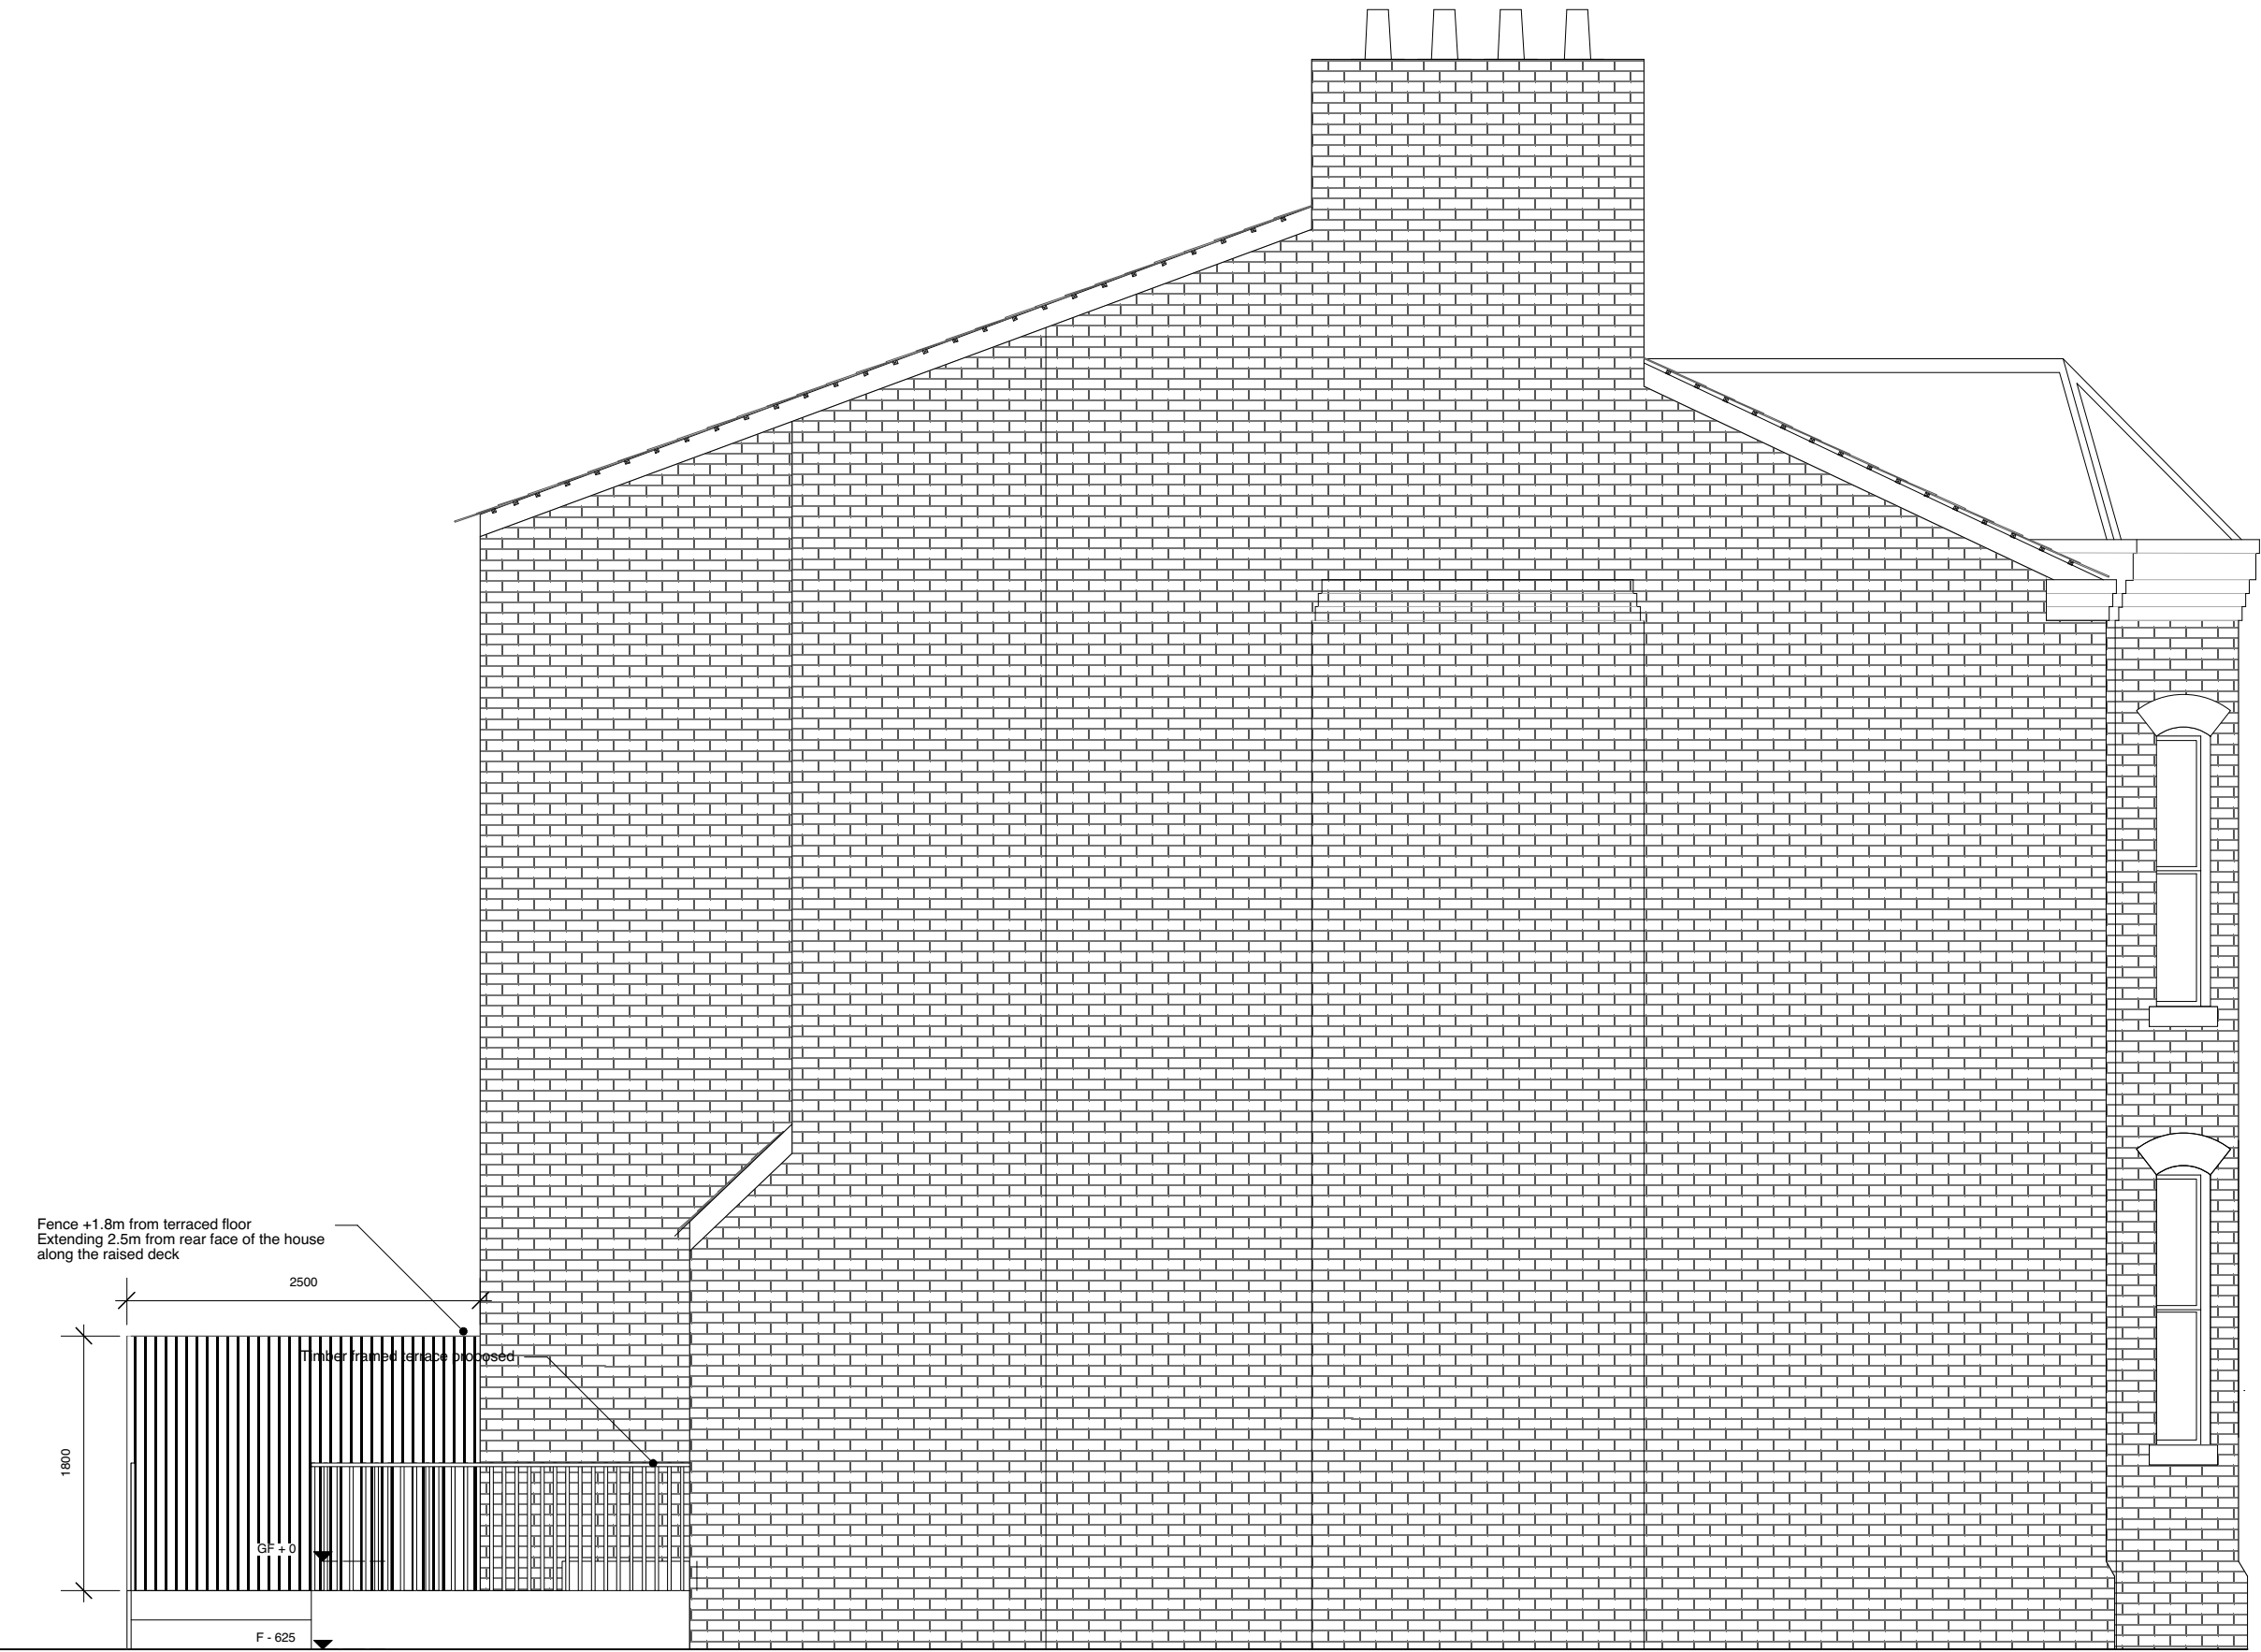

Revisions


Rev A - Planning
Rev B - Revision to fencing between no. 19 &
21 Stockton Road

FOR PLANNING

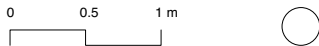

EDITORIAL
STUDIO

Drawing
Proposed
Side Elevation
Project
19 Stockton Road
Contact
post@editorialstudio.com
Scale
1:50 @ A3
Date
26.10.21
Drawing No.
033_L05_01_B

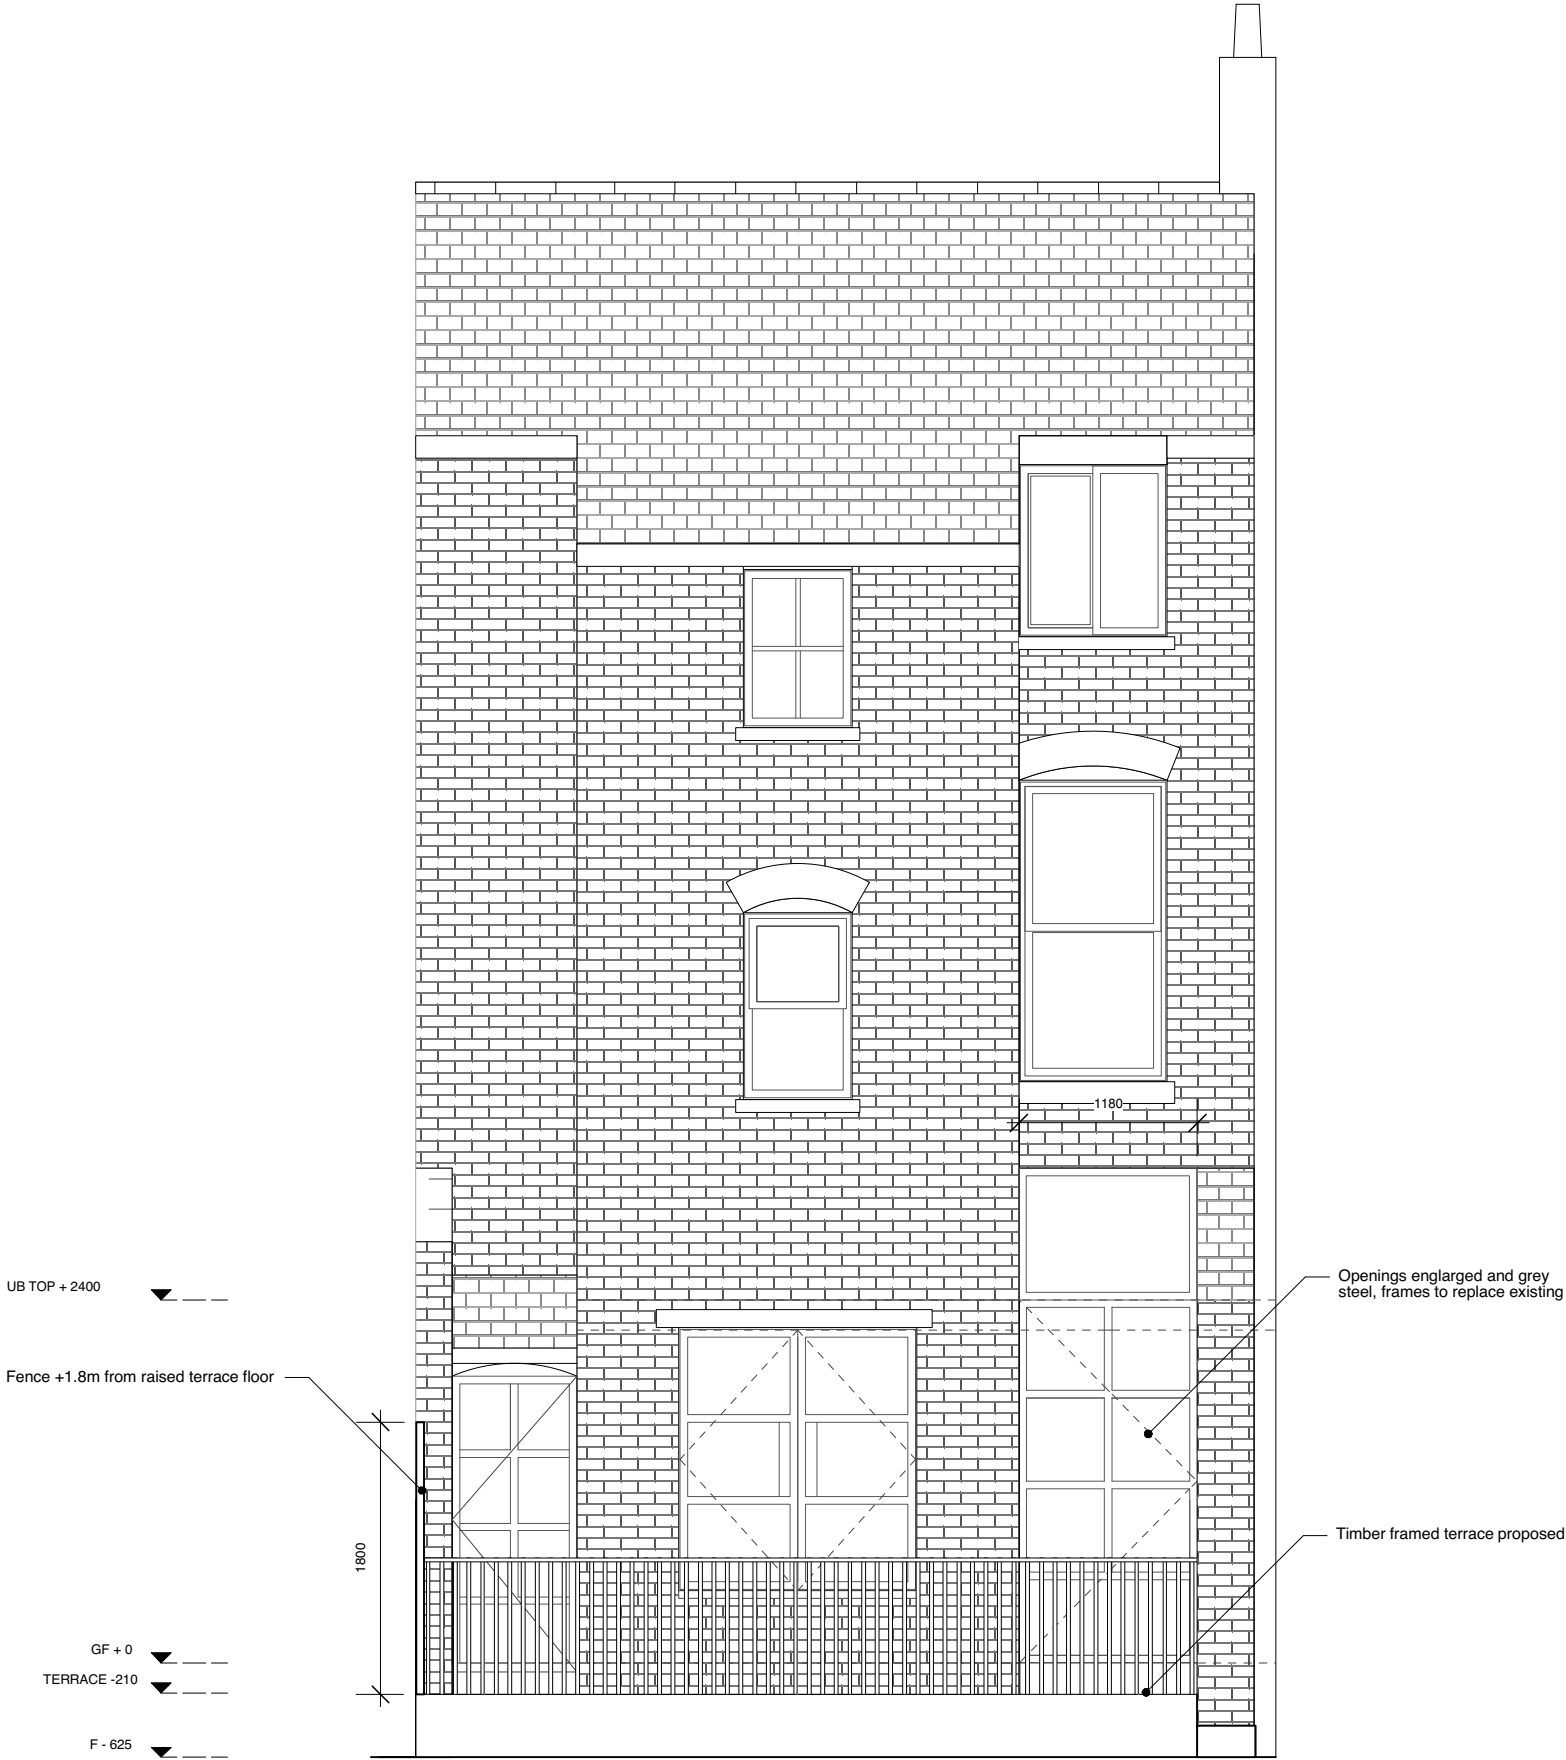

Revisions

Rev A - Planning
Rev B - Revision to fencing between no. 19 & 21 Stockton Road

