


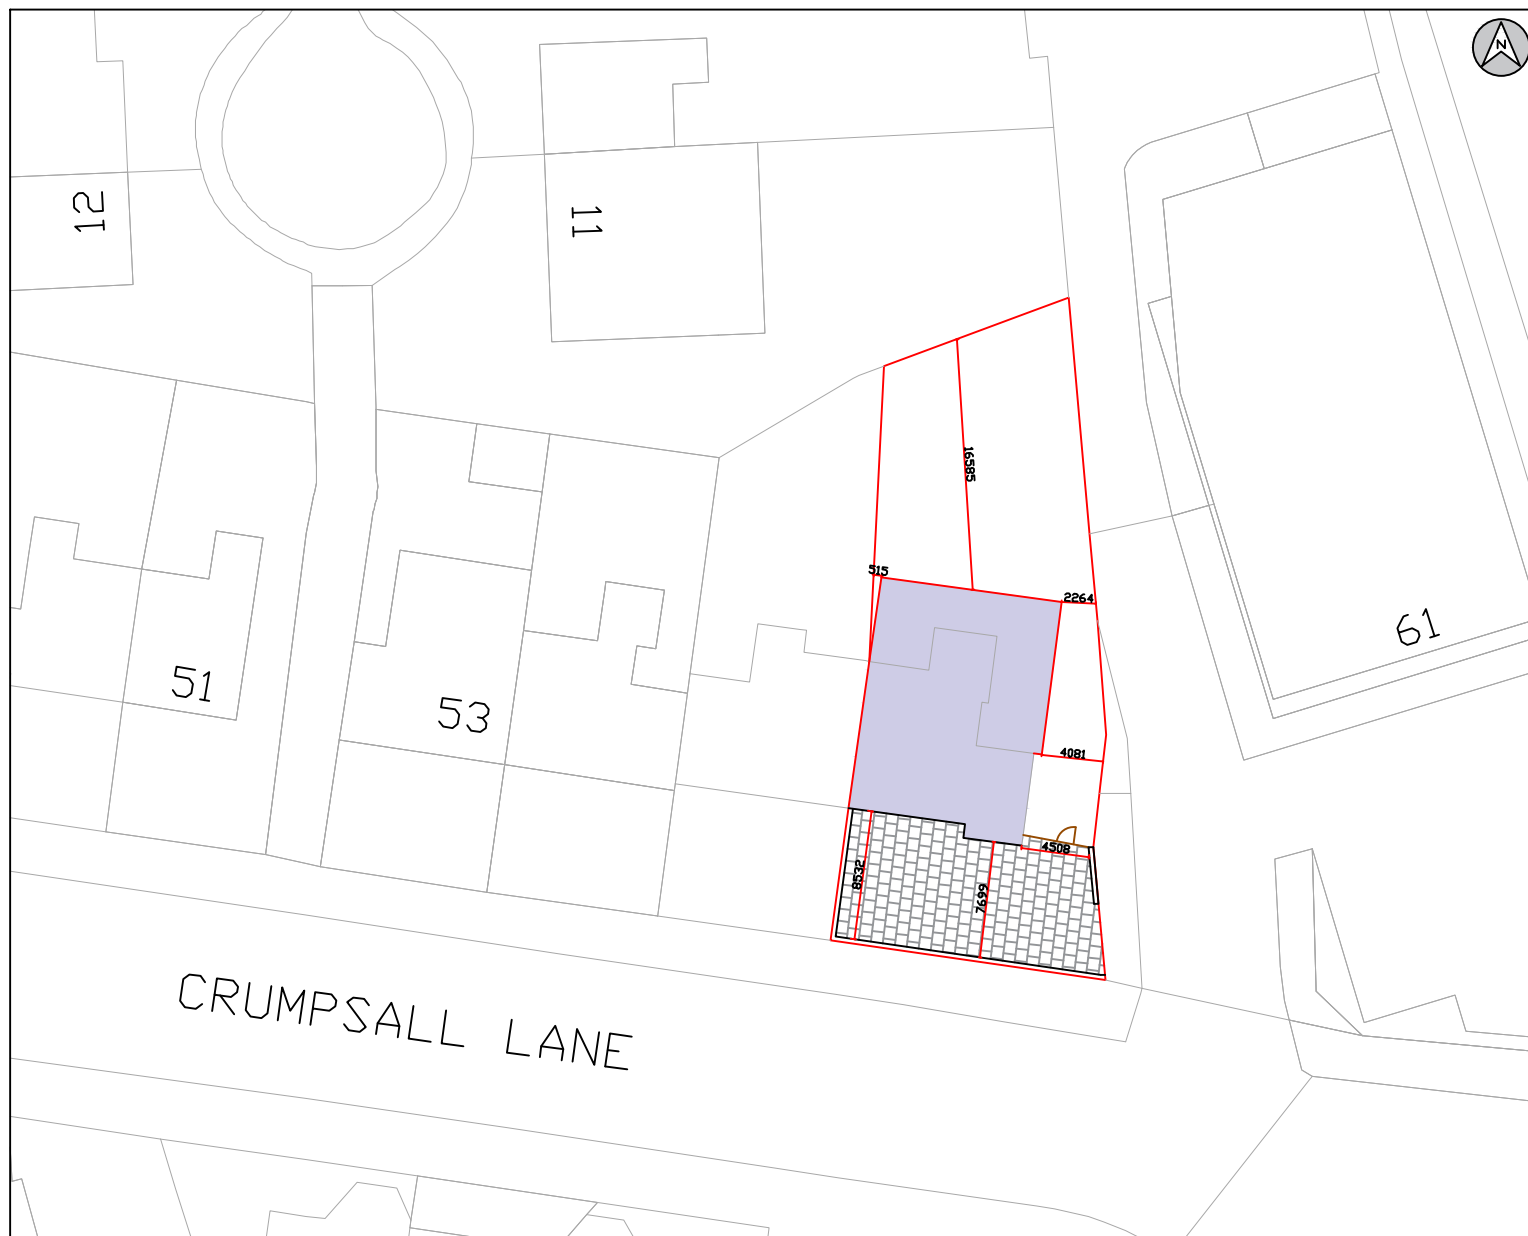

CRUMPSALL LANE

ReQuestAPlan
Map number: TQRQM21285124512998

Title: 59 Crumpsall Lane, M8 4ED
Map Produced for: Mason and Marlowe
? Crown copyright and database rights 2021 OS 100042766
Project ID:
Date of Purchase: 12-10-2021
1 Years subscription from 12-10-2021 for 1 workstation.



10 m

50 m

General Notes

No.	Revision/Issue	Date

Firm Name and Address



Mason and Marlowe Ltd
Project Managers and Quantity Surveyors
3 Colman Gardens,
Salford Quays, M5 3NT

Project Name and Address

59 Crumpsall Lane
Manchester
M8 4ED

Project	Sheet
Date 11/10/2021	A4
Scale 1/1250	