


SCALE BAR 1:100
0 5 10 15 20

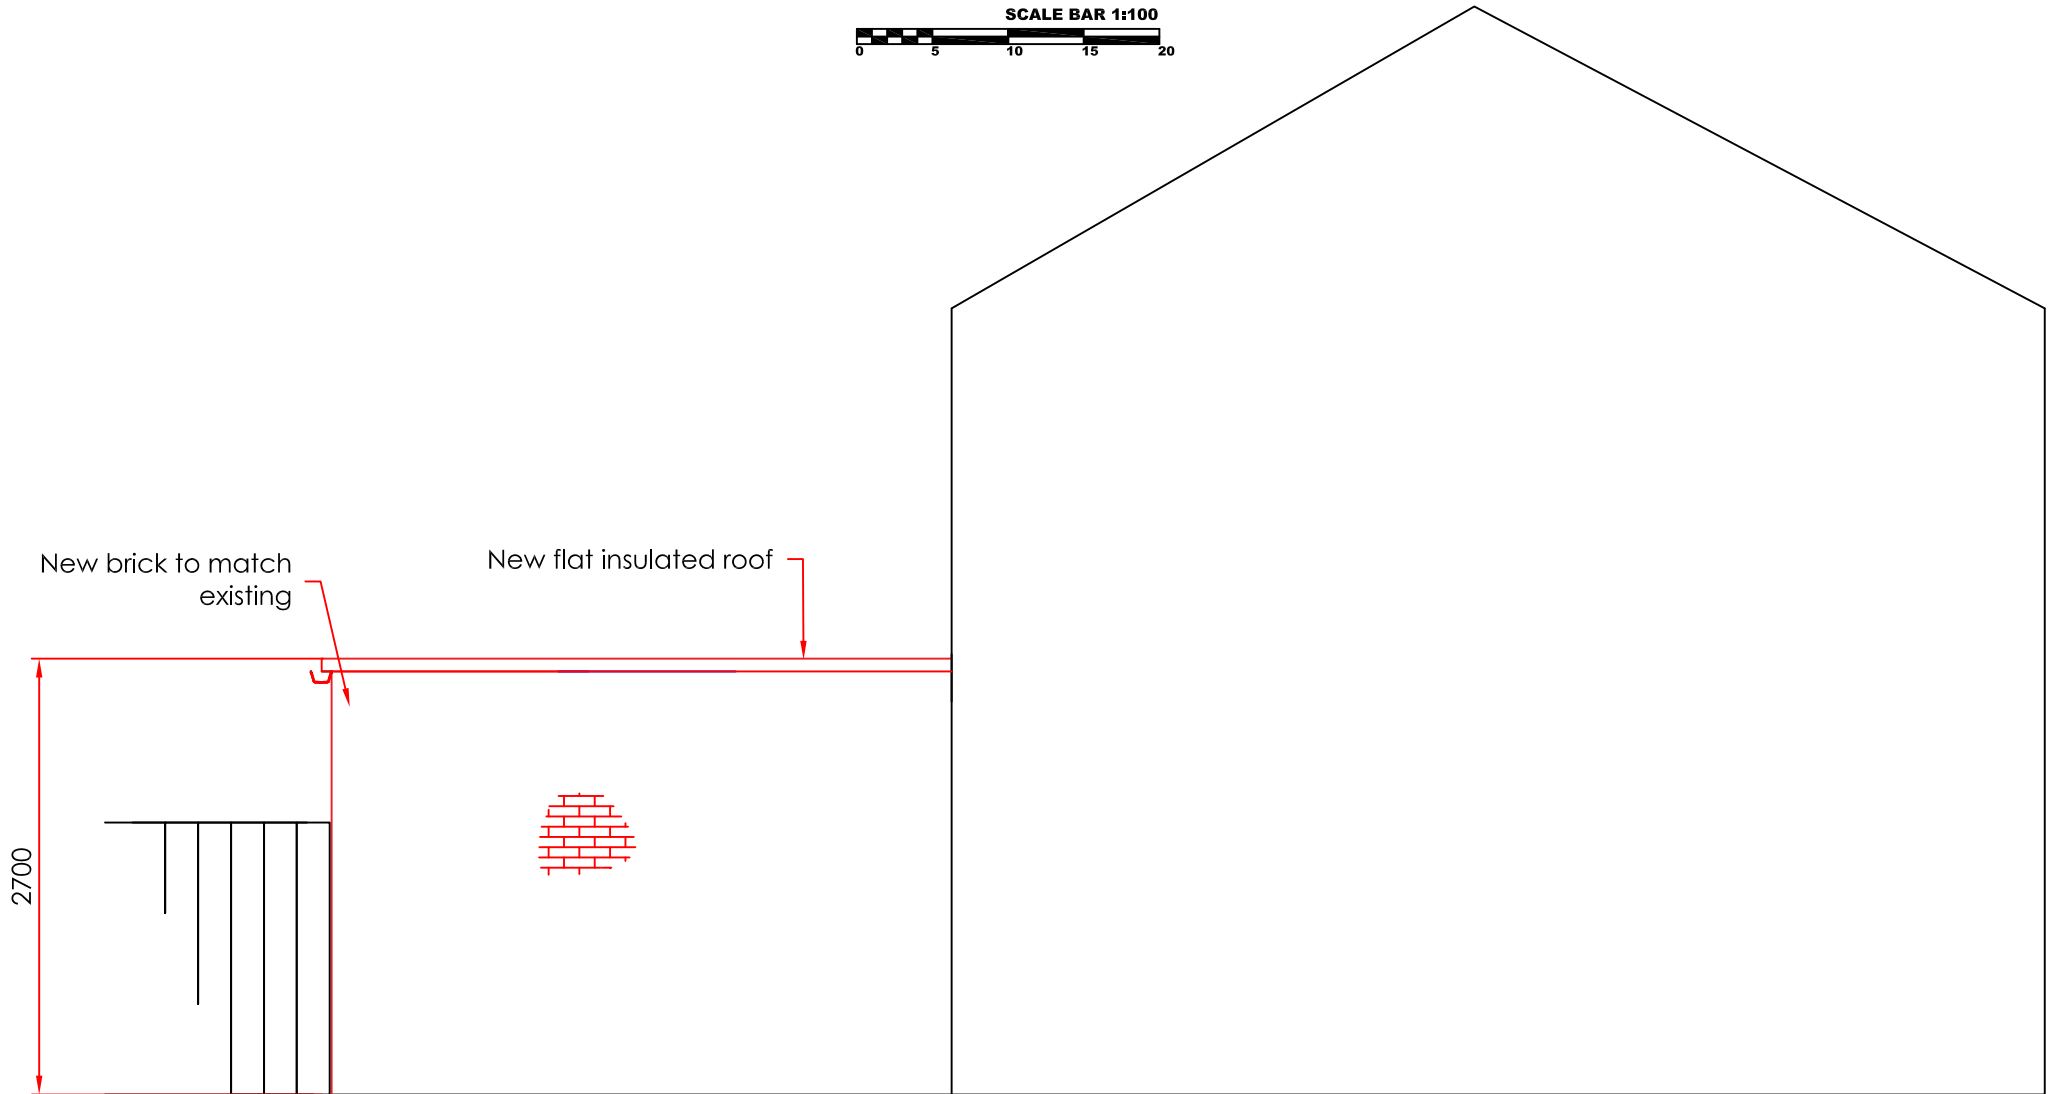

Proposed Side Elevation

24 Victory Street
Proposed Side Elevation
Scale: 1:100 @ A4