

CLIENT

MRS NASIM BIBI

PROJECT

129 MANLEY ROAD

WHALLEY RANGE, M16 8WE

TITLE

EXISTING

FLOOR PLANS

REVISION			
A	FIRST ISSUE	00.00.00	xx

NOTES

ALL DRAWINGS TO BE CHECKED ON SITE BY CONTRACTORS AND MANUFACTURERS.

DO NOT SCALE OFF THESE DRAWINGS. ALL DIMENSIONS TO BE CHECKED ON SITE PRIOR TO CONSTRUCTION. THIS DRAWING IS THE PROPERTY OF LBV DEVELOPMENTS AND CANNOT BE REPRODUCED WITHOUT PERMISSION.

ALL DISCREPANCIES TO BE BROUGHT TO THE ATTENTION OF LBV DEVELOPMENTS AND THE APPOINTED PROJECT MANAGERS IMMEDIATELY.

ALL FEES MUST BE AGREED ON AND FULFILLED BEFORE DRAWINGS ARE ISSUED TO CLIENT AND CONTRACTORS.

THIS DRAWING IS FOR ARCHITECTURAL PURPOSES ONLY, IN ACCORDANCE WITH THE RIBA PLAN OF WORKS STAGES 0 - 3.

TECHNICAL DRAWINGS TO BE GATHERED FROM CHARTED PROFESSIONALS FOR CONSTRUCTION PURPOSES.

ALL BUILDING WORKS MUST BE IN COMPLIANCE WITH BUILDING REGULATIONS AND BRITISH STANDARDS.

LBV DEVELOPMENTS HOLD NO RESPONSIBILITY FOR INCONVENIENCES OCCURRED DURING CONSTRUCTION OR COSTING.

STAGE

PLANNING


DRAWING	JOB
AS.01	RP.24
SCALE	DRAWN
1:50 @A2	HK




E-MAIL : PROJECTS@LBVDEVELOPMENTS.COM

WEBSITE : WWW.LBVDEVELOPMENTS.COM

SOCIALS : LBVDEVELOPMENTS

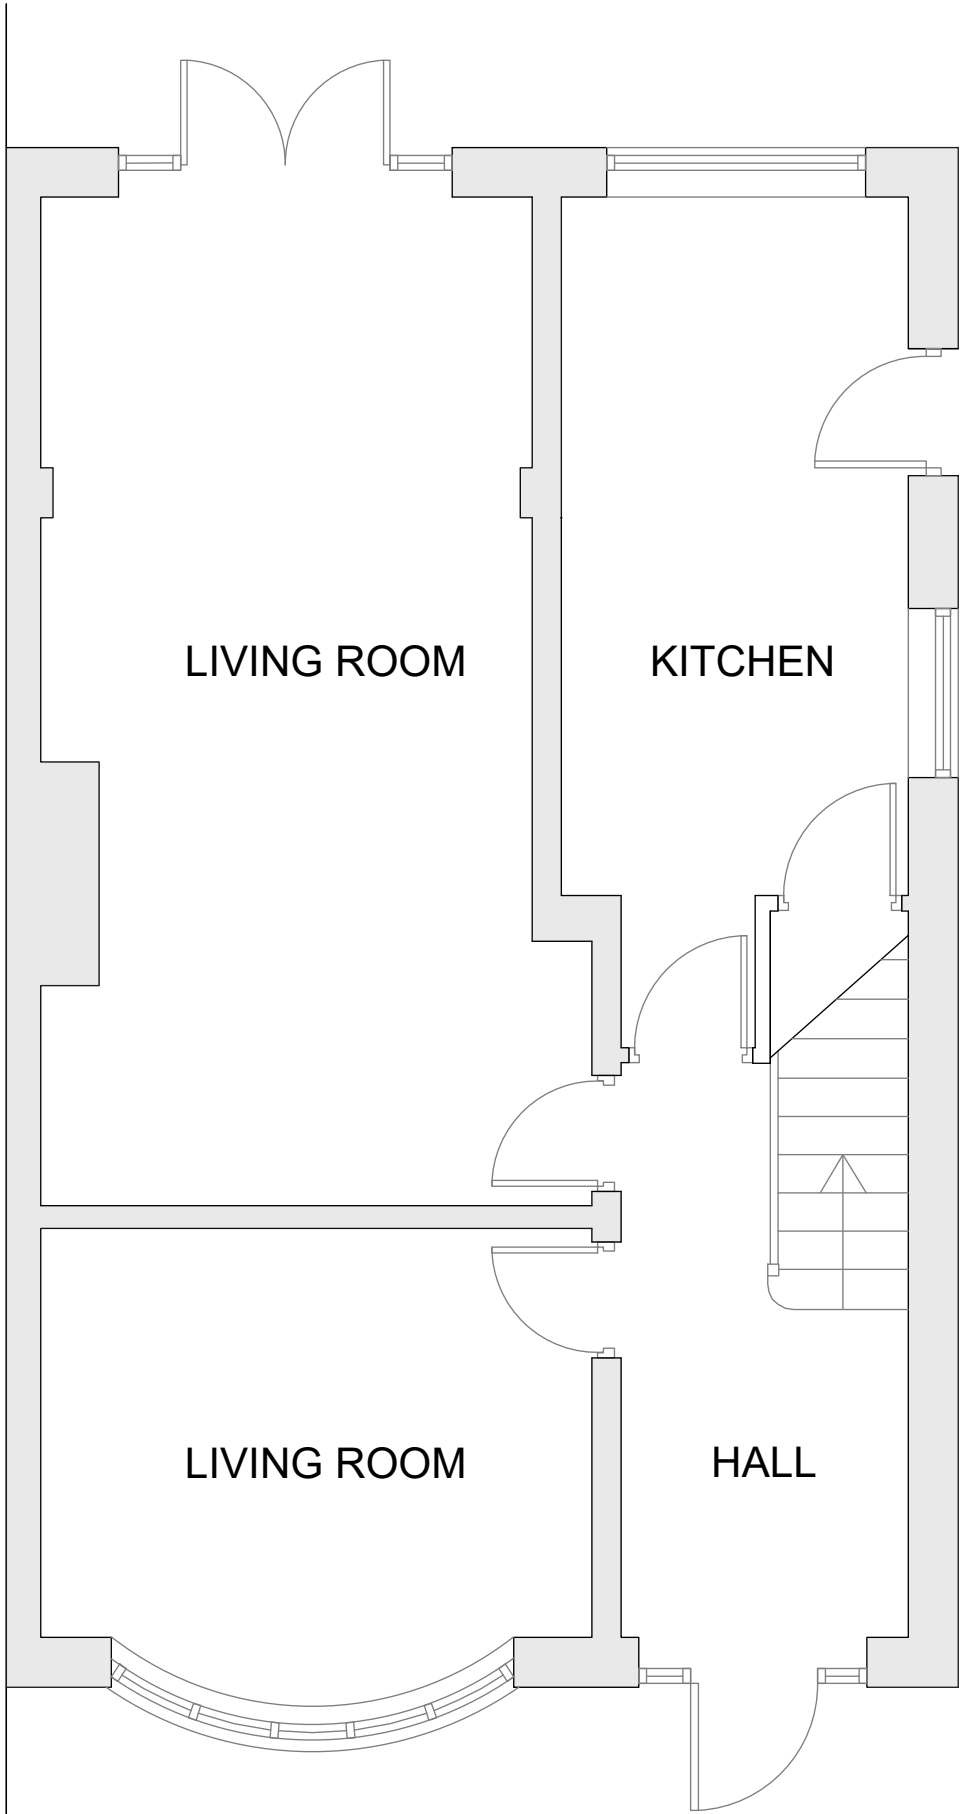

EXISTING GROUND FLOOR

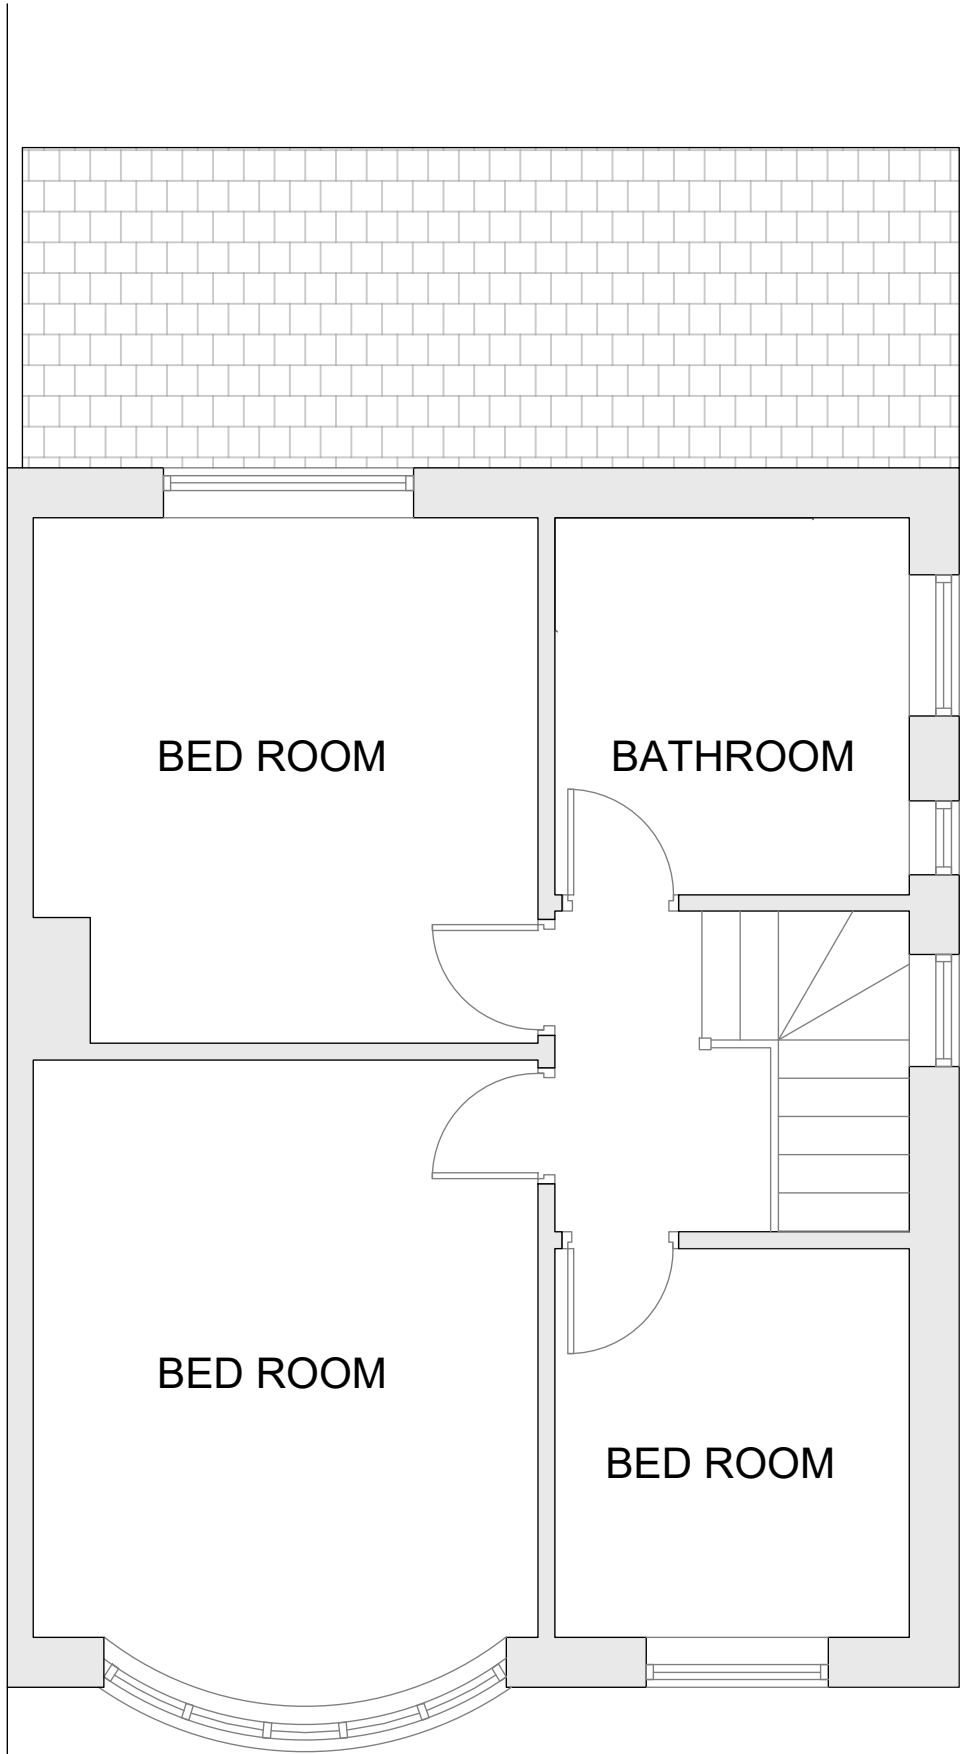

EXISTING FIRST FLOOR

