


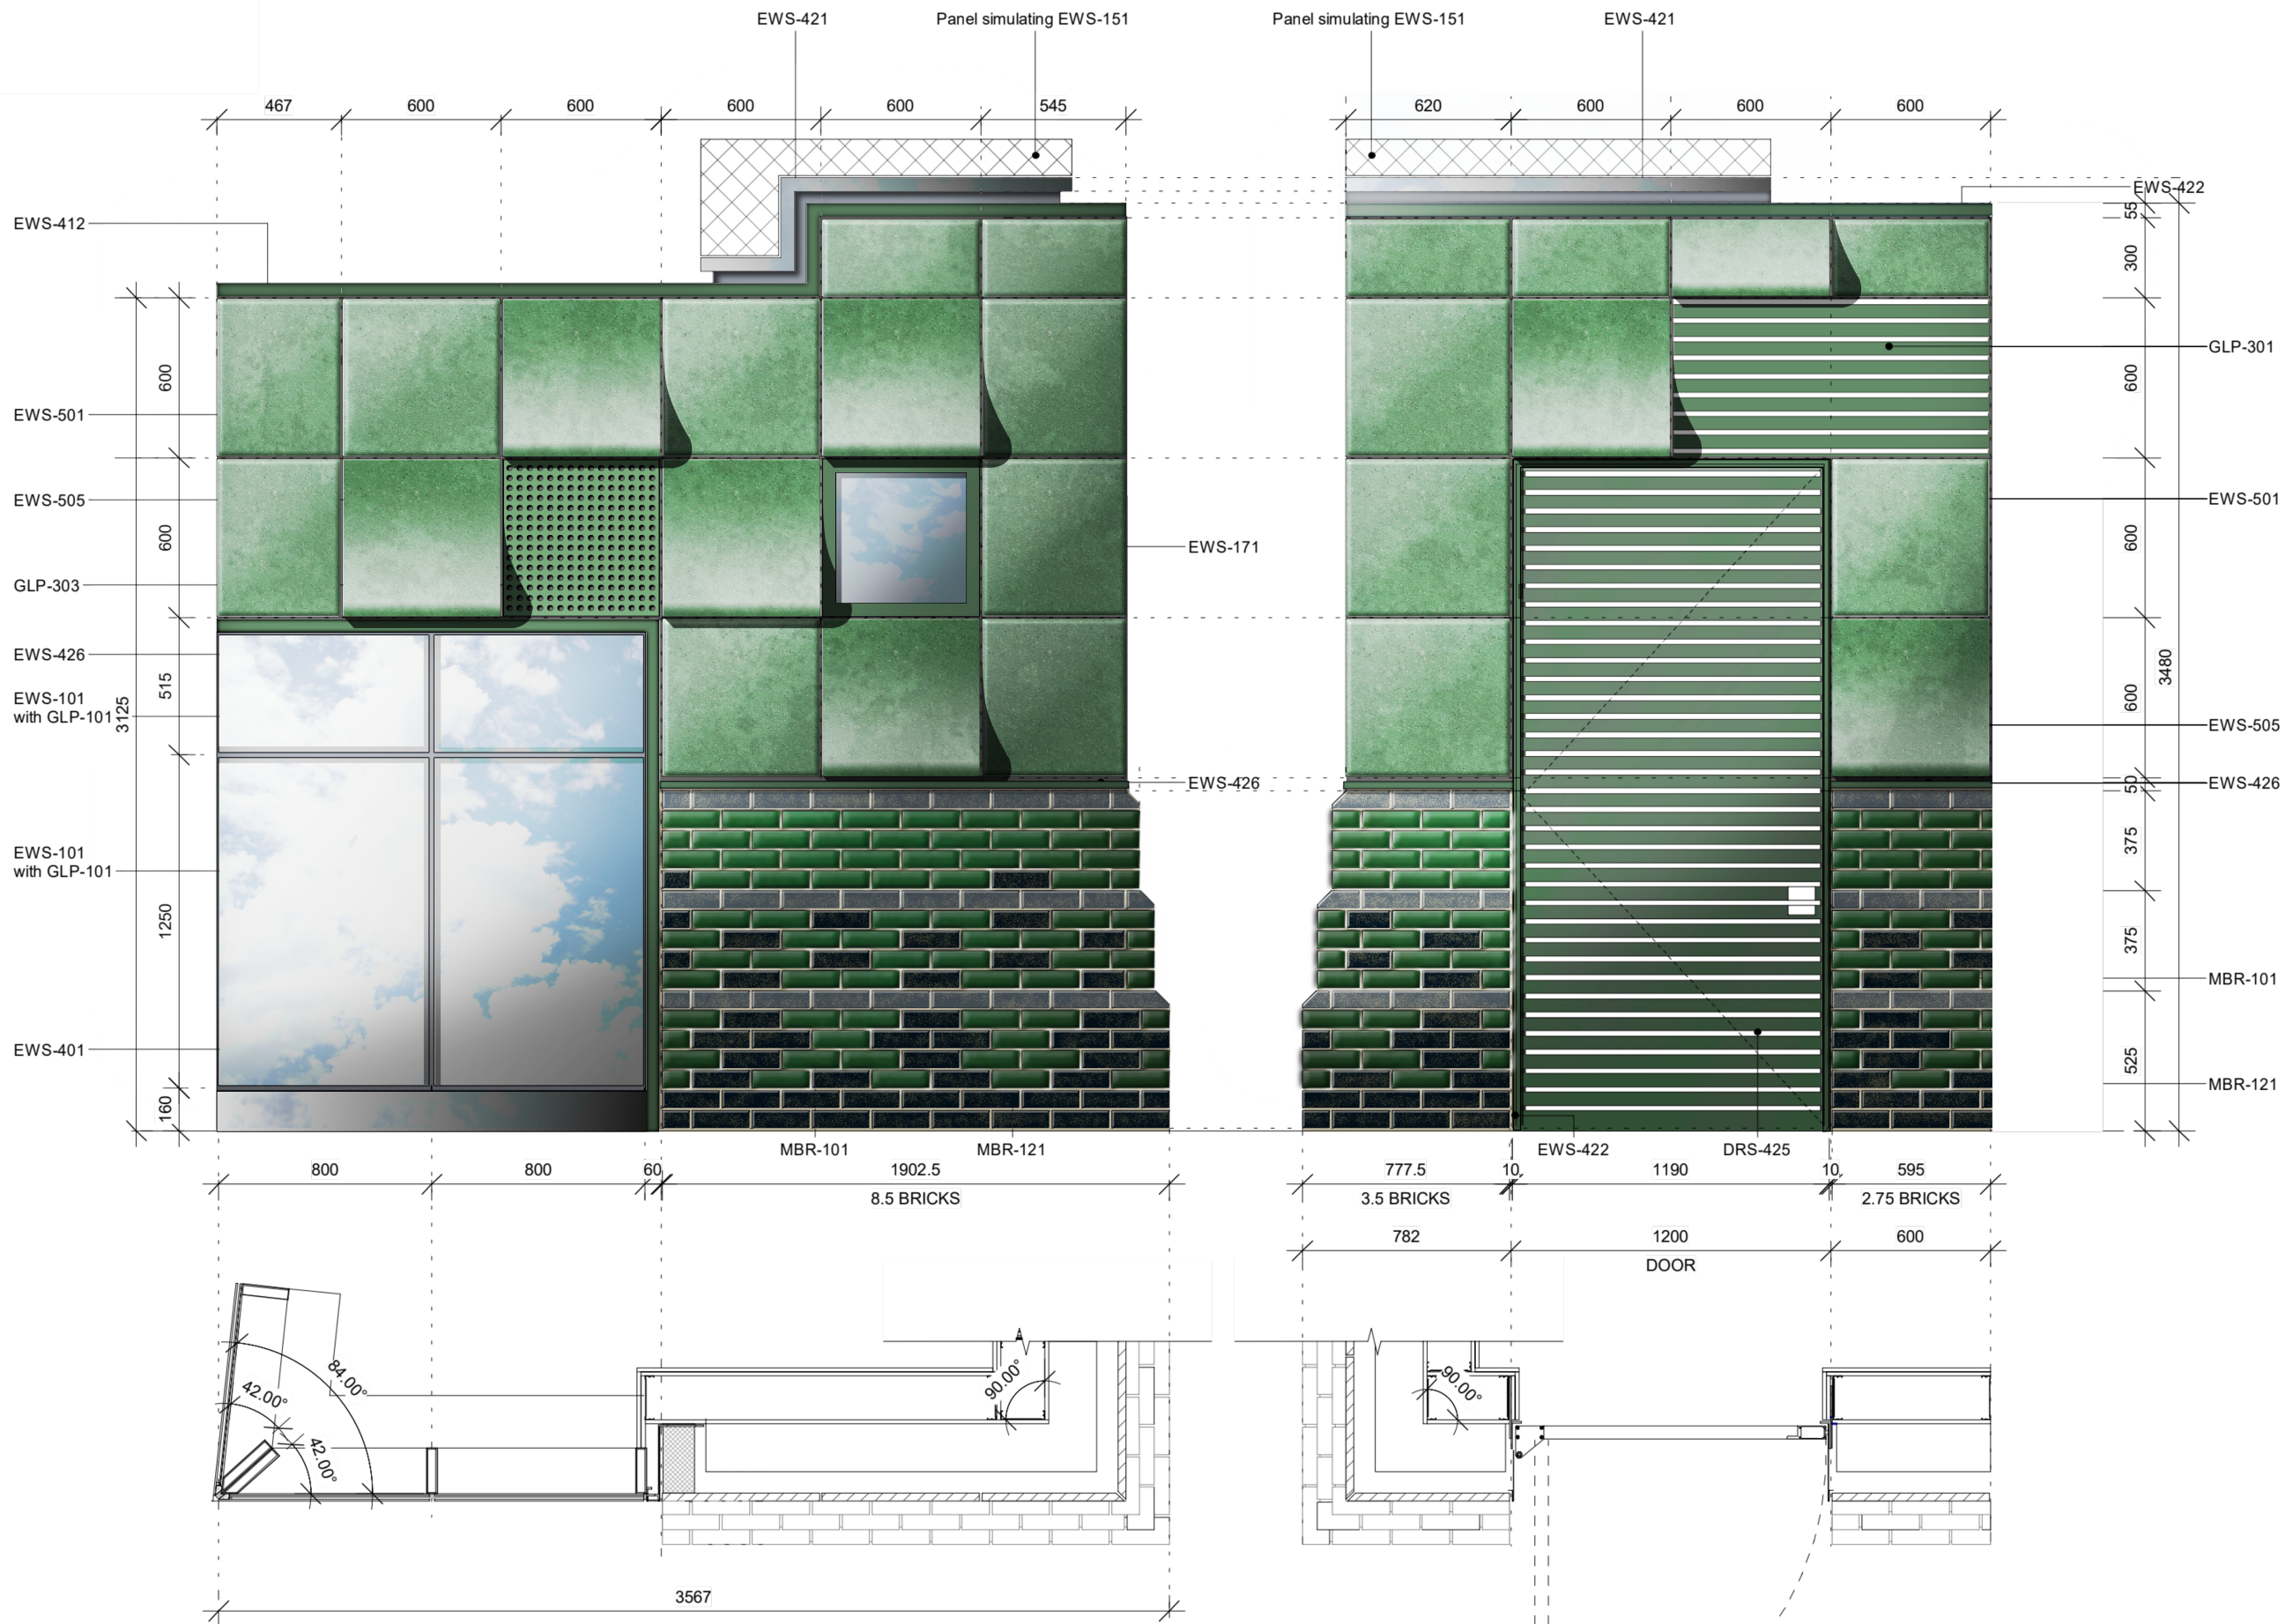

Detail Elevation/ Plan 01

Detail Elevation/ Plan 02

This drawing is copyright
Do not scale off dimensions.
All dimensions to be checked on site by contractor.
Contractor to report any dimensional discrepancies,
errors or omissions prior to commencing on site.

NOTE:
DO NOT SCALE OFF DRAWING REFER TO INDICATED DIMENSIONS ONLY.
DRAWING TO BE READ IN CONJUNCTION WITH SHP SPECIFICATION.
INDICATIVE DETAILS TO ILLUSTRATE VISUAL INTENT ONLY. ALL TO
CONTRACTORS DESIGN.
ALL DETAILS TO BE COORDINATED WITH ADJACENT TRADES AND SE AND
THE ENGINEER DETAILS.
THE CONTRACTOR IS RESPONSIBLE FOR MEETING THE SPECIFIED
PERFORMANCE CRITERIA.

G251 KEY:	
MBR - 101	Facing Brick
MBR - 102	Facing Brick
MBR - 121	Engineering Brick
MBL - 111	Paint Grade Blockwork
MBL - 121	Common Blockwork
MBL - 122	Common Blockwork
EWS - 101	Capless Stick Built Curtain Walling System
EWS - 151	Unitised Curtain Walling
EWS - 171	Window - Aluminium
EWS - 501	Flat Glazed Terracotta
EWS - 505	Flat Glazed Terracotta
EWS - 401	Aluminium Wall Cladding
EWS - 412	Aluminium Coping
EWS - 421	Anodised Aluminium Flashing
EWS - 422	PPC Aluminium Flashing (above window, door)
EWS - 424	Stainless Steel Panel (under ground floor curtain walling)
EWS - 426	PPC Aluminium Flashing (above brick plinth)
GLP - 101	Double Insulated Glass Unit
GLP - 303	PPC Aluminium Perforated Panel (50% Free Area)
DRS - 425	Integrated Aluminium Louvered Doorset with Blanking Panel

Note: Final colour to be confirmed through sampling

Rev	Date	Description
-	12-06-2020	Stage 3 Tender
P01	03-02-2022	Issued For Planning Approval



Project Title
First Street South
Manchester

Drawing Title
VMU 03 - Podium Elements
Plan and Elevation Details

Status	
For Information	
Job No	Scale
10266	1 : 25@A3
SHP Drawing Code	Revision
10266-Z0-A-G251-DE-XX-102	P01
Project	Zone
Zone	Sub
Updates 1.4	Type
Location	Series

