


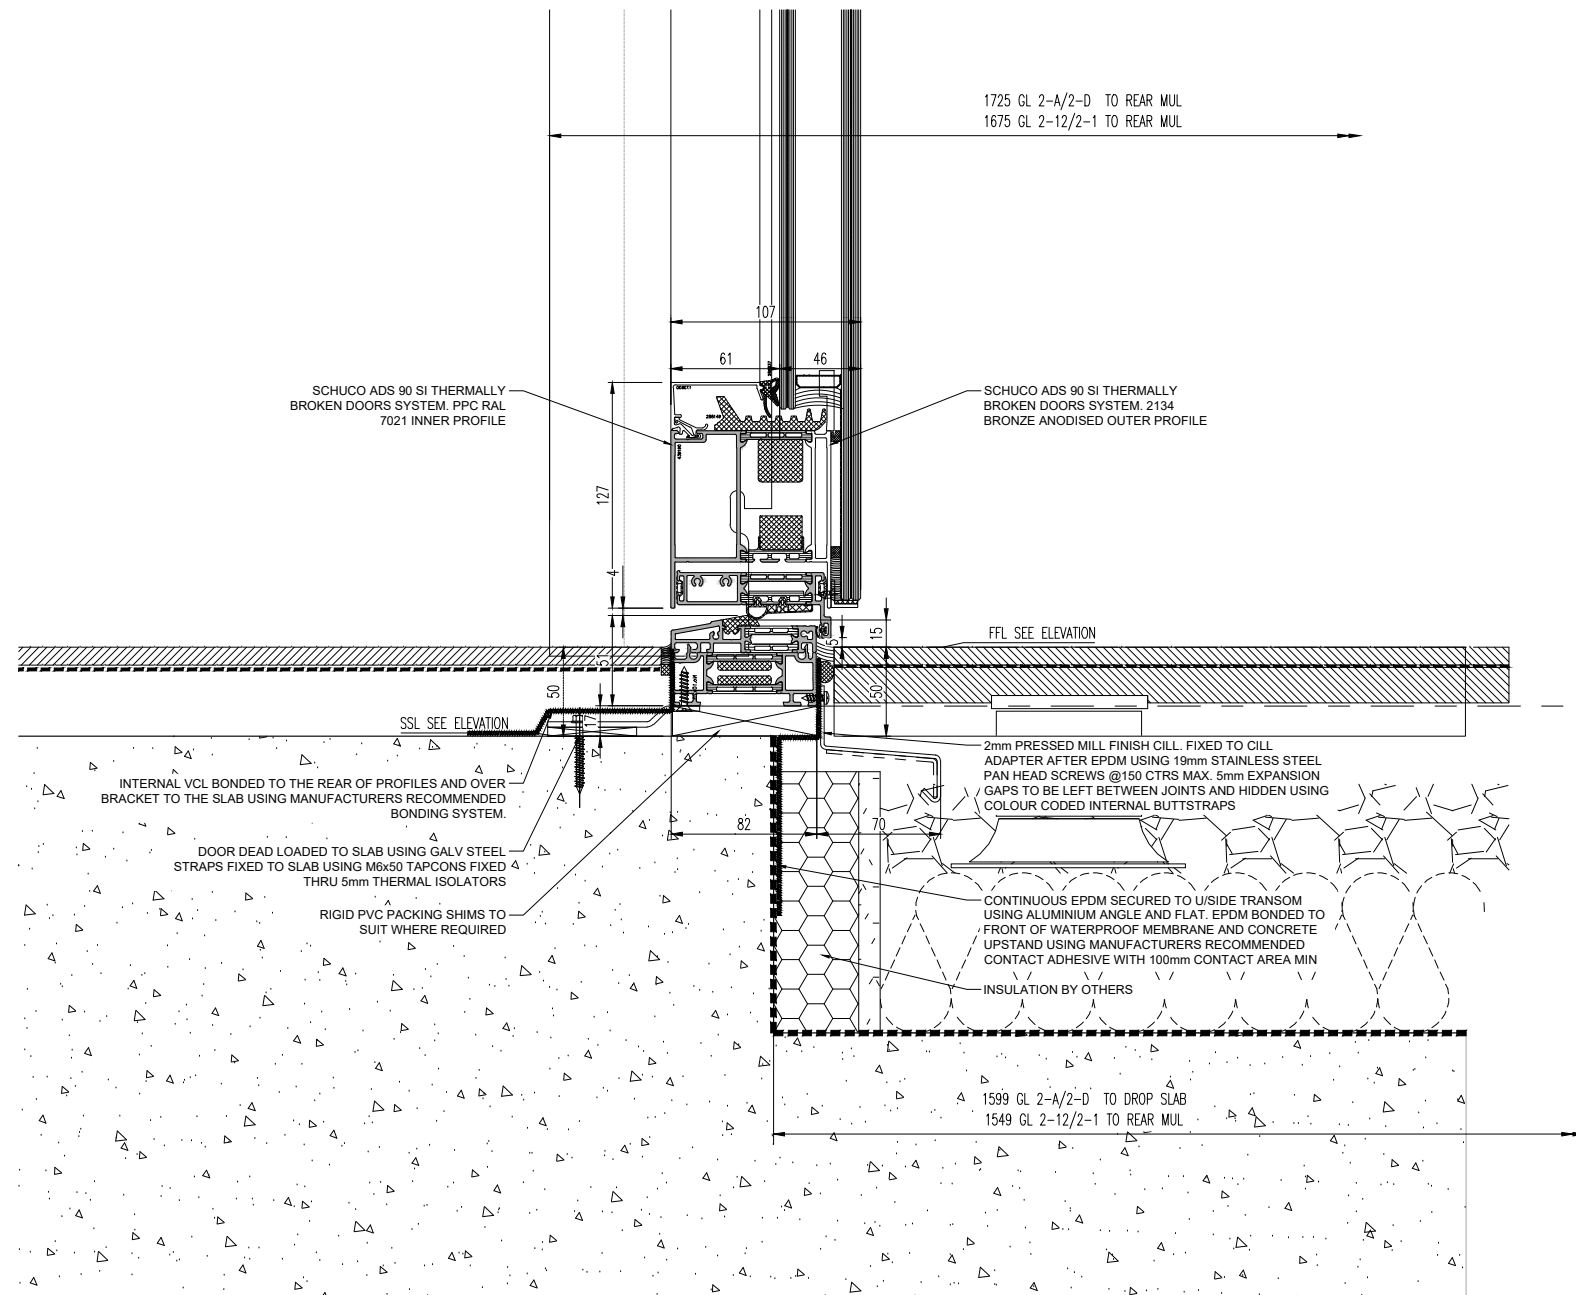

CURRENT DRAWING STATUS
CONSTRUCTION

REV	DATE	REVISION
00	29/04/19	FOR REVIEW
P01	21/06/19	AMENDED TO COMMENTS
P02	01/08/19	AMENDED TO COMMENTS
P03	01/08/19	AMENDED TO COMMENTS
C01	29/10/19	ISSUED FOR CONSTRUCTION
C02	05/02/20	ISSUED FOR CONSTRUCTION

ARCHITECT:
CHAPMAN TAYLOR

CLIENT:
FAR EAST CONSORTIUM

CONTRACTOR:
WESTFIELDS & CZCG J.V.

CONTRACT:
MEADOWSIDE PLOTS 2 & 3

DRG. TITLE:
EWS-153/DRS-306
PLOT 2 LVL002
DETAIL 003

GLASSHUS FACADES LTD.
Glasshus Facades Ltd.
CENTURY OFFICES
PLOT 2175
THORPE PARK
LEEDS
LS15 8ZB

DO NOT SCALE IF IN DOUBT ASK

DRAWN: SA DATE: 29/04/19

SCALE: NTS@A1 CHECKED: SC

DRG. No.: ISSUE/REV:

1002-Y-GHF-DRG-05-ZZ-0003 C02