



Rev	Date	Description
XX	XX.XX.XX	XXXX

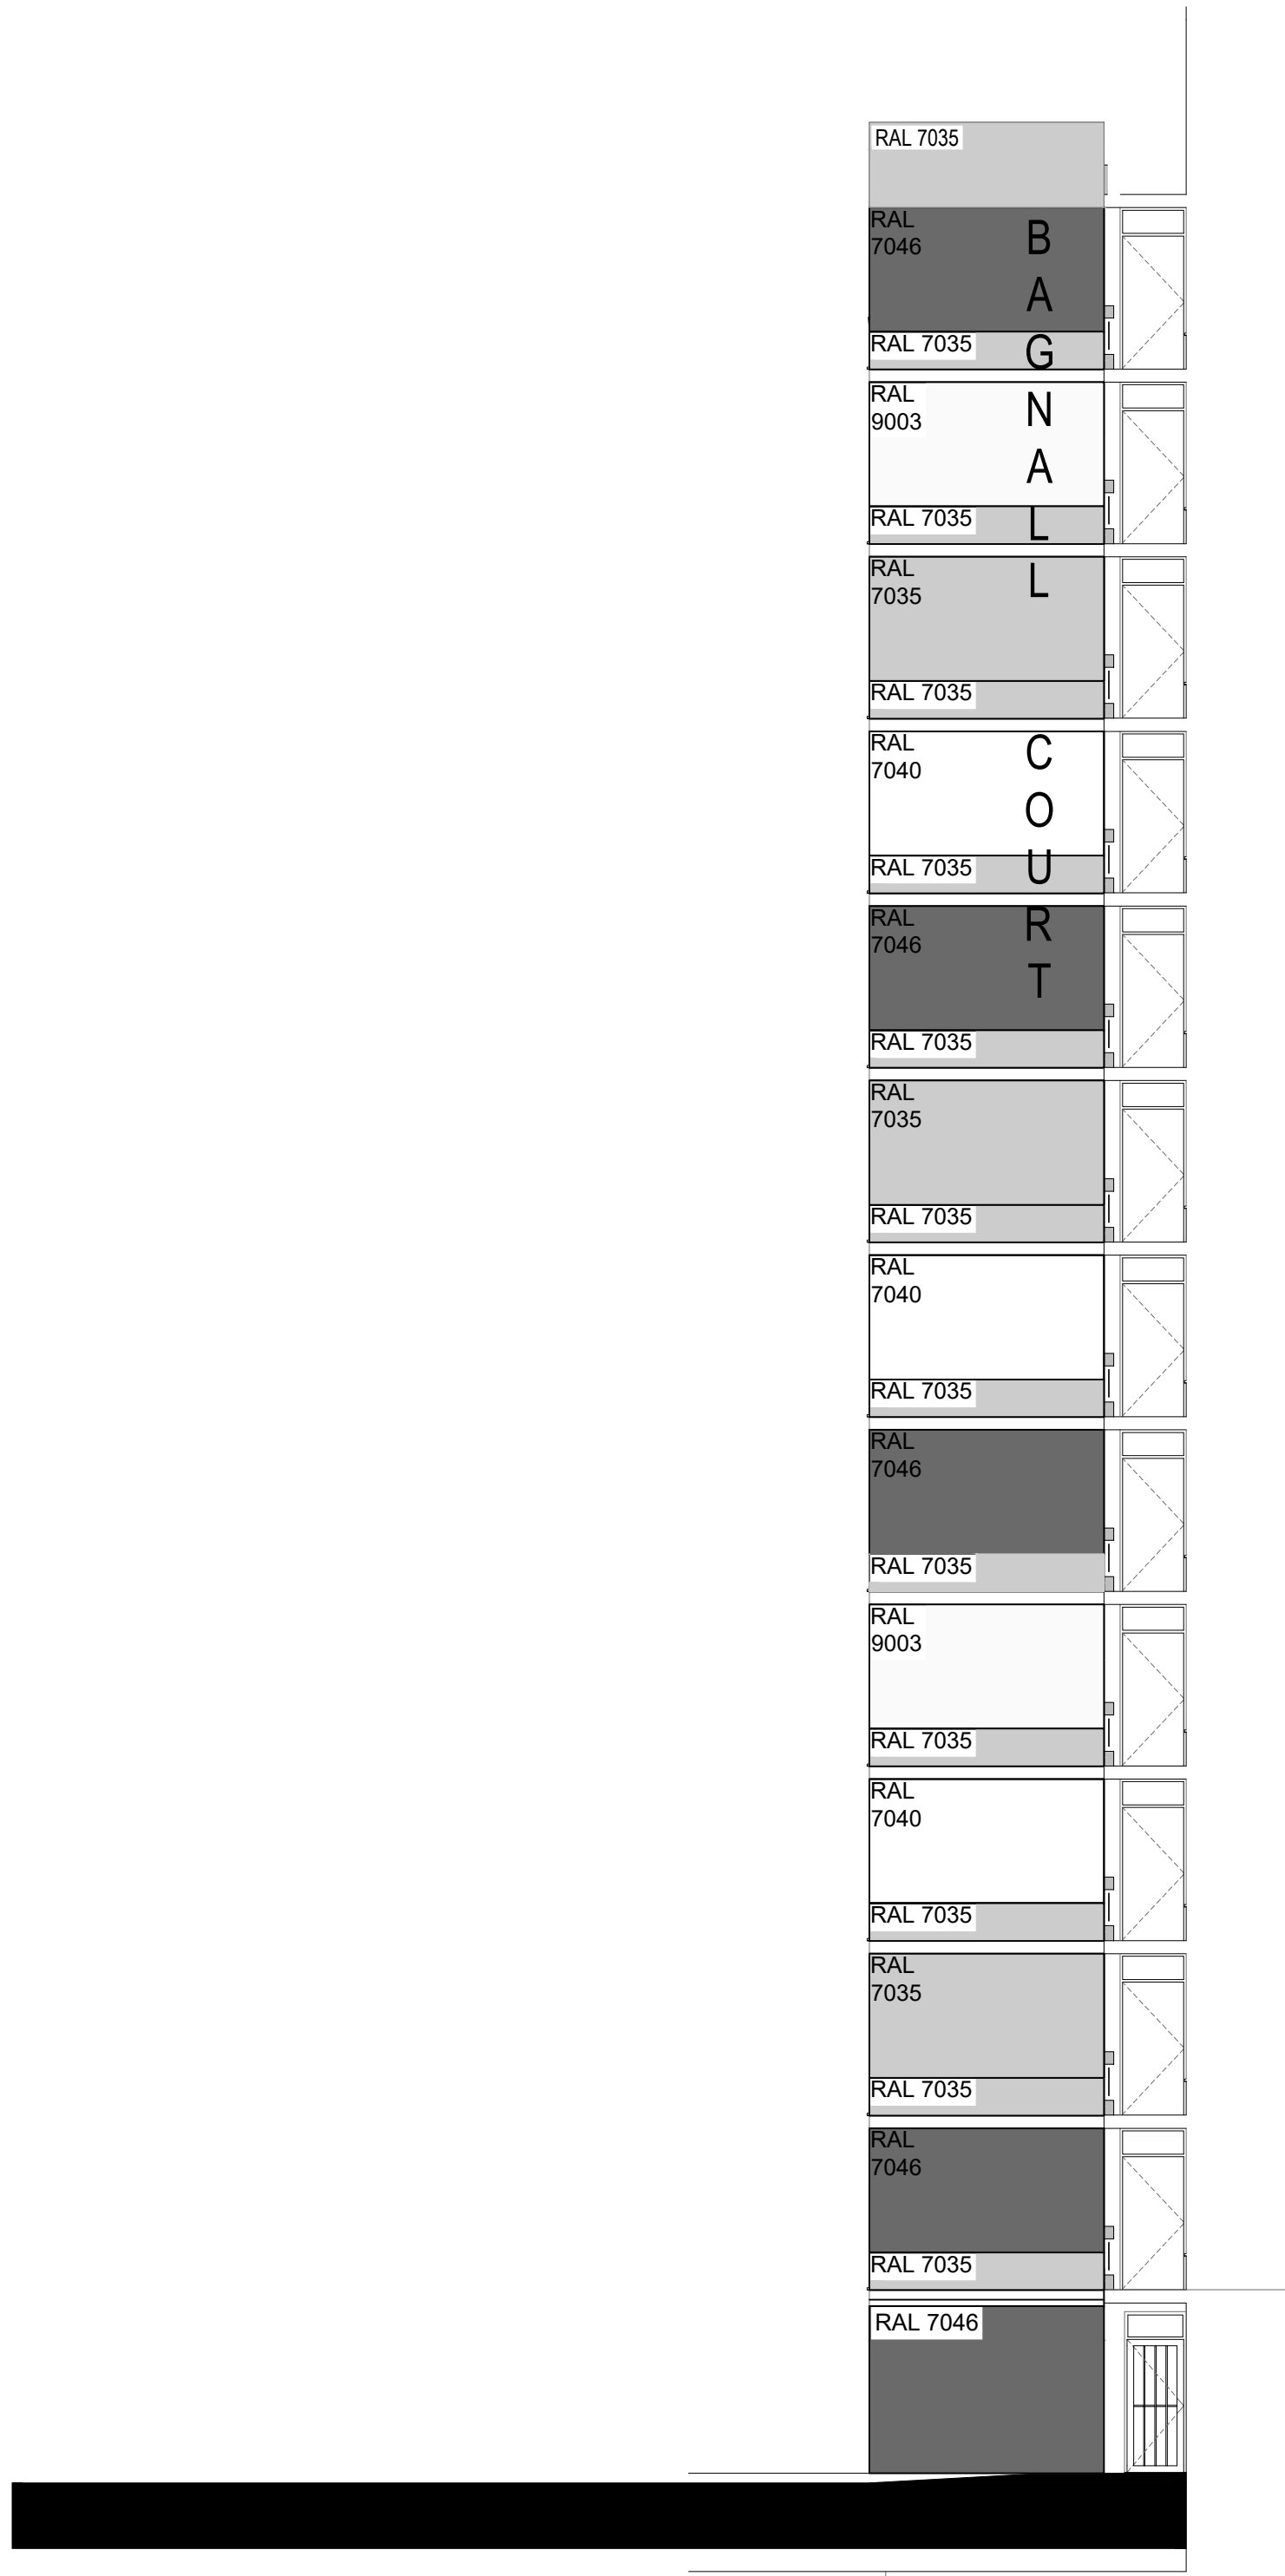

Elevation - 05

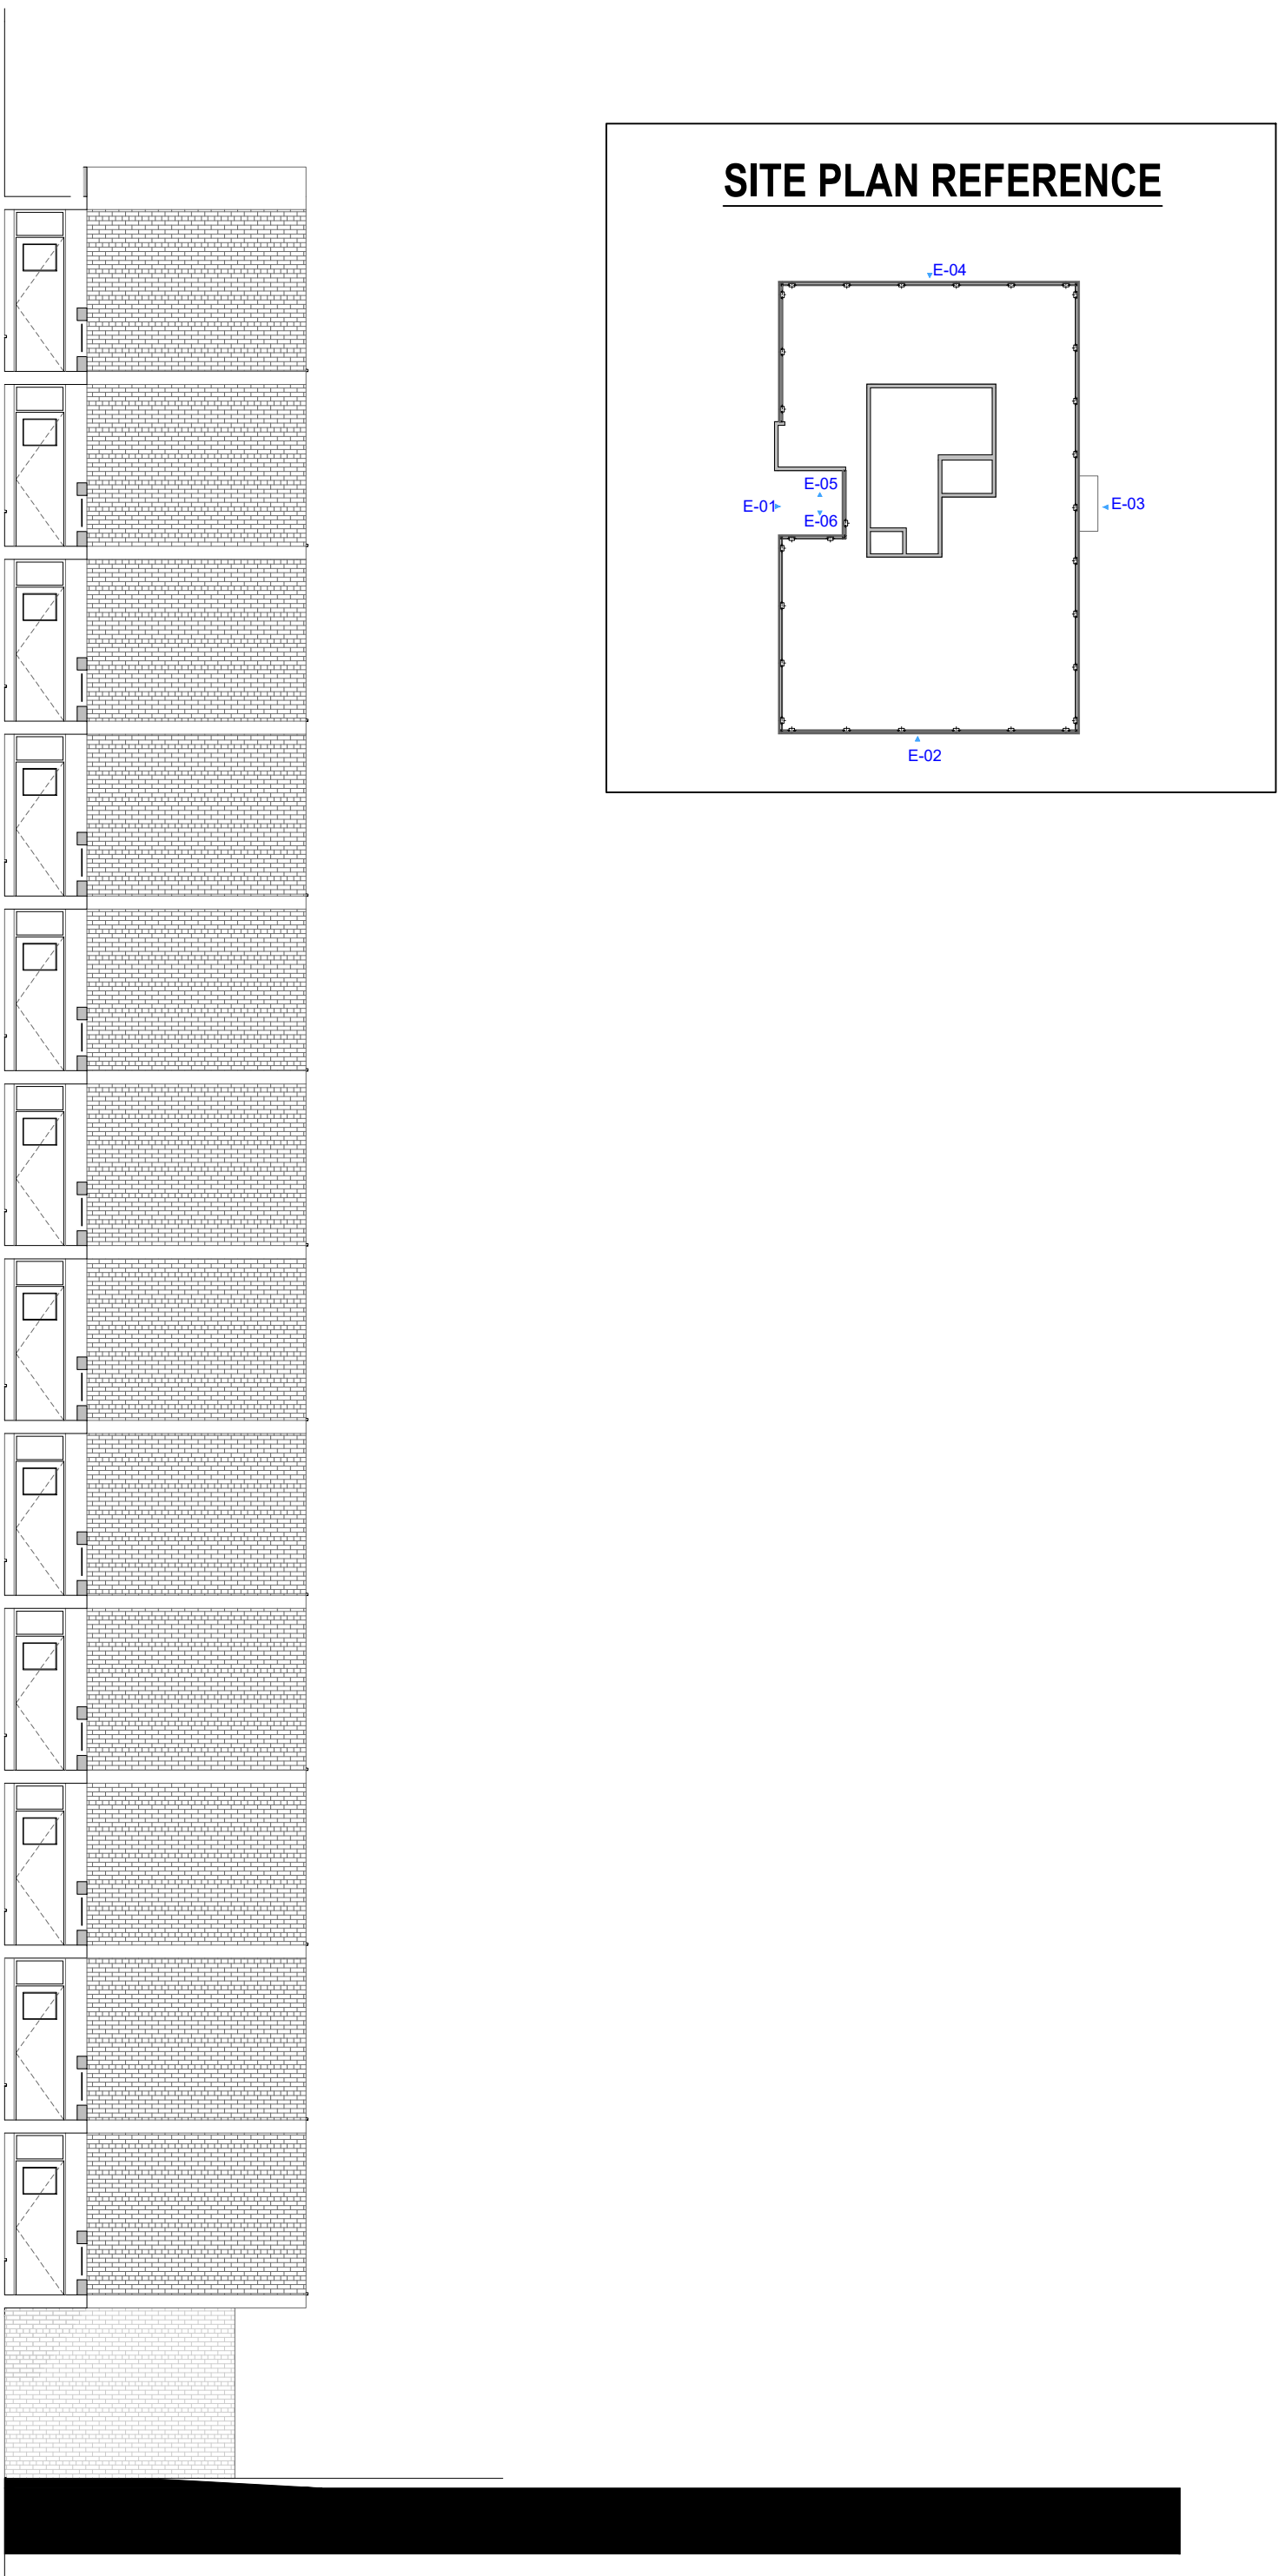

Elevation - 06



Arcus Consulting LLP
Wakefield 0192 466 9000 Manchester 0161 905 3222 London 0208 8742 2512
Liverpool 0151 708 1080 Newcastle 0191 272 5781 Rugby 01788 287 127
info@arcus.uk.com www.arcus.uk.com

Client
WYTHENSHAW COMMUNITY HOUSING GROUP

Project
WESTVIEW & BAGNALL COURT
ENVELOPE REFURBISHMENT

Title
BAGNALL COURT ELEVATIONS 05 & 06

Scale	Date	Stage
1:100 @ A1	05.01.22	PLANNING
Job No	Drawing No	Rev
P6584	05	-
Drawn	Approved	
LN	TN	

This drawing is the copyright of Arcus. Contractors must check all dimensions on site. Do not scale the drawings. Only figured dimensions are to be worked to.