


Proposed North Elevation 1:100 (Unchanged)

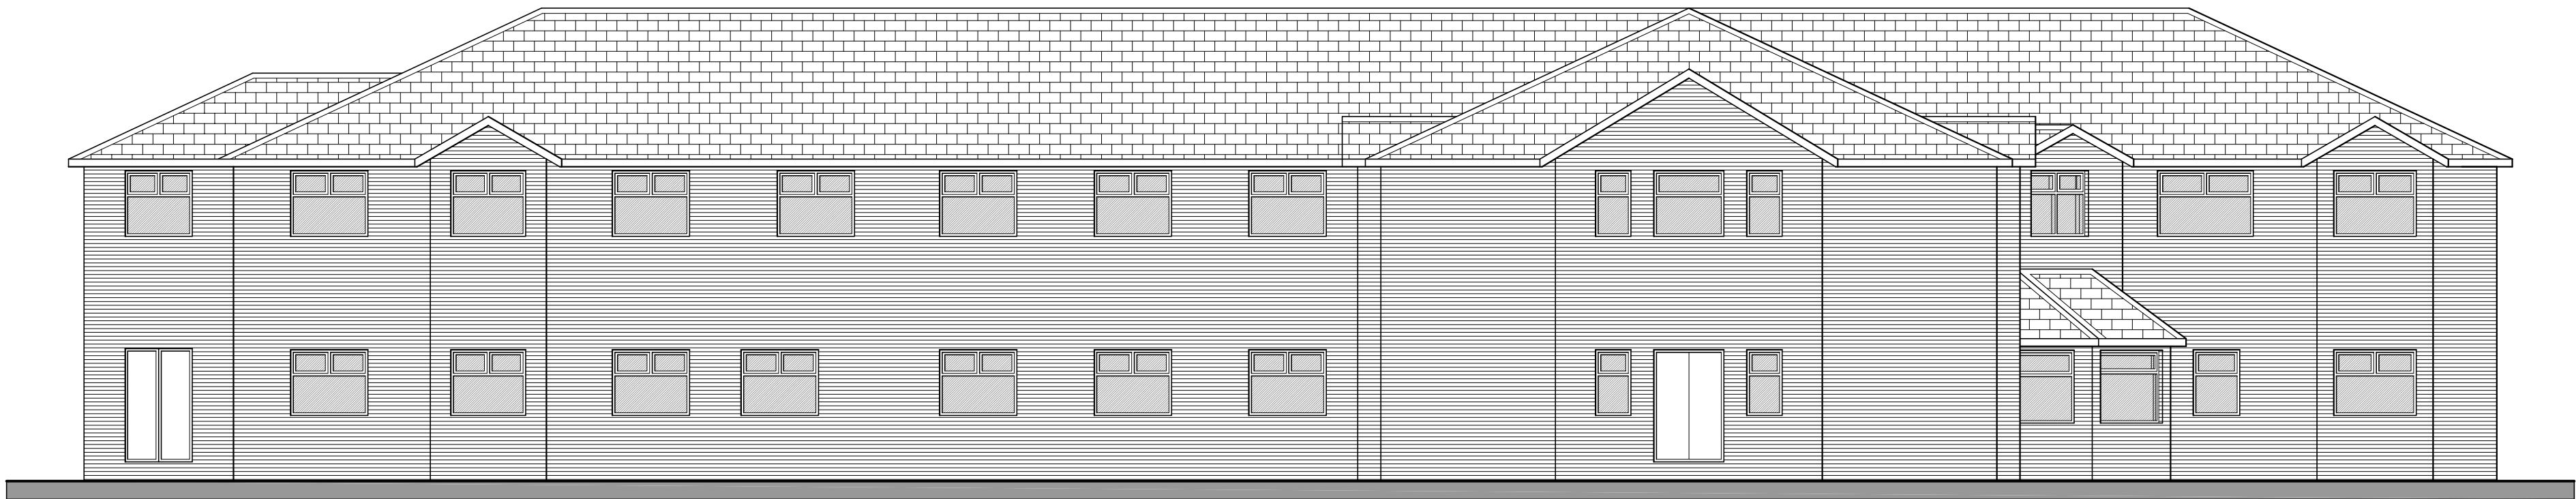

Existing North Elevation 1:100

Scale Bar 1:100

