


Extension
Roof extension will recessed 1000mm from the face of the building and will be of a high quality modern design made of cladding and glass.
Balustrade to be recessed further. Any fixed furniture to terrace to be set back from edge to minimise visibility.

For street views of roof extension see Dwg 216 and 217.

For roof extension details see Dwg 502.

For detailed information on the Actual Facade materials please refer to drawing 061-502A

DGW - Concealed Double Glazed Window
DGD - Double Glazed balcony door
FGP - Fixed glass panels

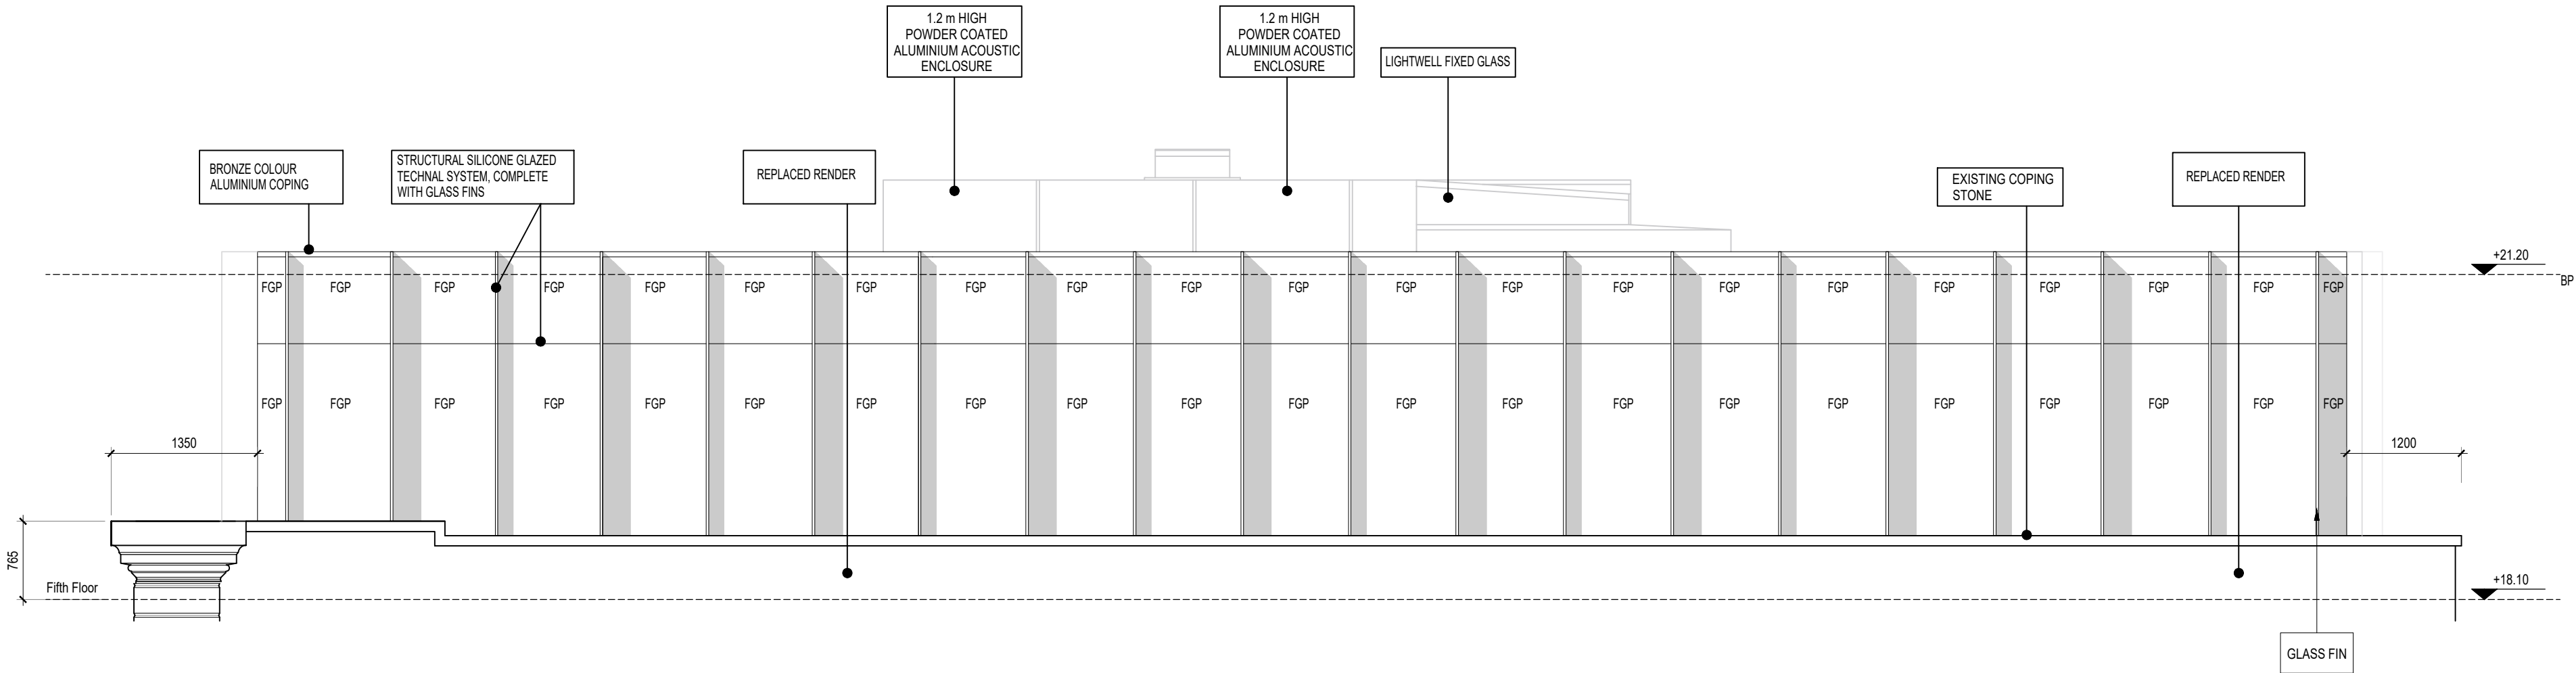


Actual - 11 Bloom Street Extension - Car Park elevation - 03 Scale 1:50 @ A2

GENERAL NOTES

1. ALL DIMENSIONS ARE IN MILLIMETRES UNLESS OTHERWISE STATED
2. ALL LEVELS ARE IN METRES UNLESS OTHERWISE STATED
3. DIMENSIONS ARE NOT TO BE SCALED FROM THE DRAWING
4. ALL WORK TO BE CARRIED OUT IN ACCORDANCE WITH THE CURRENT EDITION OF THE BUILDING REGULATIONS 1991 (INCLUDING AMENDMENTS) AND ALL RELEVANT BRITISH STANDARDS/CODES OF PRACTICE
5. CONTRACTOR IS RESPONSIBLE FOR THE CORRECT SETTING OUT OF THE WORKS ON SITE. ALL DIMENSIONS TO BE CHECKED PRIOR TO FABRICATION OF MATERIALS
6. THIS DRAWING IS TO BE READ IN CONJUNCTION WITH ALL RELEVANT DRAWINGS AND SPECIFICATIONS

REFERENCE DRAWINGS

- 001 - SITE LOCATION PLAN
- 100 - EXISTING & PROPOSED PLANS
- 200 - EXISTING & PROPOSED SECTIONS & ELEVATIONS
- 300 - CEILING PLANS
- 400 - M&E PLANS
- 500 - DETAILS
- 600 - FIRE PLANS
- 700 - TYPES OF WALLS PLANS
- 800 - ACOUSTIC PLANS
- 900 - STRIP OUT PLANS

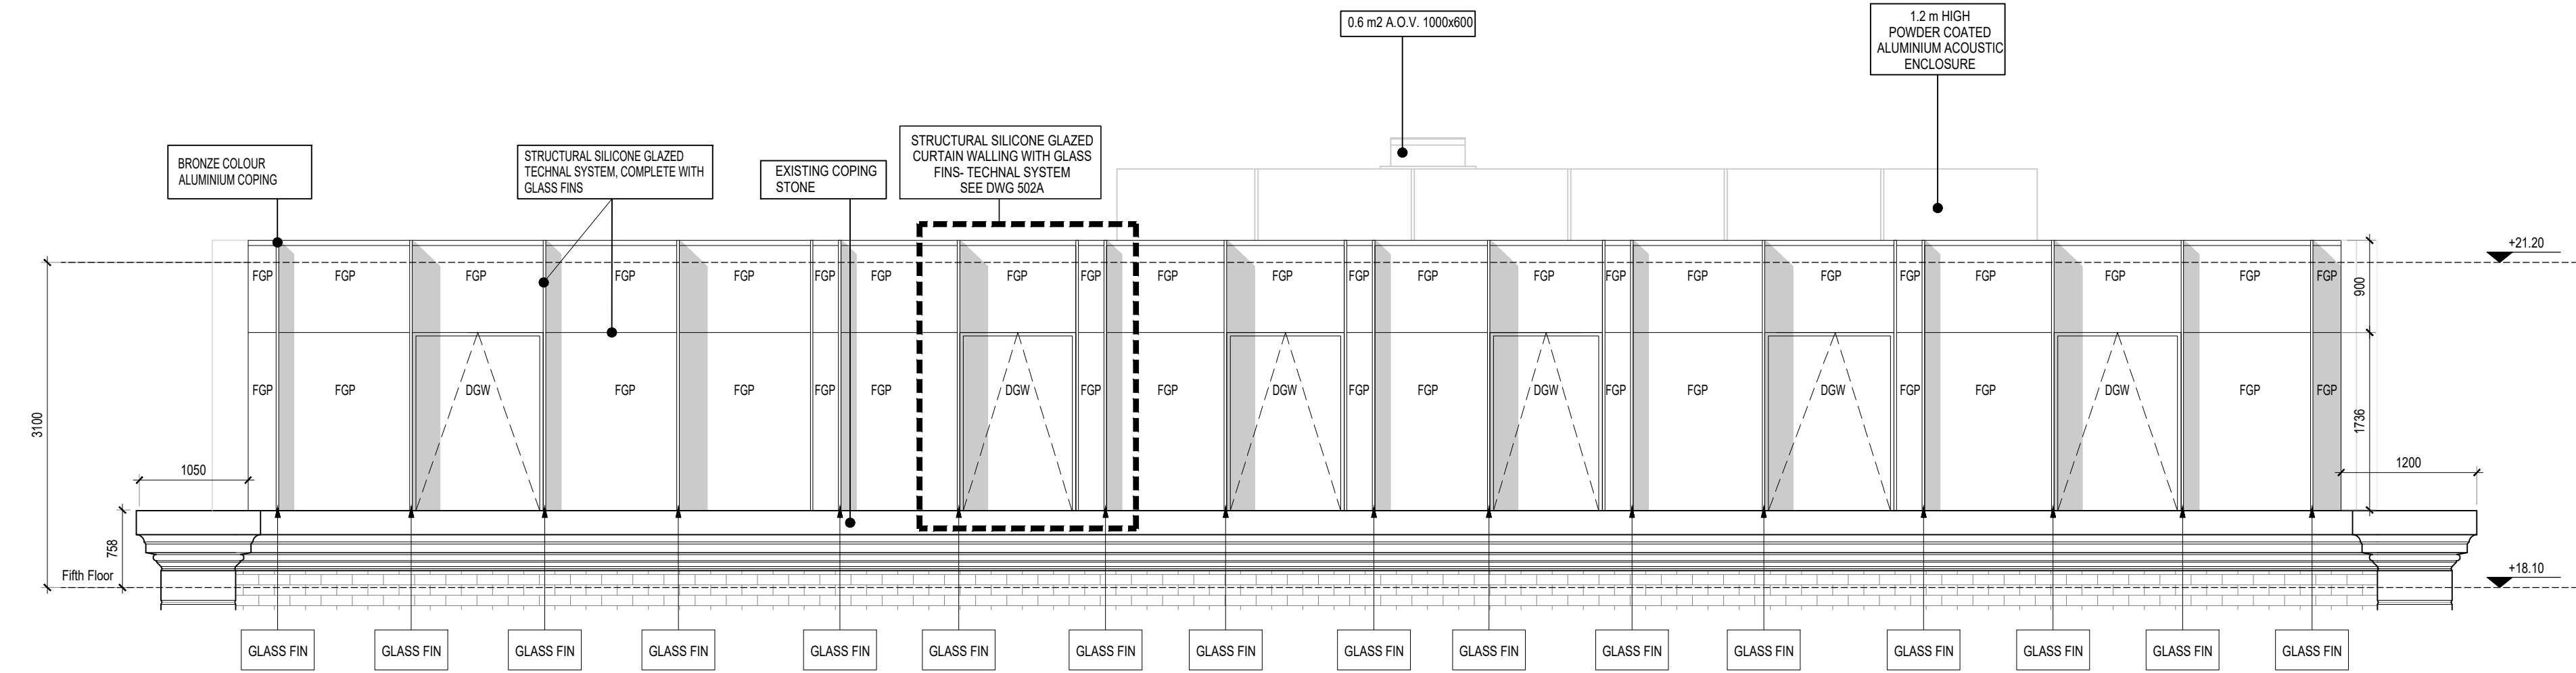

Actual - 11 Bloom Street Extension - Bloom Street elevation - 04 Scale 1:50 @ A2

E	Issued for planning	17-03-20	JK	MB	PD
D	Issued for planning	24-02-20	JK	MB	PD
C	Issued for planning	08-11-19	MC	SL	PD
B	Issued for planning	10-07-19	JK	AK	AK
A	Issued for planning	12-12-18	AK	AK	IG
REV	DESCRIPTION	DATE	BY	CHK	APRV



BLOOM STREET PROJECT

11 BLOOM STREET
ACTUAL EXTENSION
ELEVATION
SHEET 2/2

PLANNING

DRAWING STATUS		
DRAWN	AM	CHECKED AK
APPROVED	IG	DATE JAN 2018
SCALE	1:50 @ A2	DRAWING NUMBER 061_241
		REV E