


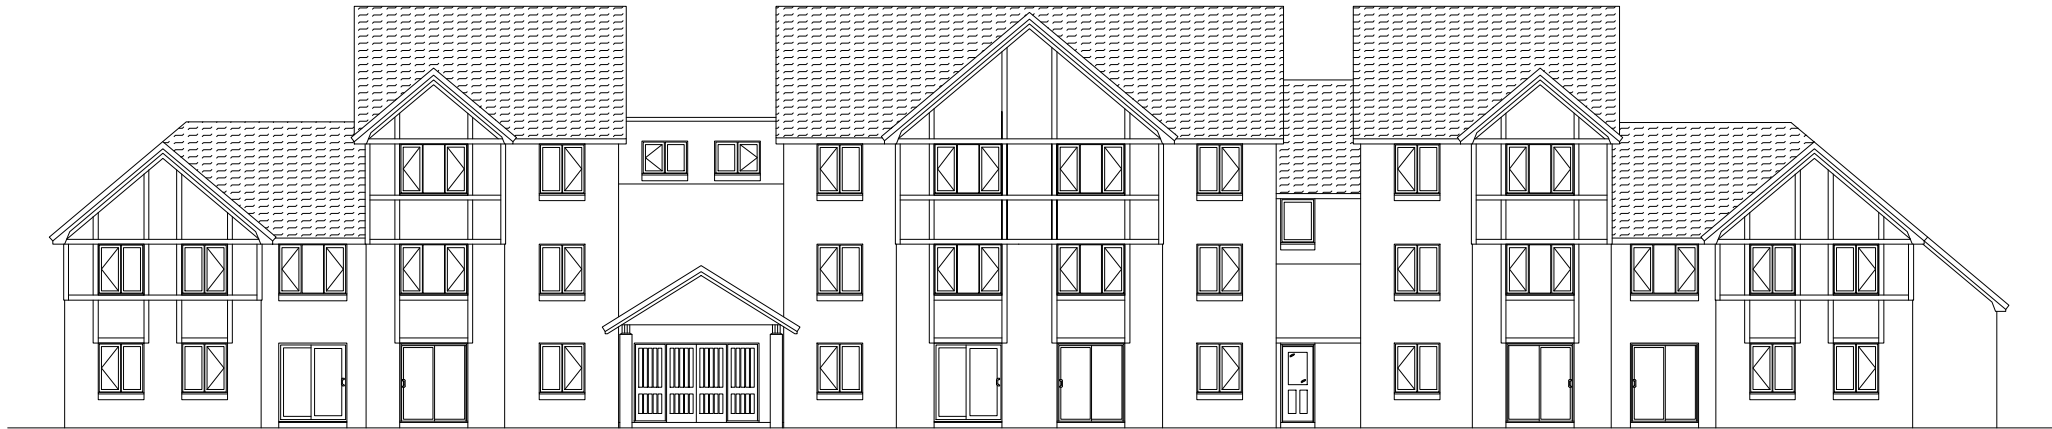

ELEVATION 1




ELEVATION 2



ELEVATION 3



ELEVATION 4

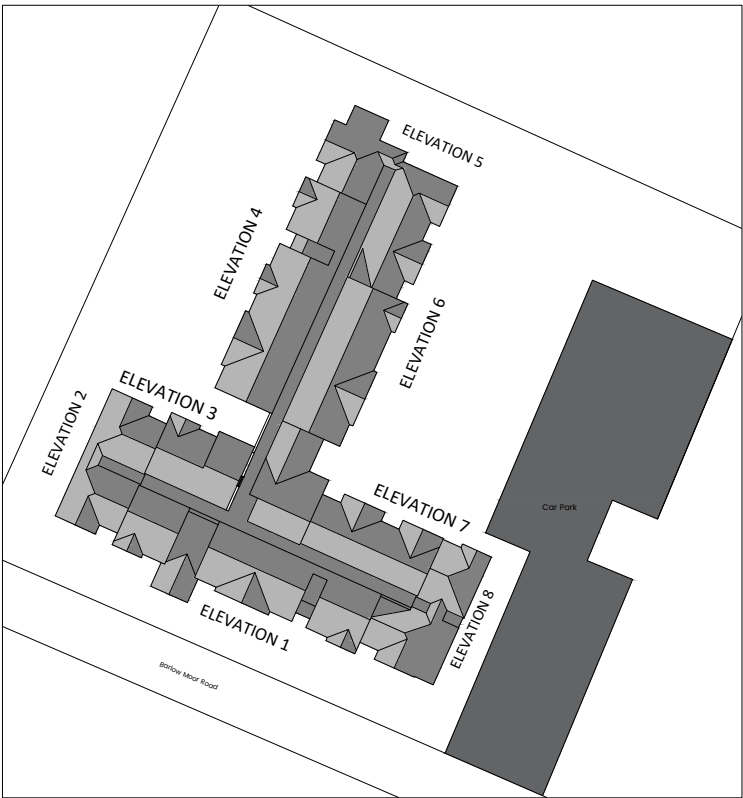

**NOTES:**

This drawing is Copyright of Anderton Gables

No scaling, dimensions, areas, etc. other than those figured are to be taken from this drawing. All dimensions to be checked on site by the contractor and such dimensions are their responsibility

This drawing is for use at the named location and for the stated purpose only and as such should not be used at any other location or for any other purposes

All work must comply with relevant British Standards and Building Regulation requirements

Any drawing errors and/or omissions are to be reported to the Designer

This drawing is to be read in conjunction with any other Designers or other Consultants information

**PRELIMINARY  
ISSUE**

**ANDERTON  
GABLES** PROJECT+BUILDING  
CONSULTANCY



**PRESTON** | 01772 562800  
5 Winckley Street, Preston, Lancashire, PR1 2AA

**MANCHESTER** | 0161 696 3119  
Imperial Court, 2 Exchange Quay, Salford Quays,  
Manchester, M5 3EB

**SHEFFIELD** | 0114 478 5833  
7th Floor, The Balance, 2 Pinfold Street, Sheffield,  
S1 2GU

**W** andertongables.co.uk  
**E** info@andertongables.co.uk

| Rev | Description | By | Date |
|-----|-------------|----|------|
|-----|-------------|----|------|

Project Location:  
**PARKFIELD COURT, MANCHESTER**

Drawing Title:  
**Existing Elevations 1-4**

Drawing Status: **PRELIMINARY**

| Scale: | Size: | Date: | Drawn By: | Chkd By: |
|--------|-------|-------|-----------|----------|
| 1:200  | A3    | 6/21  | GCC       | MB       |

| Job No: | Dwg No: | Revision: |
|---------|---------|-----------|
|---------|---------|-----------|

**AG21-0213** **01** .

