




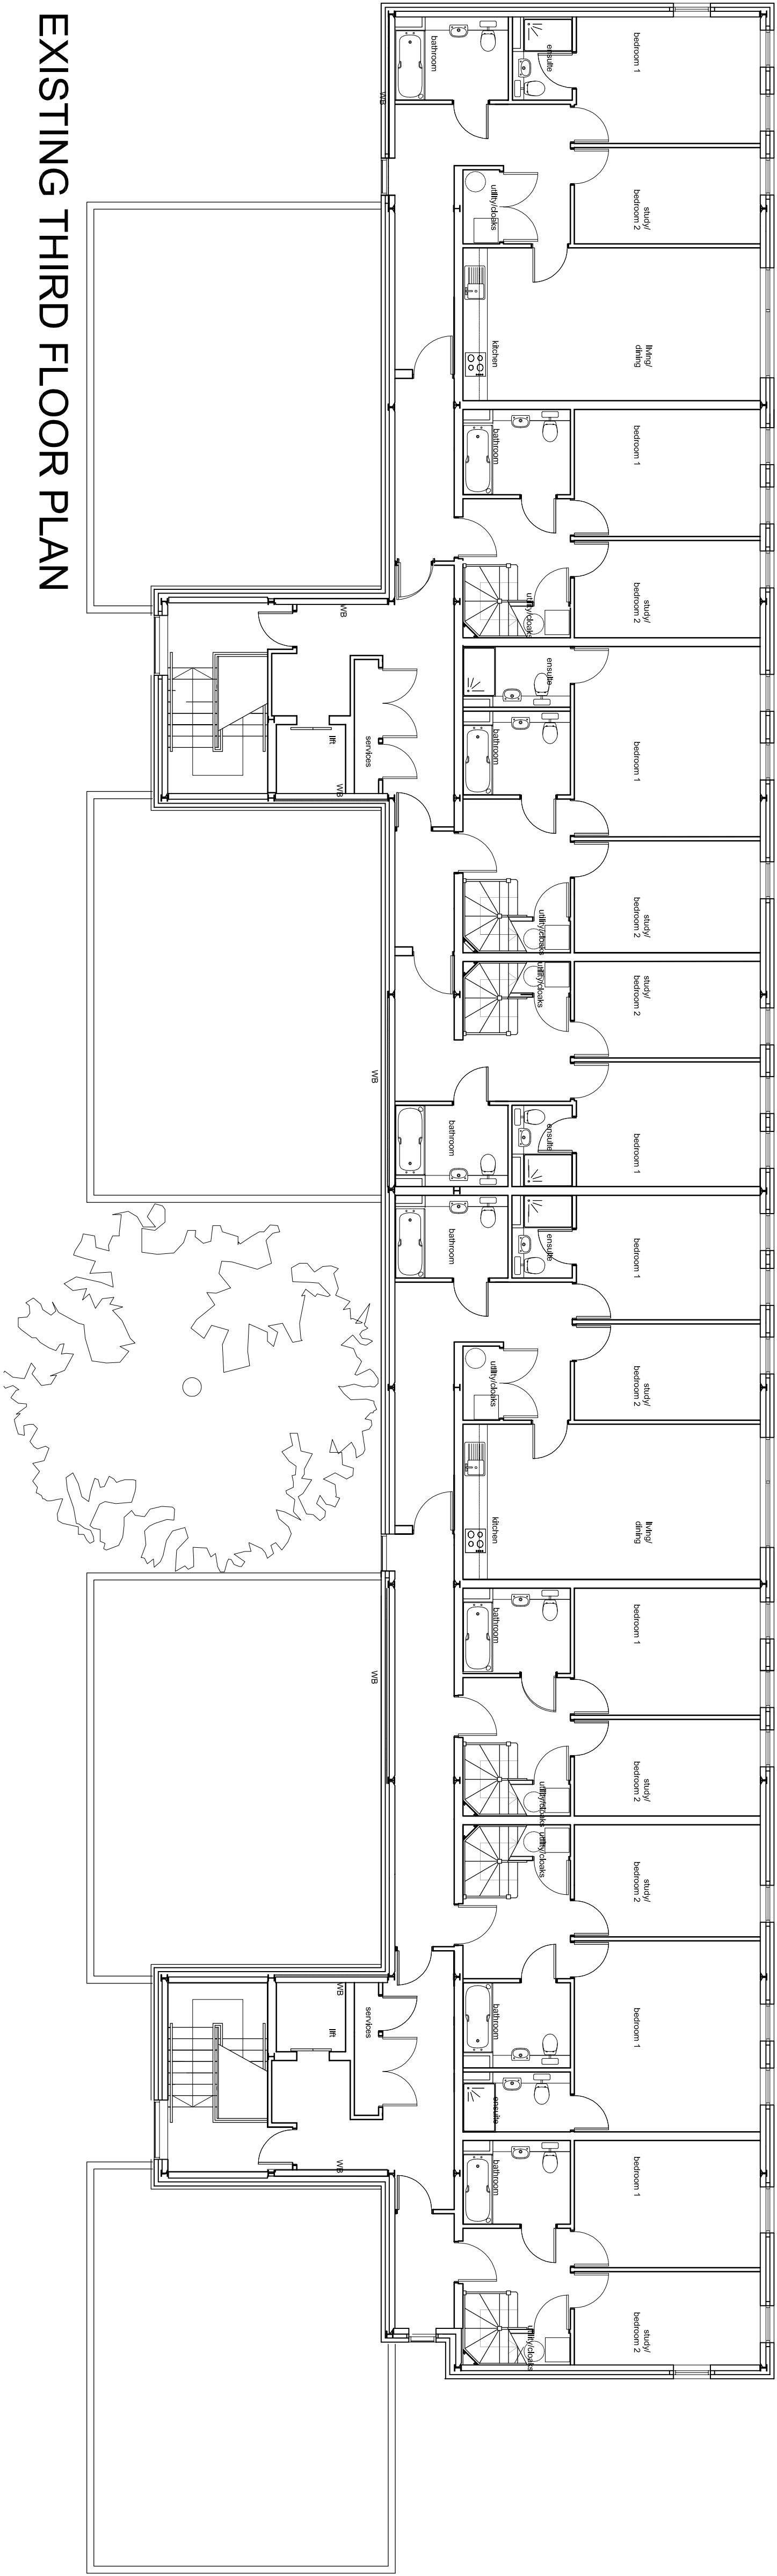

EXISTING THIRD FLOOR PLAN

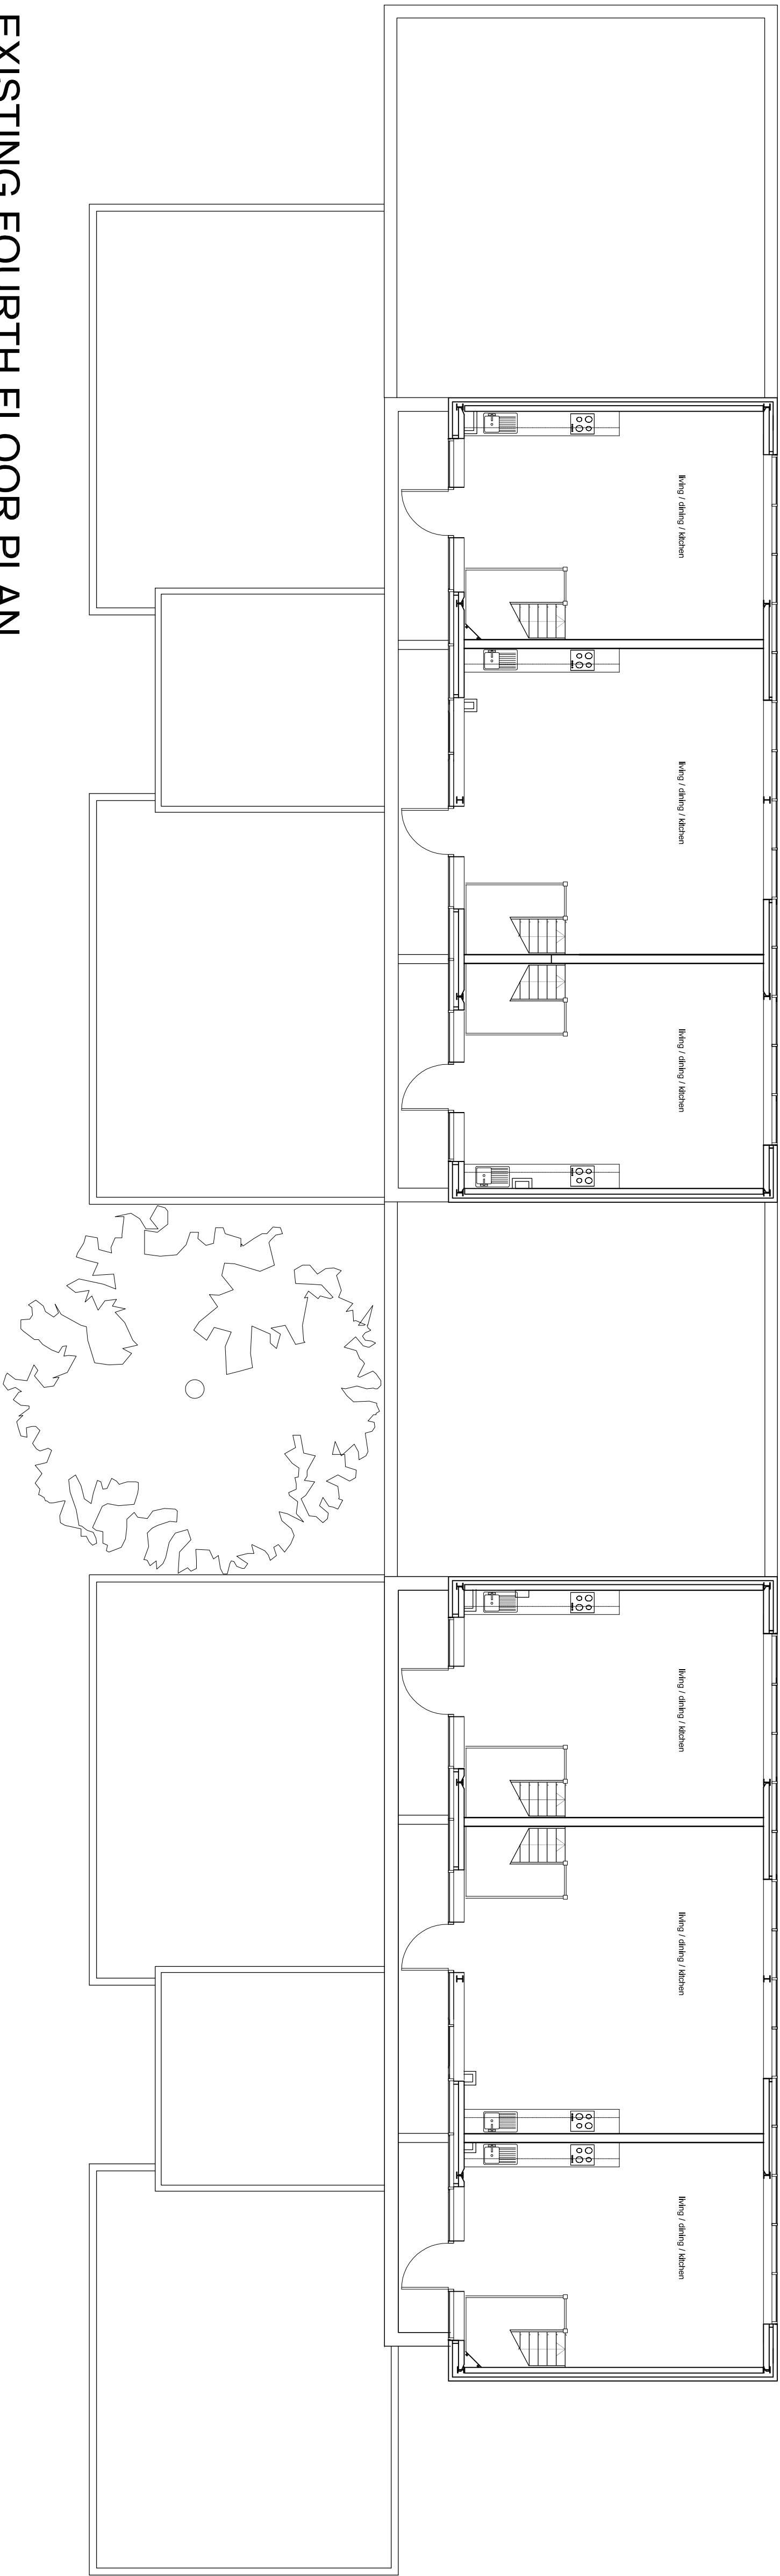

EXISTING FOURTH FLOOR PLAN

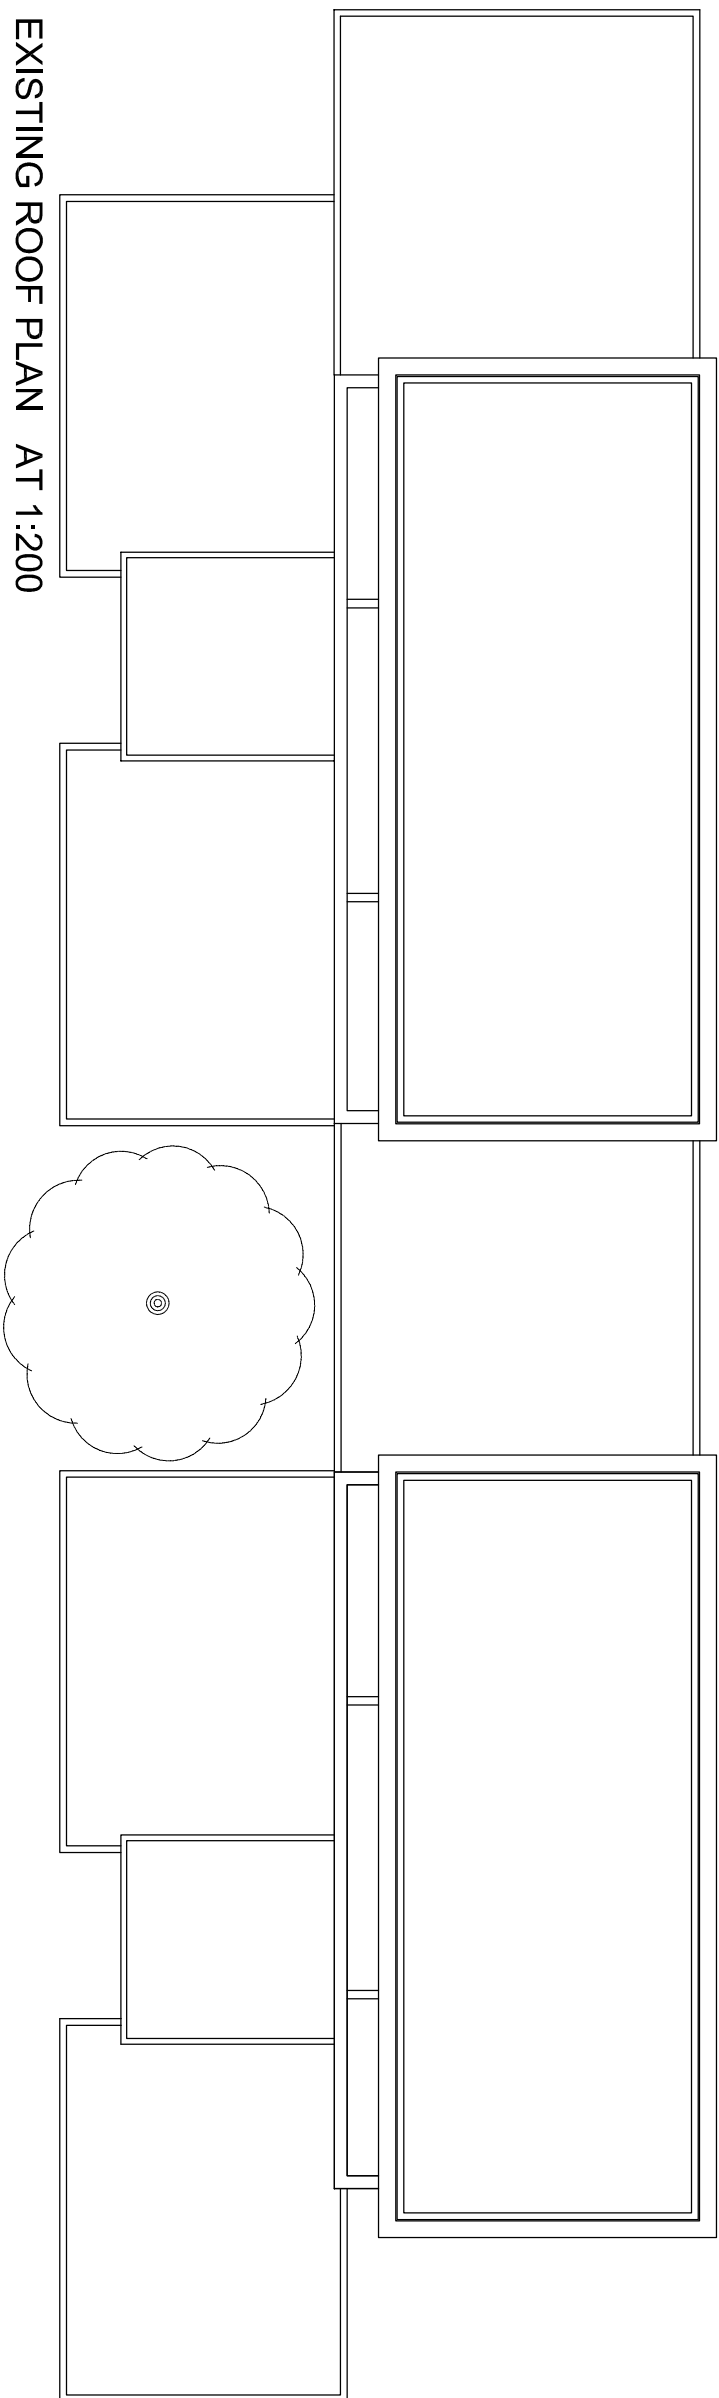

EXISTING ROOF PLAN AT 1:200