


Signage
SITU exterior lightbox

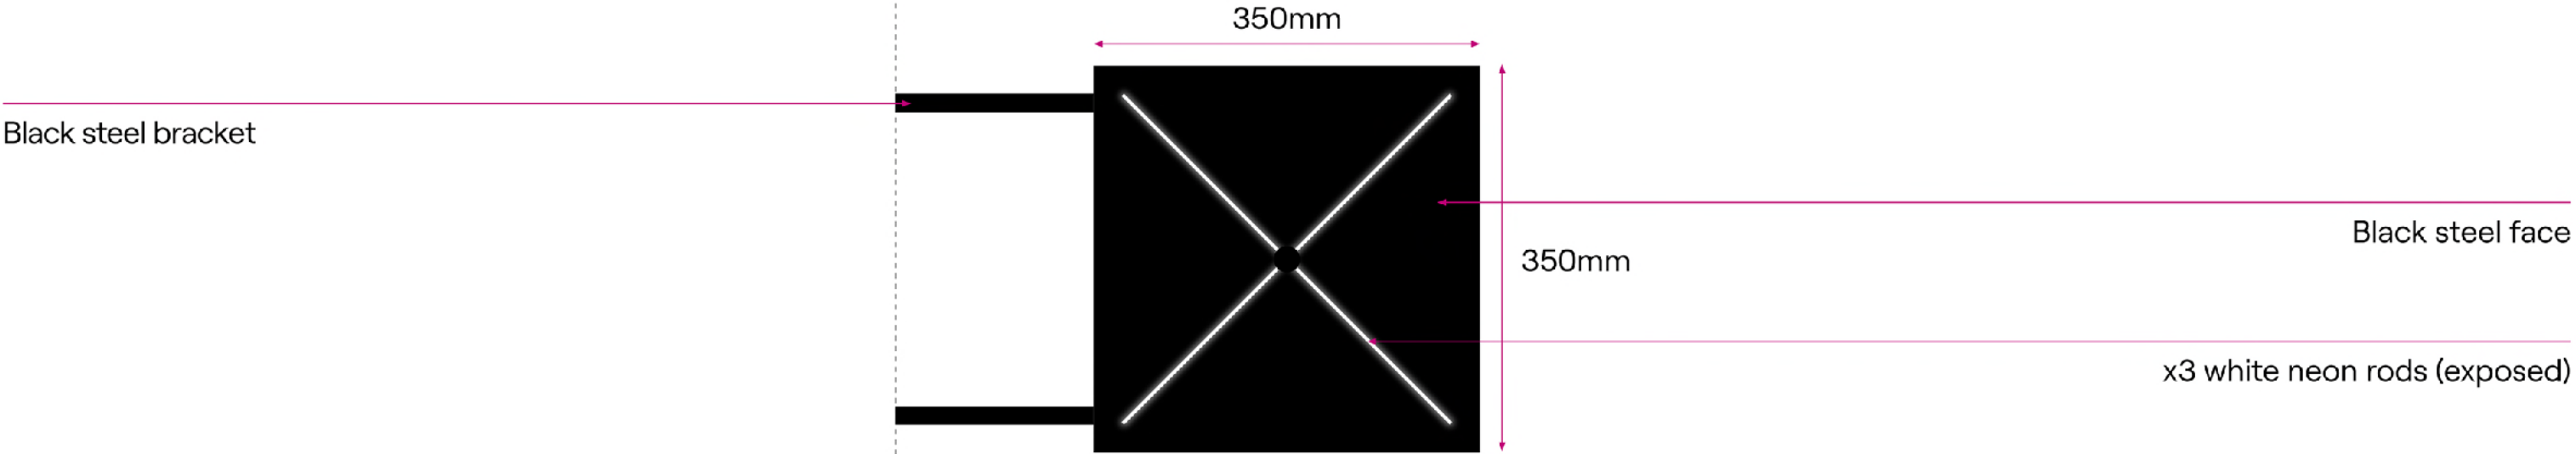

B