


Notes

Designer takes no responsibility for any dimensions obtained by scaling from this drawing. If no dimension is shown the recipient must ascertain the dimension specifically from the Designer or by site measurement. Supplying this drawing in digital form is solely for convenience and no reliance may be placed on the dimensions shown. All dimensions are given in millimetres. Dimensions must be checked on site. Any discrepancies must be reported to the Designer immediately.



Key

- 1.8m close boarded timber fence (feather edge) with concrete posts
- 0.6m brick wall with 0.6m metal railings

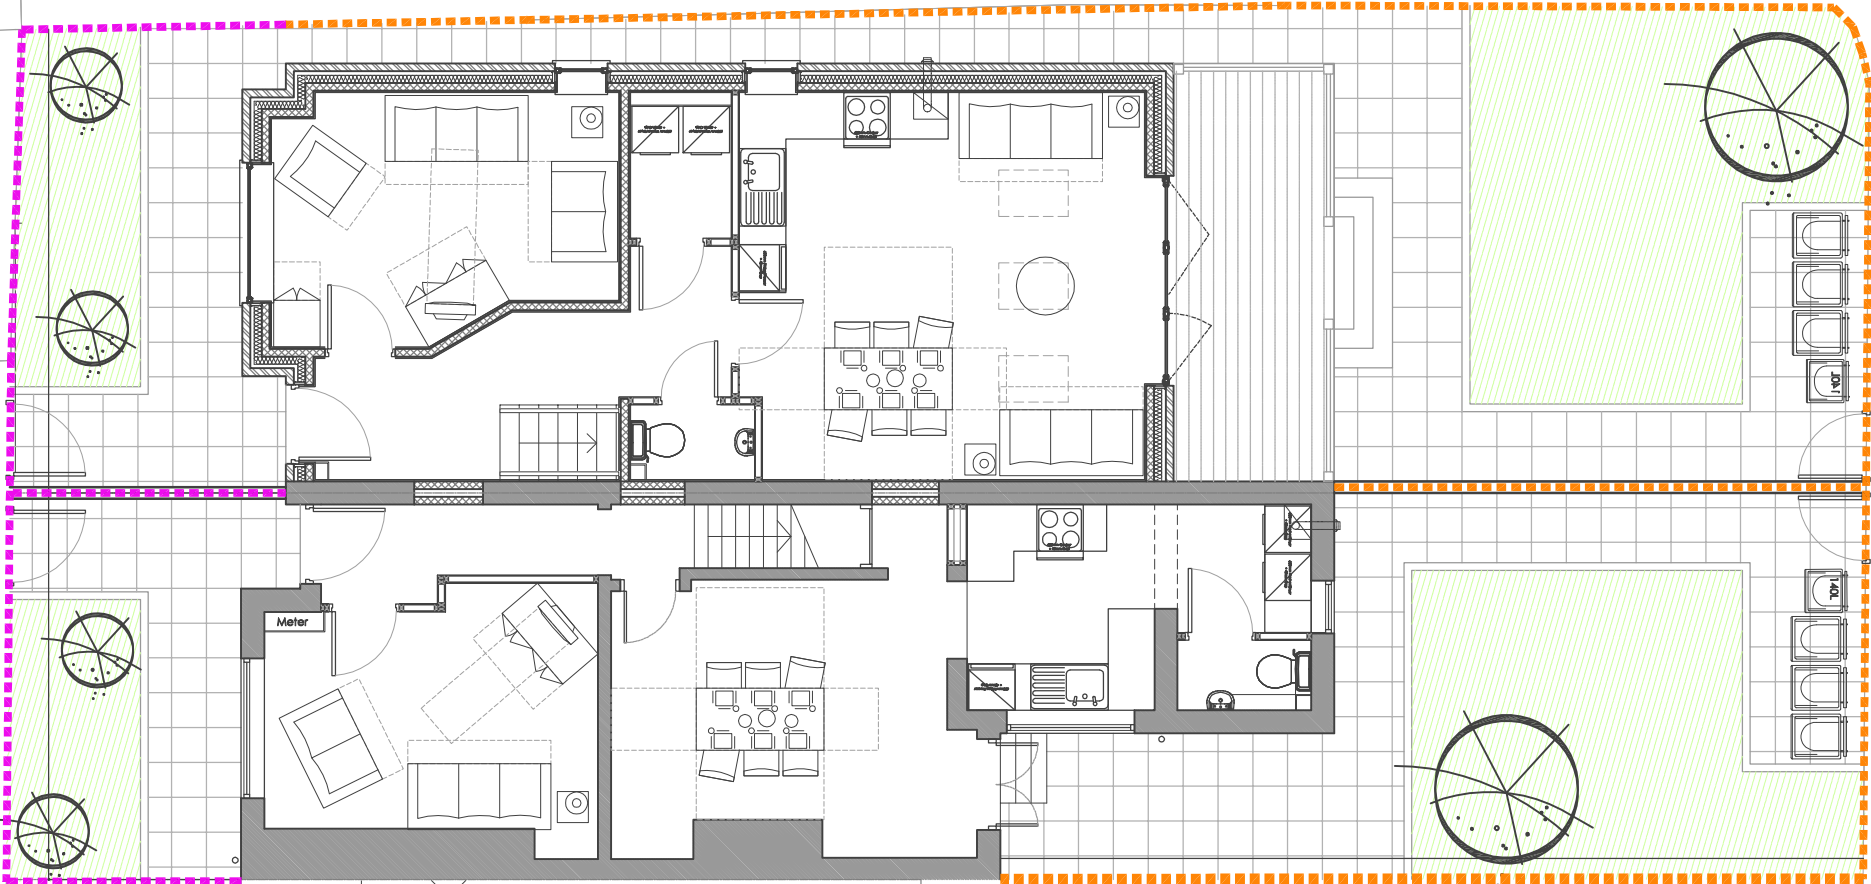

Rev	Description	Date	By

Duke Design Services
T:07450607284 w:ddesignservices.co.uk
E:dd@dukedesignservices.co.uk



C	Concept	G	Contract
D	Planning	J	Construction
E	Building Regs	L	As Built
F	Tender	SK	Sketch

Client	Major Group Developments Ltd
--------	------------------------------

Project	229 Mosston Lane East, Manchester, M40 3HY
Scale	1:100
Date	Dec 2021

DWG Number	Description	Rev
21(04)_022	Proposed Boundary Treatment Plan	1



Boundary Treatment Plan
1:100