



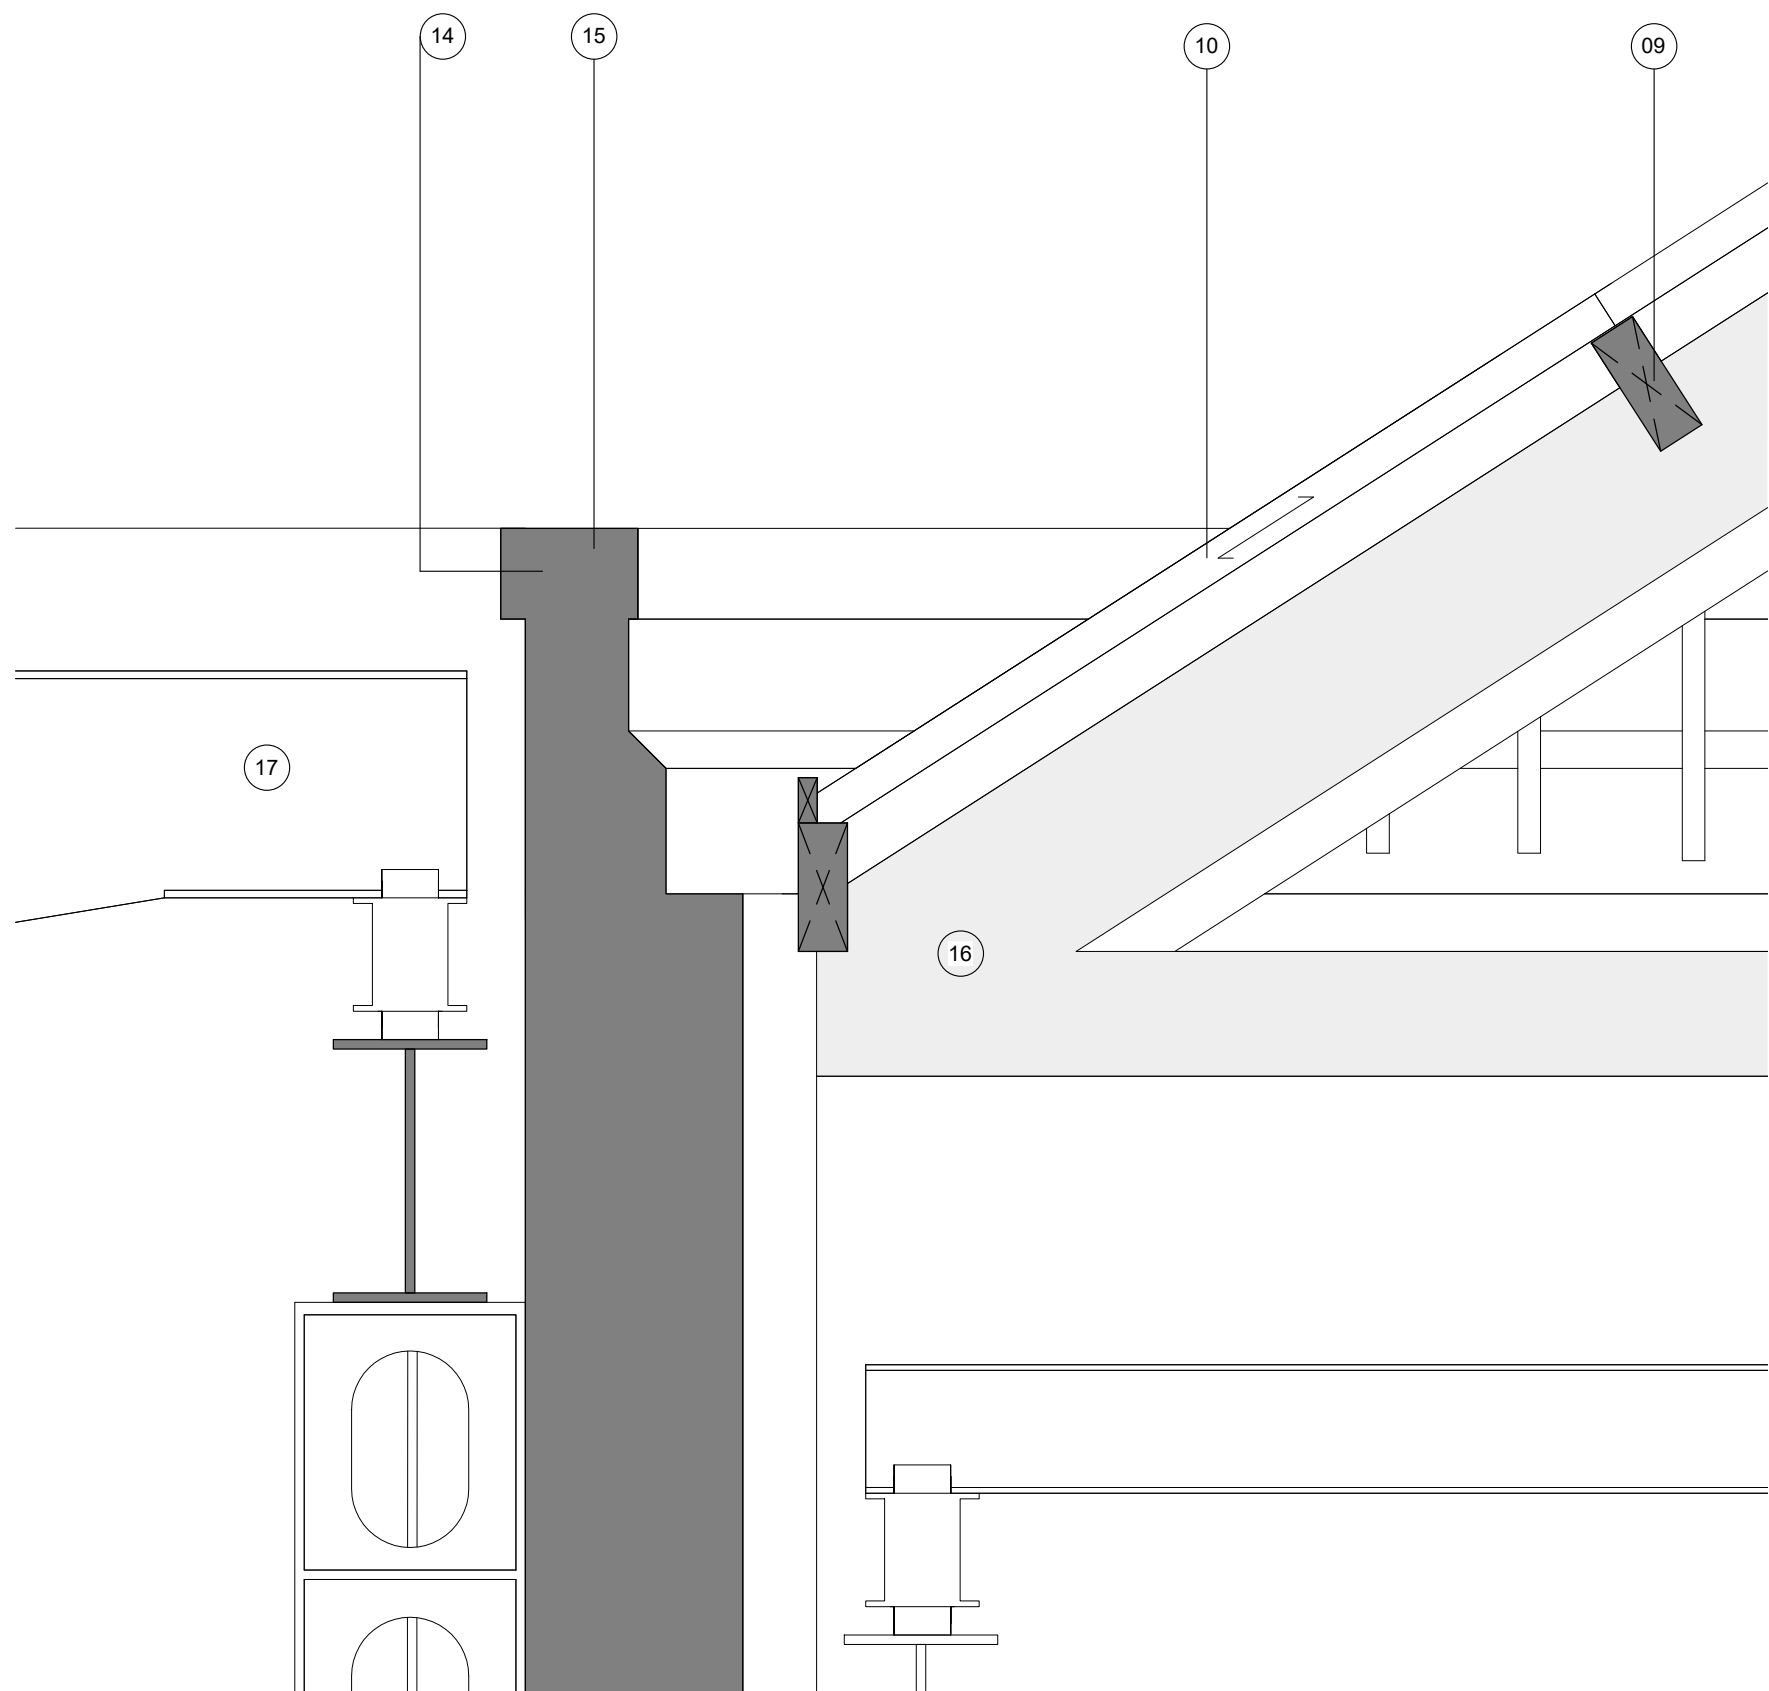


01 Existing Parapet Detail
1 : 20

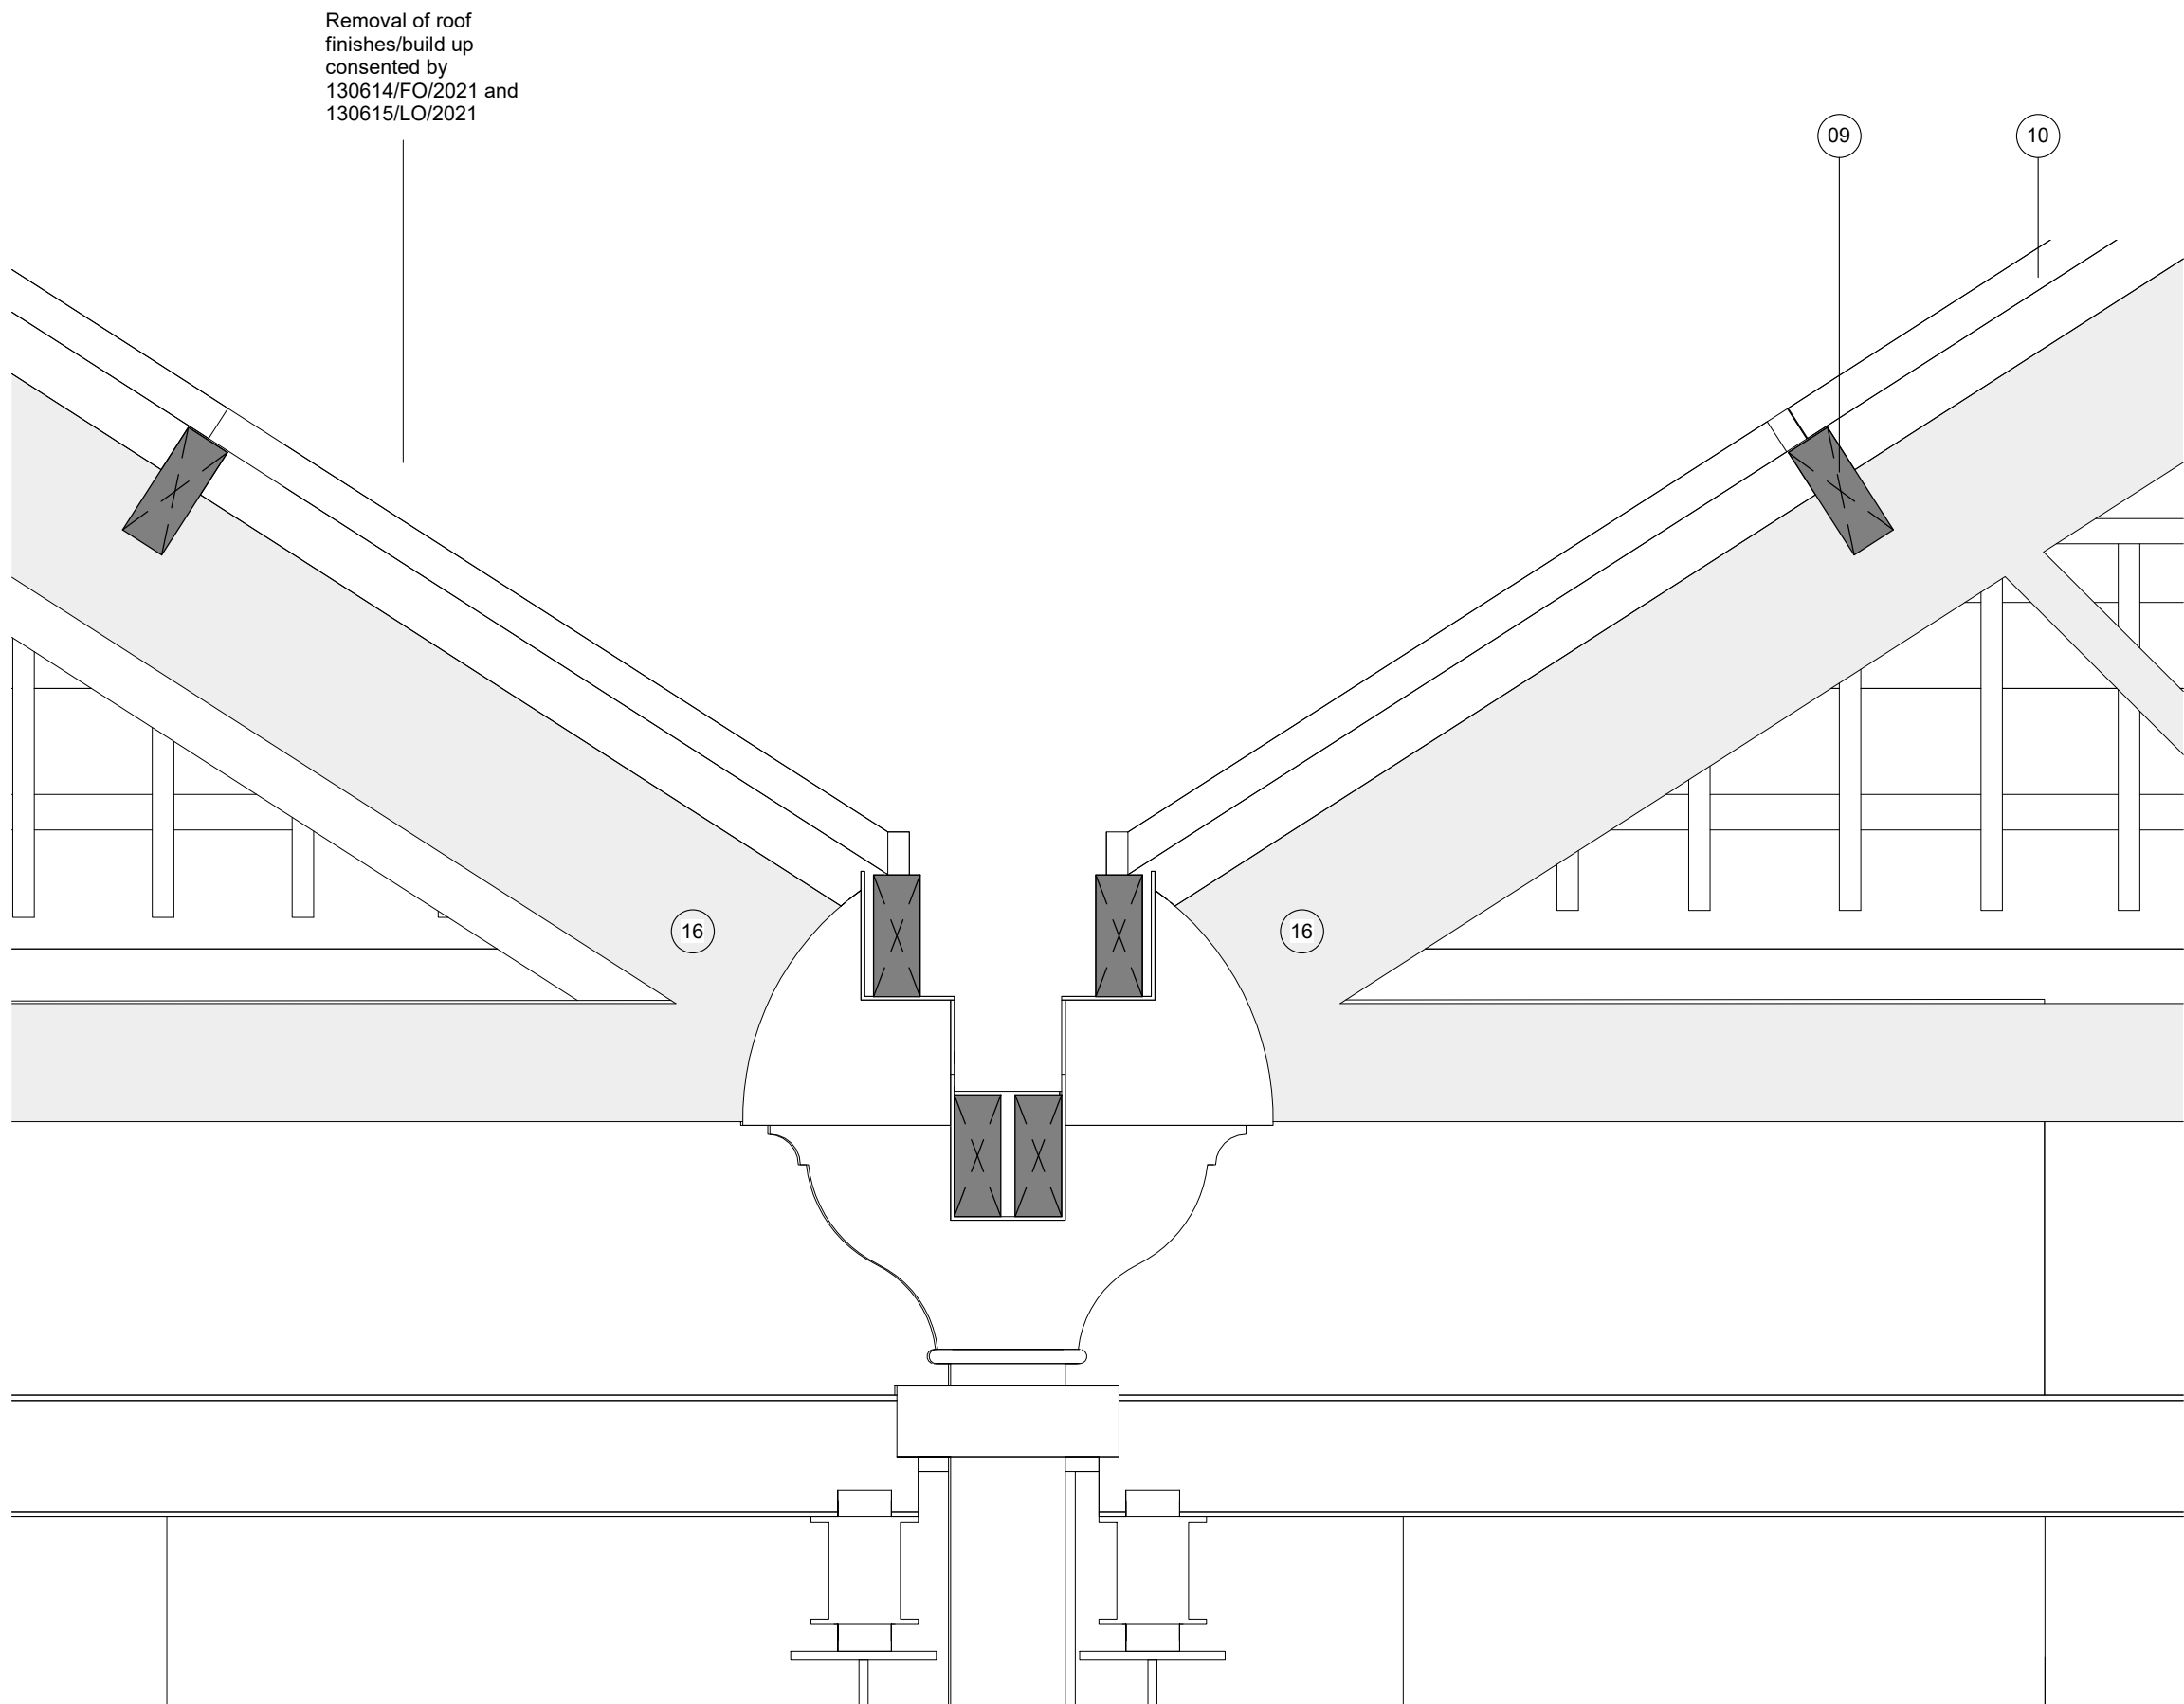

02 Existing Valley Gutter Detail
1 : 20

Revision	Description	Drawn/Checked	Date	Key
PL1	Issue for planning		20.08.2021	01. Salvaged / reclaimed slate roof finish 02. Lead work 03. Roof ridge tile 04. Building services/ pipe work 05. Patent glazing roof lights 06. New roof build up 07. Roof light support 08. Stained OSB sheathing board 09. Existing purlin 10. Existing rafter 11. New door 12. Membrane lined insulated metal gutter 13. Fitch beam 14. Existing brick parapet 15. Existing stone and brick cornice 16. Existing timber truss/ structure 17. Existing gantry 18. Double glazed curtain walling 19. Vertical timber weatherboarding 20. Existing blind windows 21. Existing window/ glazed door 22. Existing shutter doors 23. Robust metal cladding panel 24. Metal framed sliding door 25. Existing modern platform with balustrade 26. Existing lighting 27. New lighting 28. New glazed door

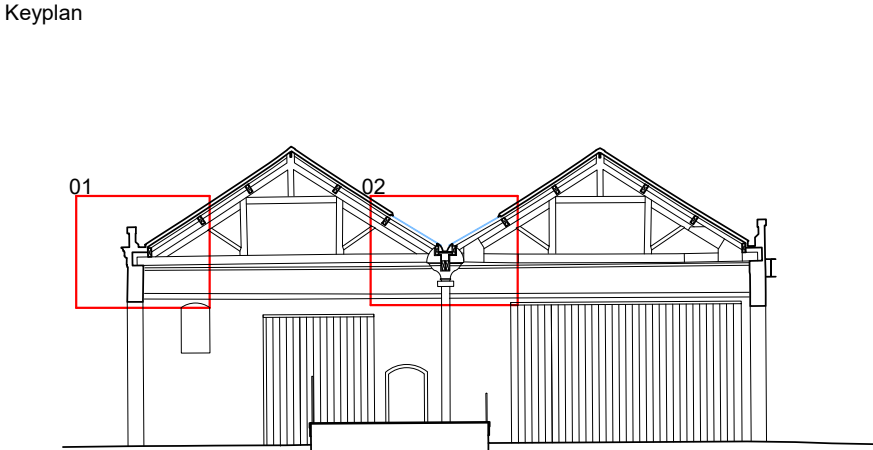

0 0.2 0.4 1m

Drawings are based on survey information provided and subject to changes to accommodate existing building structure and services installation. We have noted discrepancies in the survey information and clarification required following further site investigations by the contractor on site. Do not scale from drawing. Errors to be reported immediately to the Architect. All dimensions must be verified on site. To be read in conjunction with all relevant Architects', Services and Structural Engineers' drawings.

© Carmody Groarke Limited.

CARMODY GROARKE

Carmody Groarke Limited, 67-74 Saffron Hill, London EC1N 8QX
+44 (0)20 7836 2333 www.carmodygroarke.com

Drawing Name		Drawing Number	
Existing Parapet and Valley Gutter Detail		PHL-CGA-00-XX-DR-A-06501	
Date		Issue	
20.08.2021		PL1	
Project Name	Power Hall & Decarbonisation	Scale/Format	1 : 20
Client	SIM	Drawn/Checked	CBa/ JY
		Approved	RS
Project number	PHL	CAD Reference	