


52 PRINCESS STREET


TYPICAL SECONDARY STAIRWELL

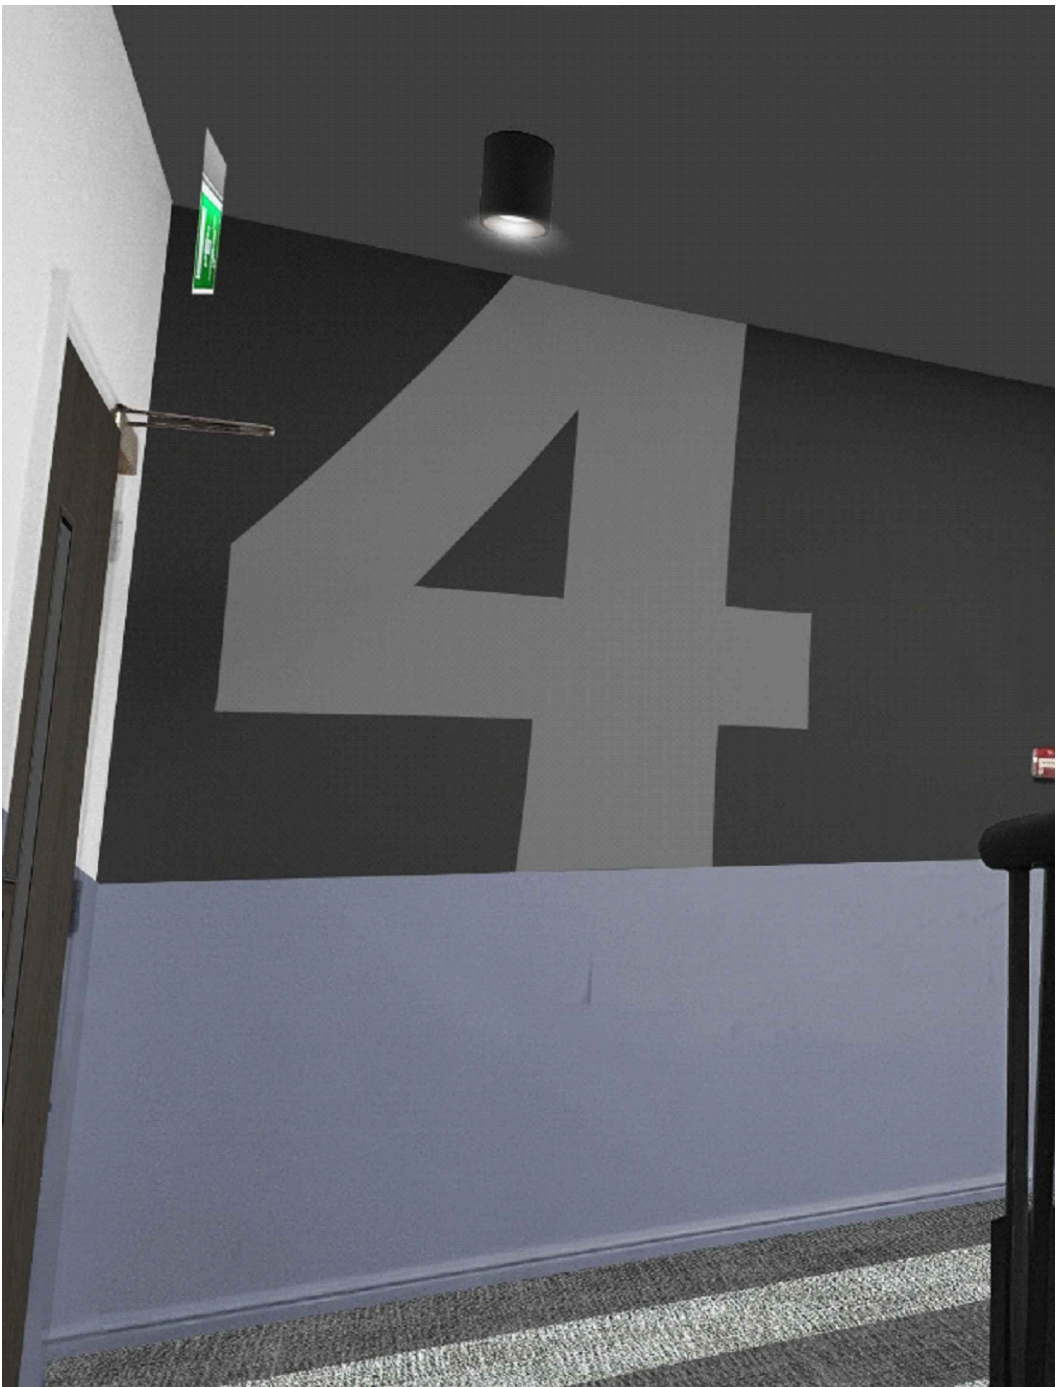

VISUAL SHOWS DESIGN INTENT



LASER CUT VINYL FLOOR LEVEL GRAPHIC (MATTE BLACK FINISH)

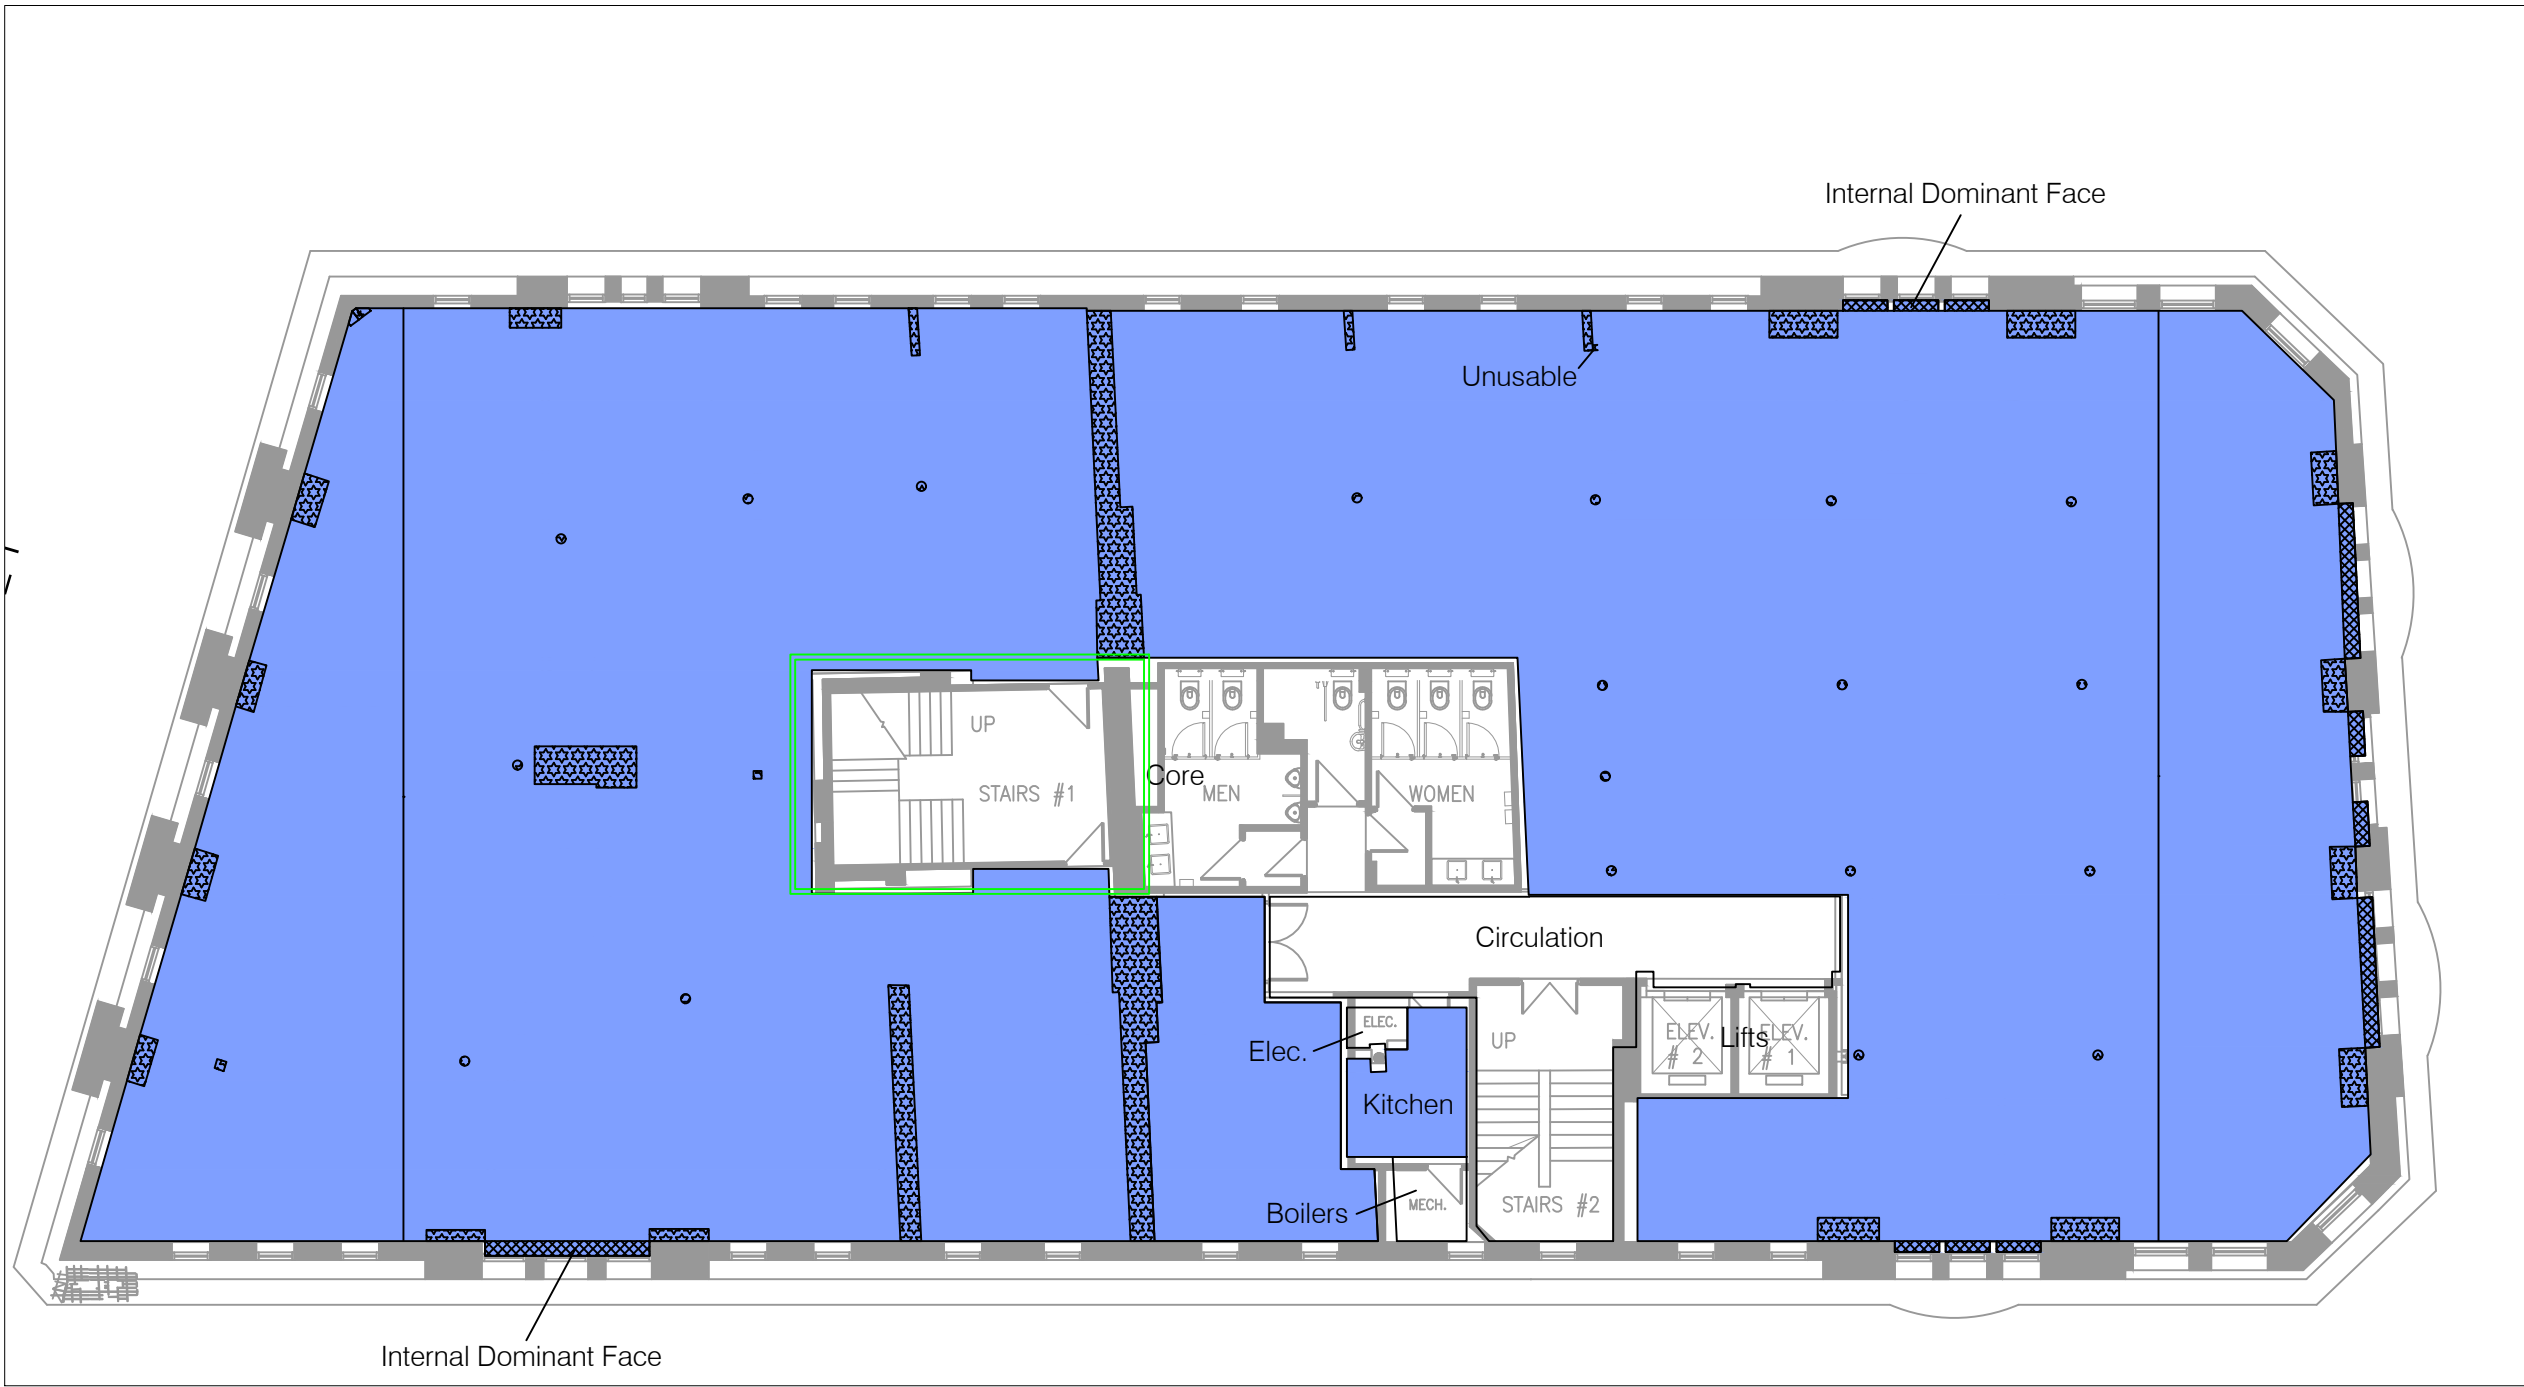

LOCATION PLAN (NTS)

M&E CONTRACTOR TO PROVIDE OWN DRAWINGS RELATING TO THE LIGHTING, FIRE AND CCTV

THIS DRAWING IS PROTECTED UNDER COPYRIGHT AND AT NO TIME MUST ANY PORTION OF THIS DRAWING BE REPRODUCED OR COPIED IN ANYWAY WITHOUT THE PERMISSION OF RU CREATIVE LTD.
ALL DIMENSIONS MUST BE CHECKED ON SITE AND NOT SCALED FROM THIS DRAWING.

SUBJECT TO SITE SURVEY

IMPORTANT NOTE
THIS DRAWING SHOWS DESIGN INTENT AND IS SUBJECT TO SITE CONDITIONS. ANY PART OF THE DESIGN THAT CONTRADICTS BEST PRACTICE THEN PLEASE MAKE THE DESIGN TEAM AWARE. SITE SURVEY REQUIRED PRIOR TO PLACING ORDERS.

GENERAL NOTES

FLOORING CONTRACTOR TO VISIT SITE TO CALCULATE ACCURATE FLOORING QUANTITIES


EXISTING LIGHTING TO BE RETAINED

FLOORING FINISHES



STAIR LOBBY CARPET TILES: MILLIKEN > CLERKENWELL > THREE CORNERS (COLOUR: CREATING ORDER)

FLOORING FINISHES

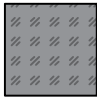

STAIR CARPET TILE: MODULYSS > GRIND > COLOUR 983
STAIR NOSINGS: GRADUS > PVC-U HARDNOSE RANGE > ALL MATTE BLACK FINISH

FLOORING CONTRACTOR TO MEASURE SITE IN ORDER TO ACQUIRE ACCURATE QUANTITIES

DECORATION PLAN

A) EMULSION PAINT> DULUX COLOUR: 30YY 68/024

B) LASER CUT ALUMINUM FLOOR LEVEL GRAPHIC (MATTE BLACK FINISH)

ADDITIONAL NOTES:


- SKIRTING, STAIR STRINGER AND DOOR FRAMES TO BE PAINTED DULUX COLOUR: 00NN 13/000

- DOORS TO BE PAINTED DULUX COLOUR: 00NN 07/000 (DOORS ARE TO HAVE NEW STAINLESS STEEL PULL HANDLES AND KICKPLATES)


- HANDRAILS AND METAL STAIR BAINSTERS TO BE PAINTED IN DULUX COLOUR: 00NN 07/000

- UNDERSIDES OF EACH SET OF STAIRS TO BE PAINTED IN DULUX COLOUR BRILLIANT WHITE

REV	DETAILS	BY	DATE
1	PAINT REFERENCES & SIGNAGE	RU	18.01.22

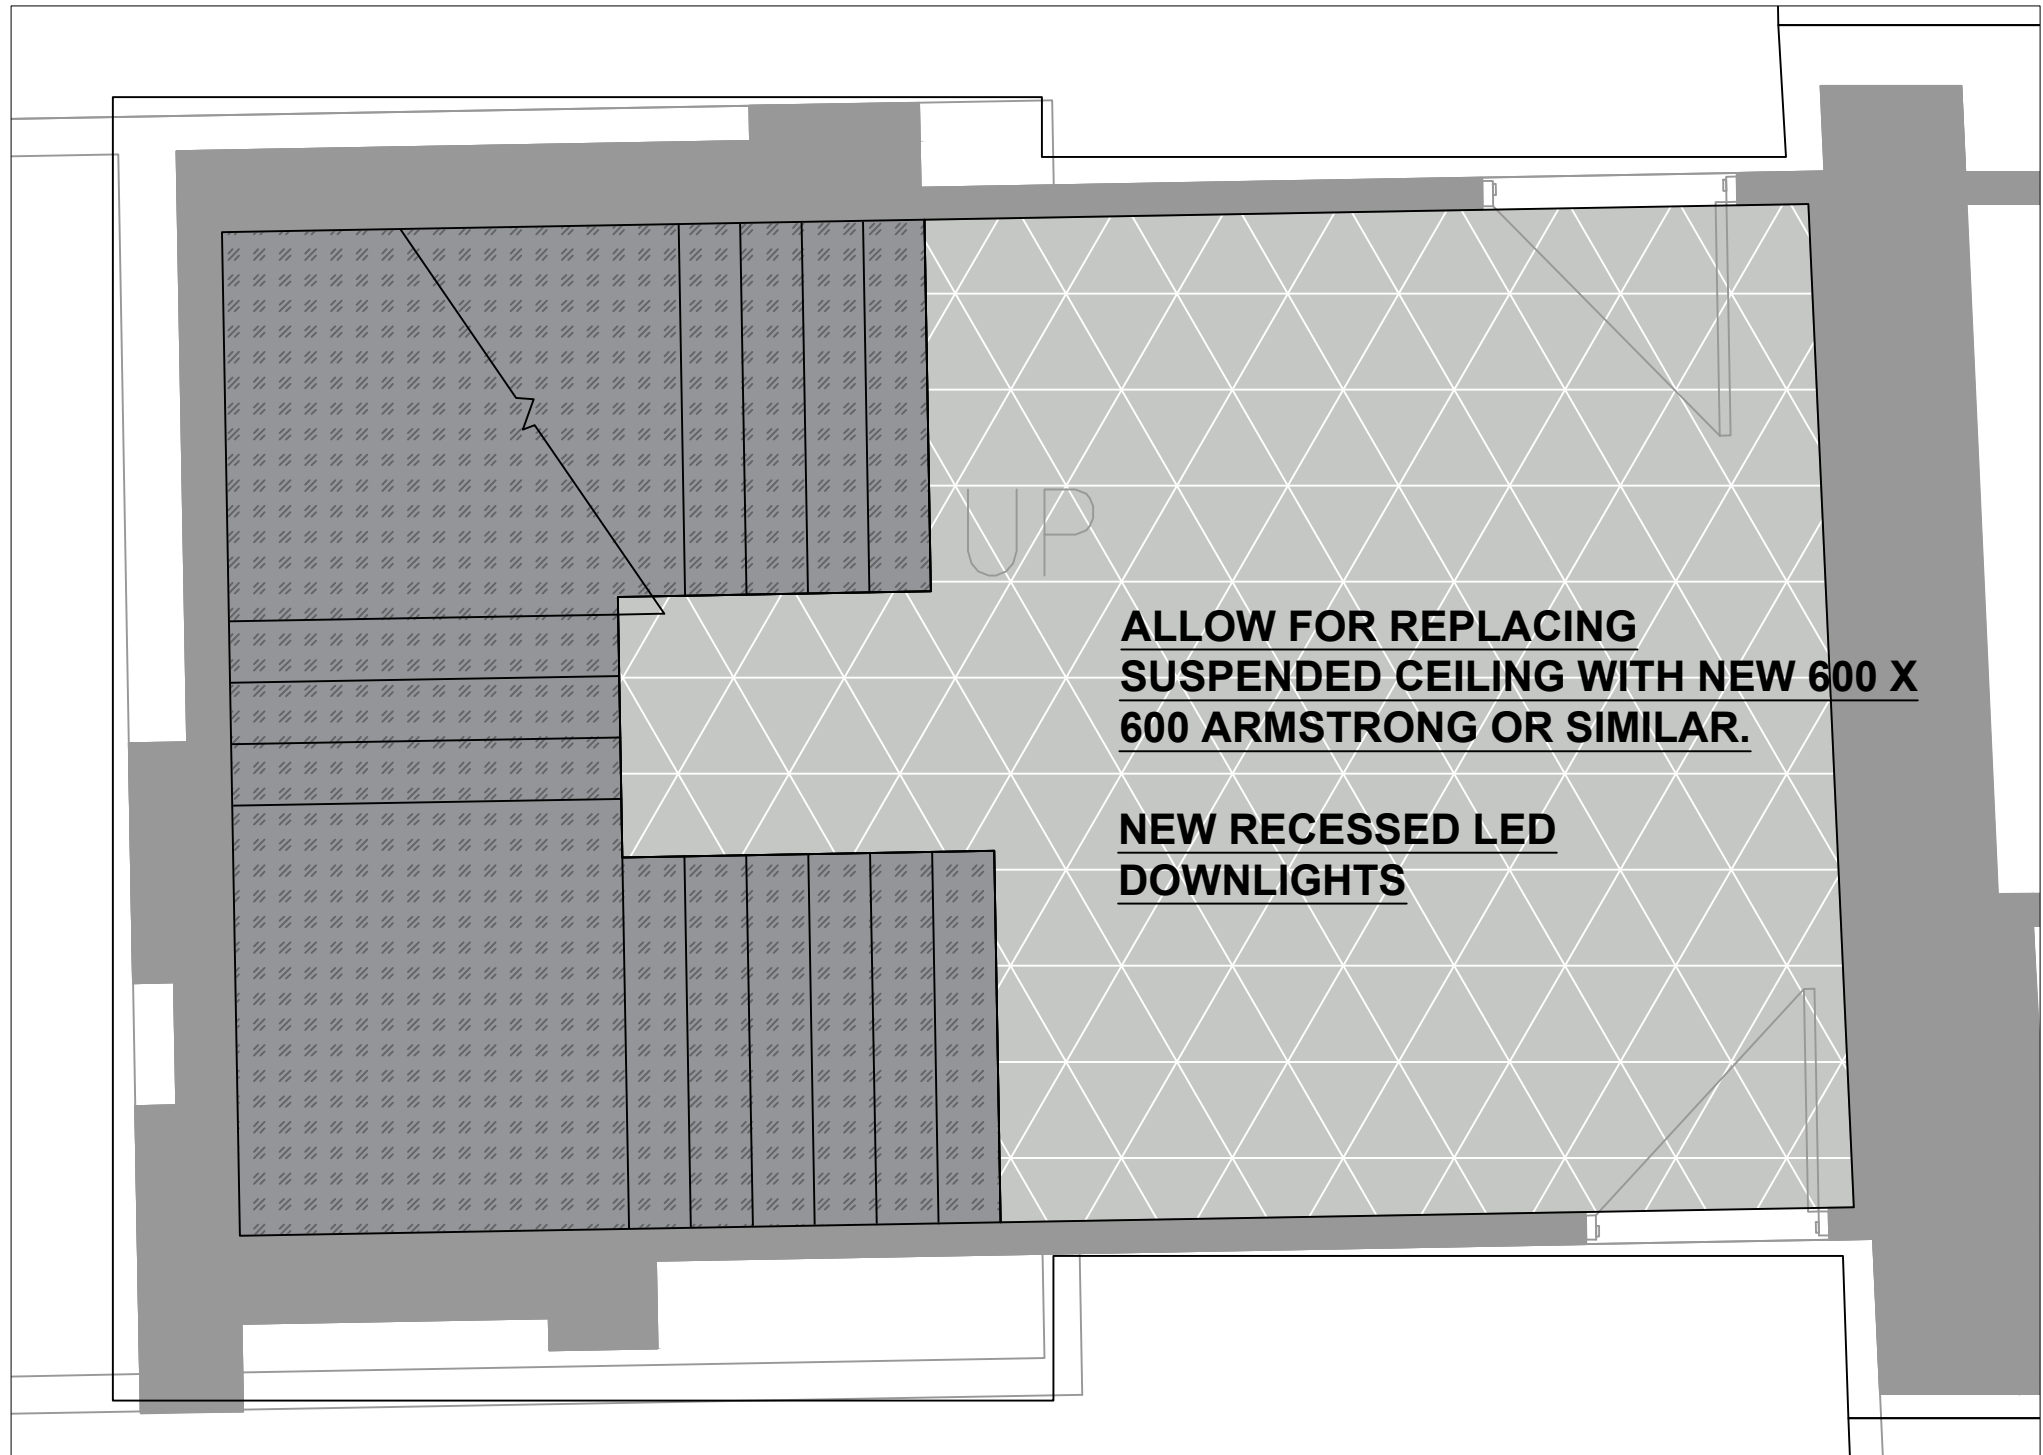

GA

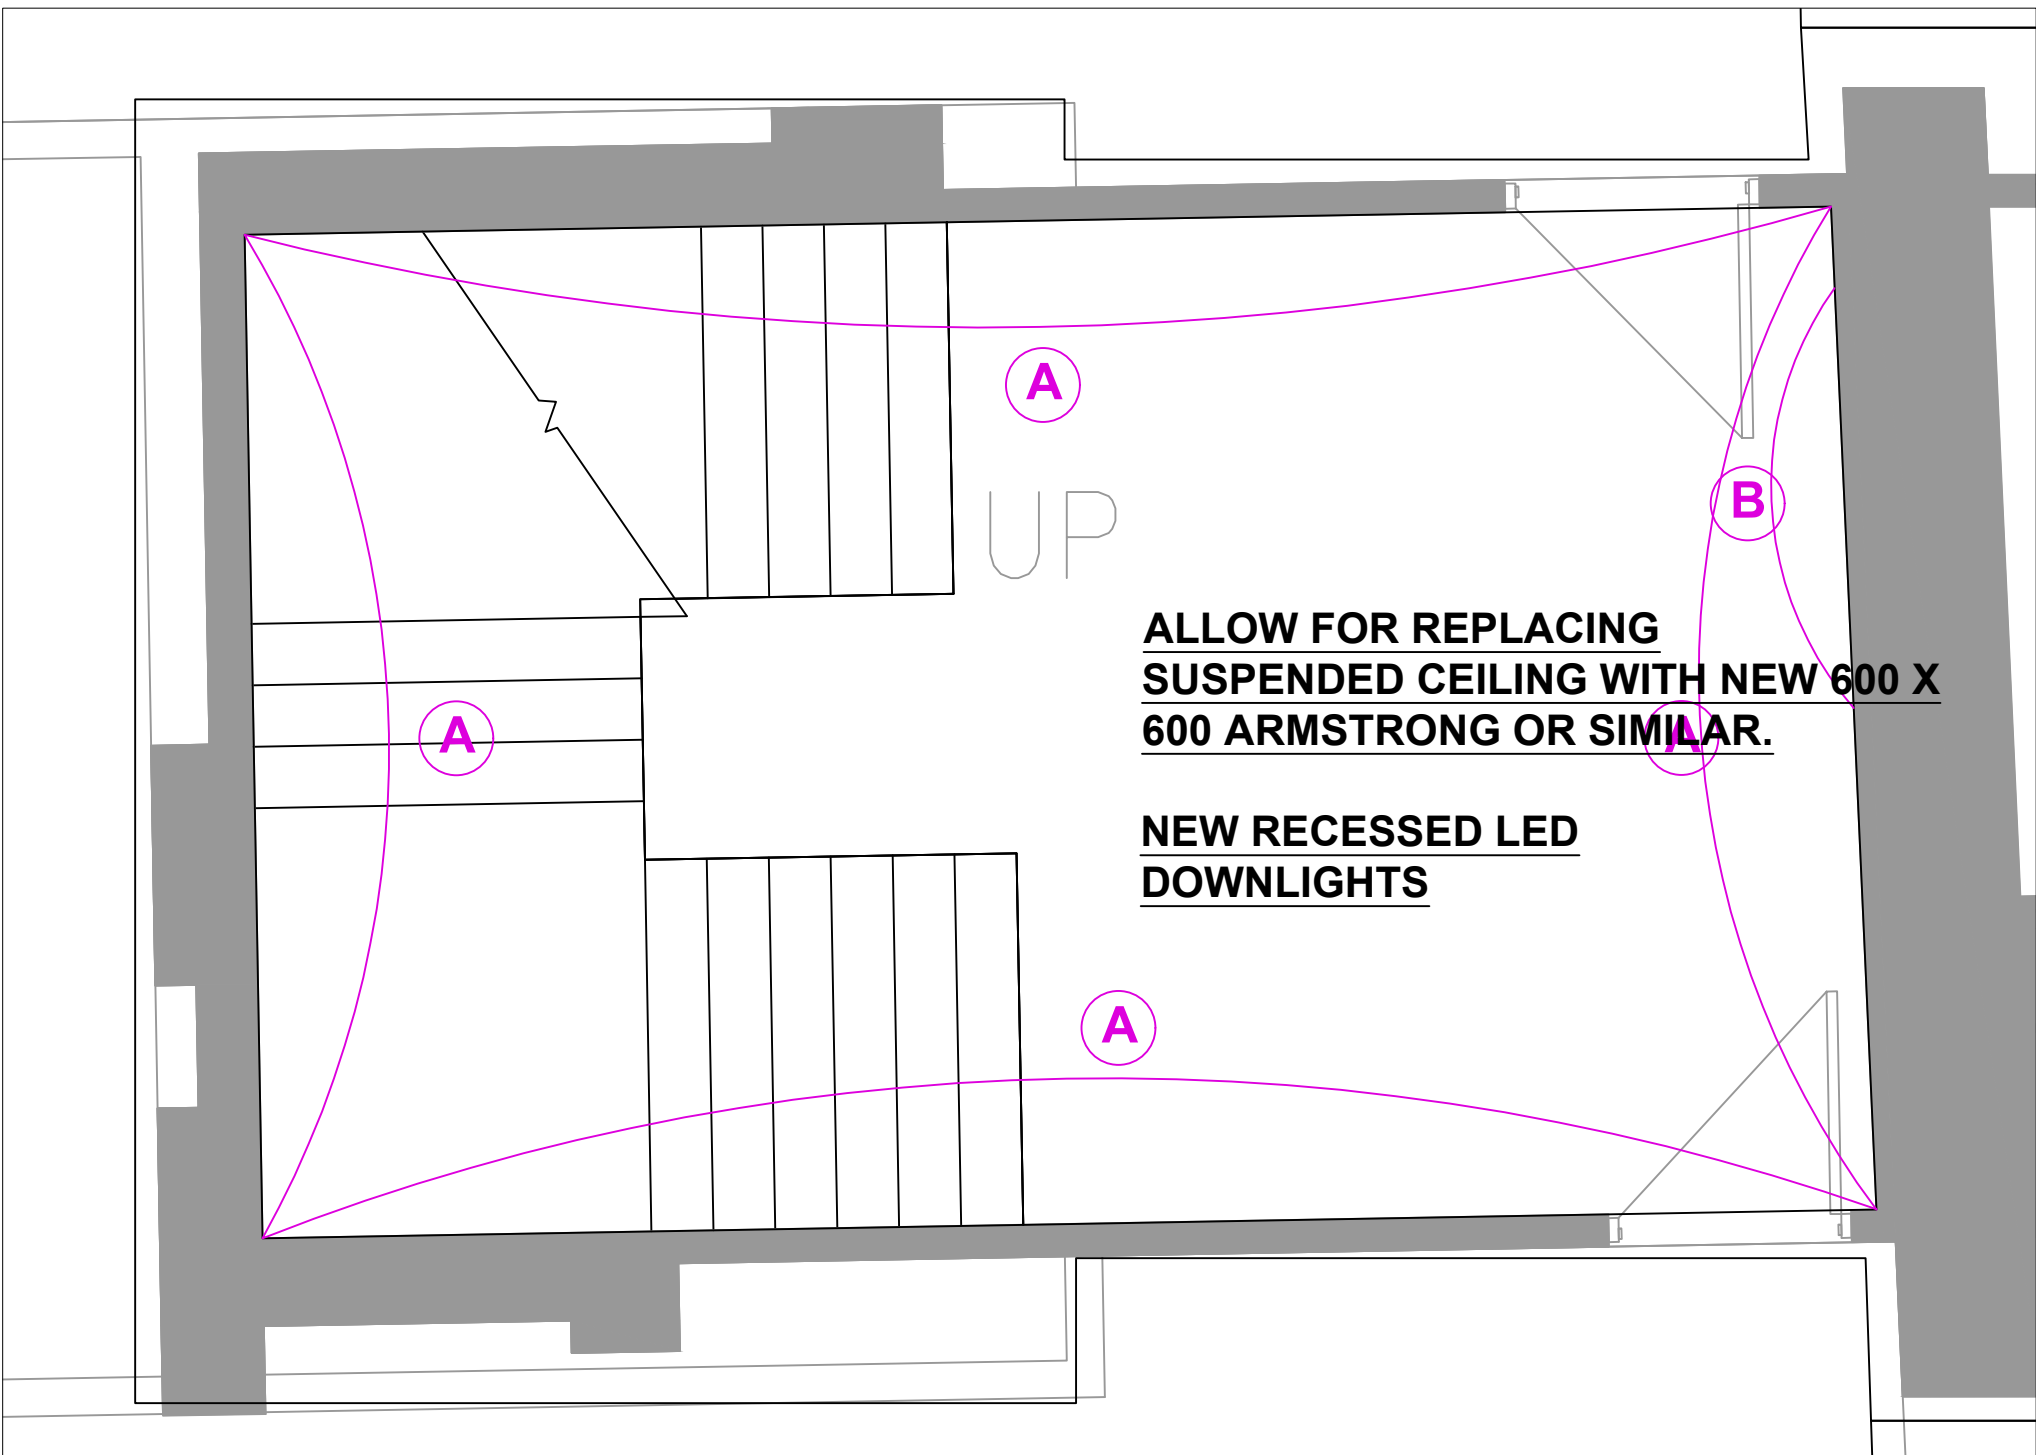

DECORATION

ruCREATIVE

6.34 WINDSOR HOUSE
HARROGATE HG1 2PW
TELEPHONE: 01423 52 02 69
EMAIL: INFO@RUCREATIVE.CO.UK
WEB: WWW.RUCREATIVE.CO.UK

CLIENT				
ADAPT REAL ESTATE				
PROJECT				
52 PRINCESS STREET MANCHESTER M1 6JX				
TITLE				
TYPICAL SECONDARY STAIRWAY				
SCALE	DATE	DESIGNER	CHECKED BY	
1:25 @ A1	08.12.21	JBH	RU	
DRAWING NO.				
PROJECT NO.	BUILDING	LEVEL	DRAWING NO.	REV
52.PRIN.ST	52PS	-	ST-GA028	1