



Contractor and furniture manufacturers to take on site measurements before commencing any work, architect will not be held responsible for any mis-fits on site

Any internal layout changes will need to be approved by head office prior.

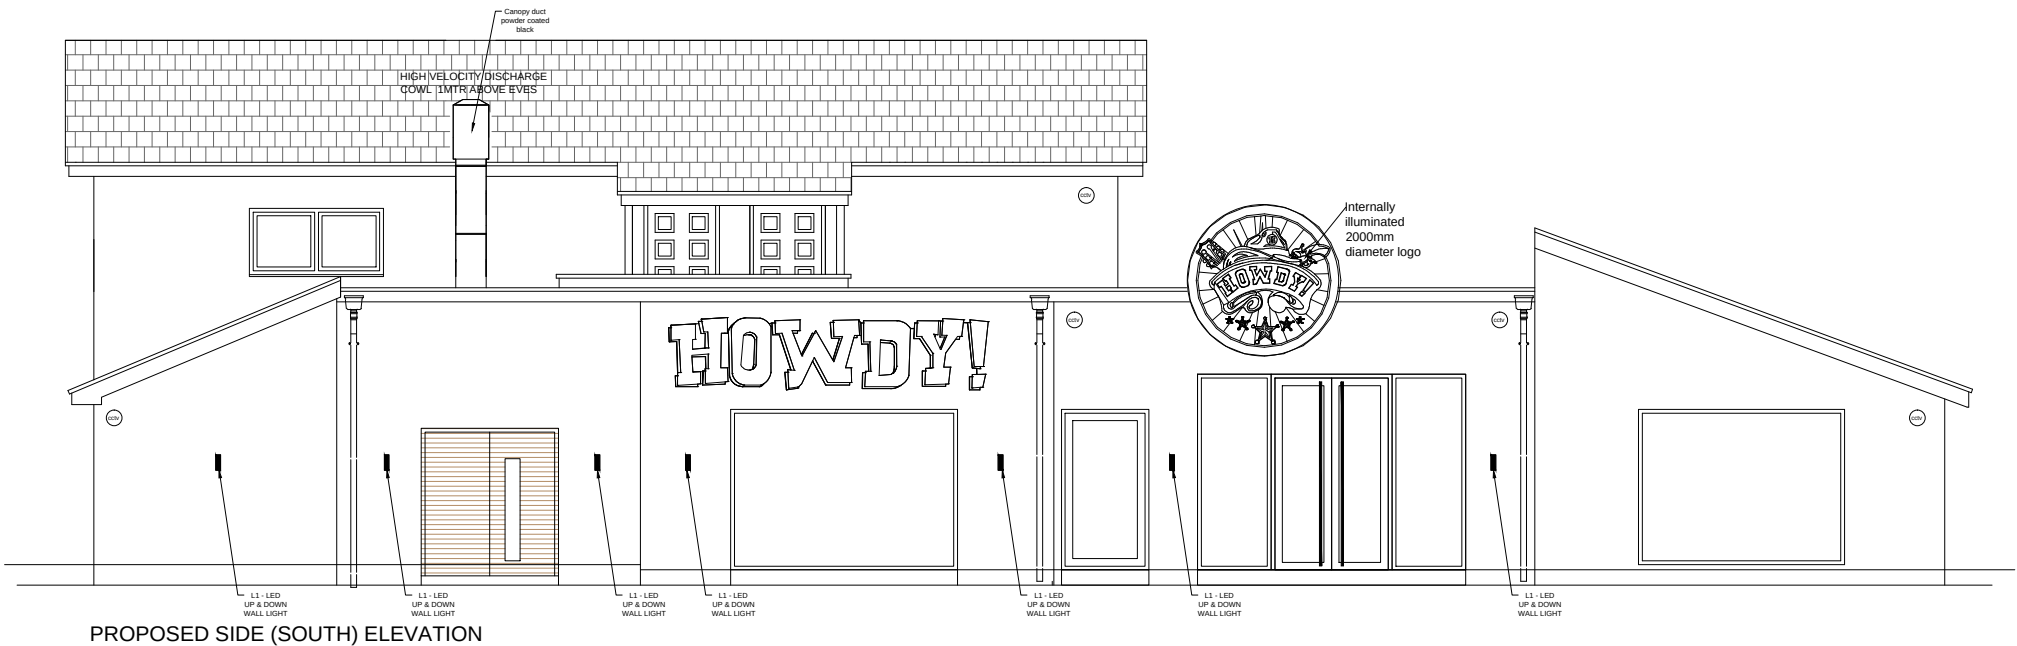

Drawing no. 6.0		
SIGN OFF		
DATE:		
CLIENT:		
HEAD OFFICE:		
date	rev.	revision/author/checker
purpose of issue PLANNING		
project HOWDY'S - MANCHESTER		
drawing PROPOSED ELEVATIONS		
Job no. 2020-280		rev.
drawn	GS	checked
scale	1:100@A3	date 04.02.2022

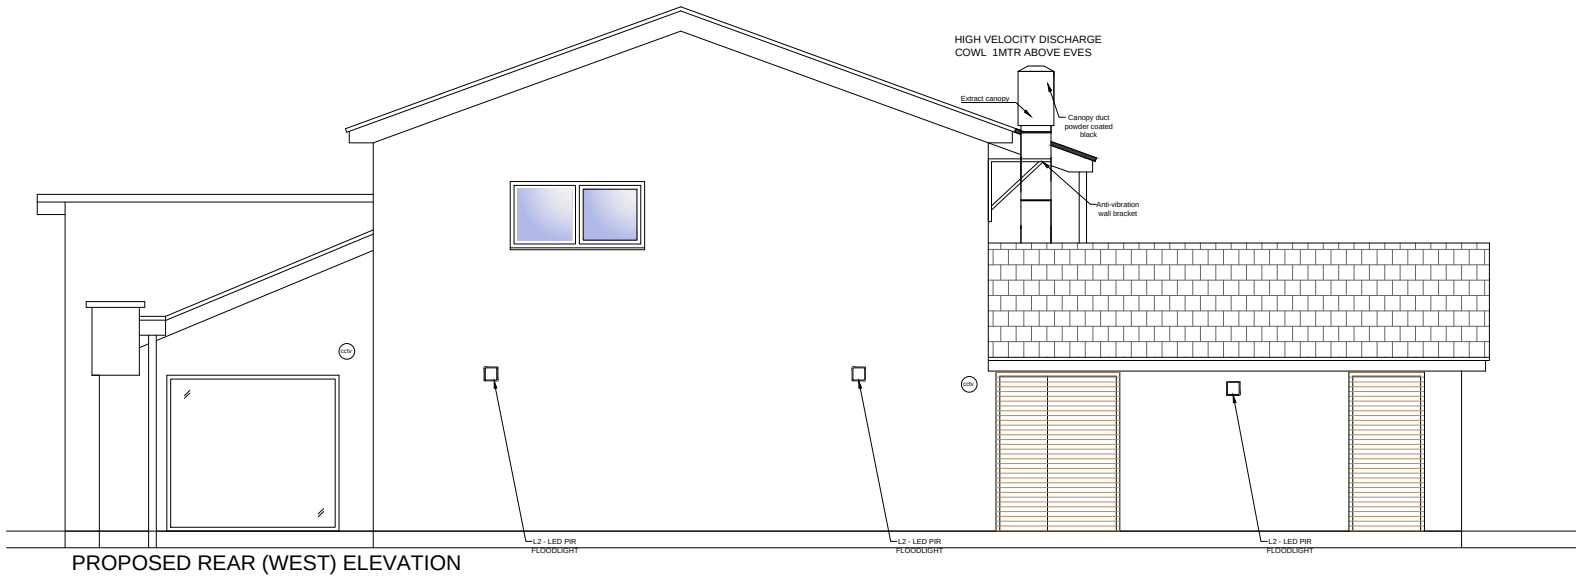

archi**tecture**
and interior design

17 COLESHILL ROAD
BIRMINGHAM
TEL: 0121-783-6211
Email: gs@architectinteriors.co.uk

83x 8DT
BIRMINGHAM
Mob: 07832135845
www.architectinteriors.co.uk