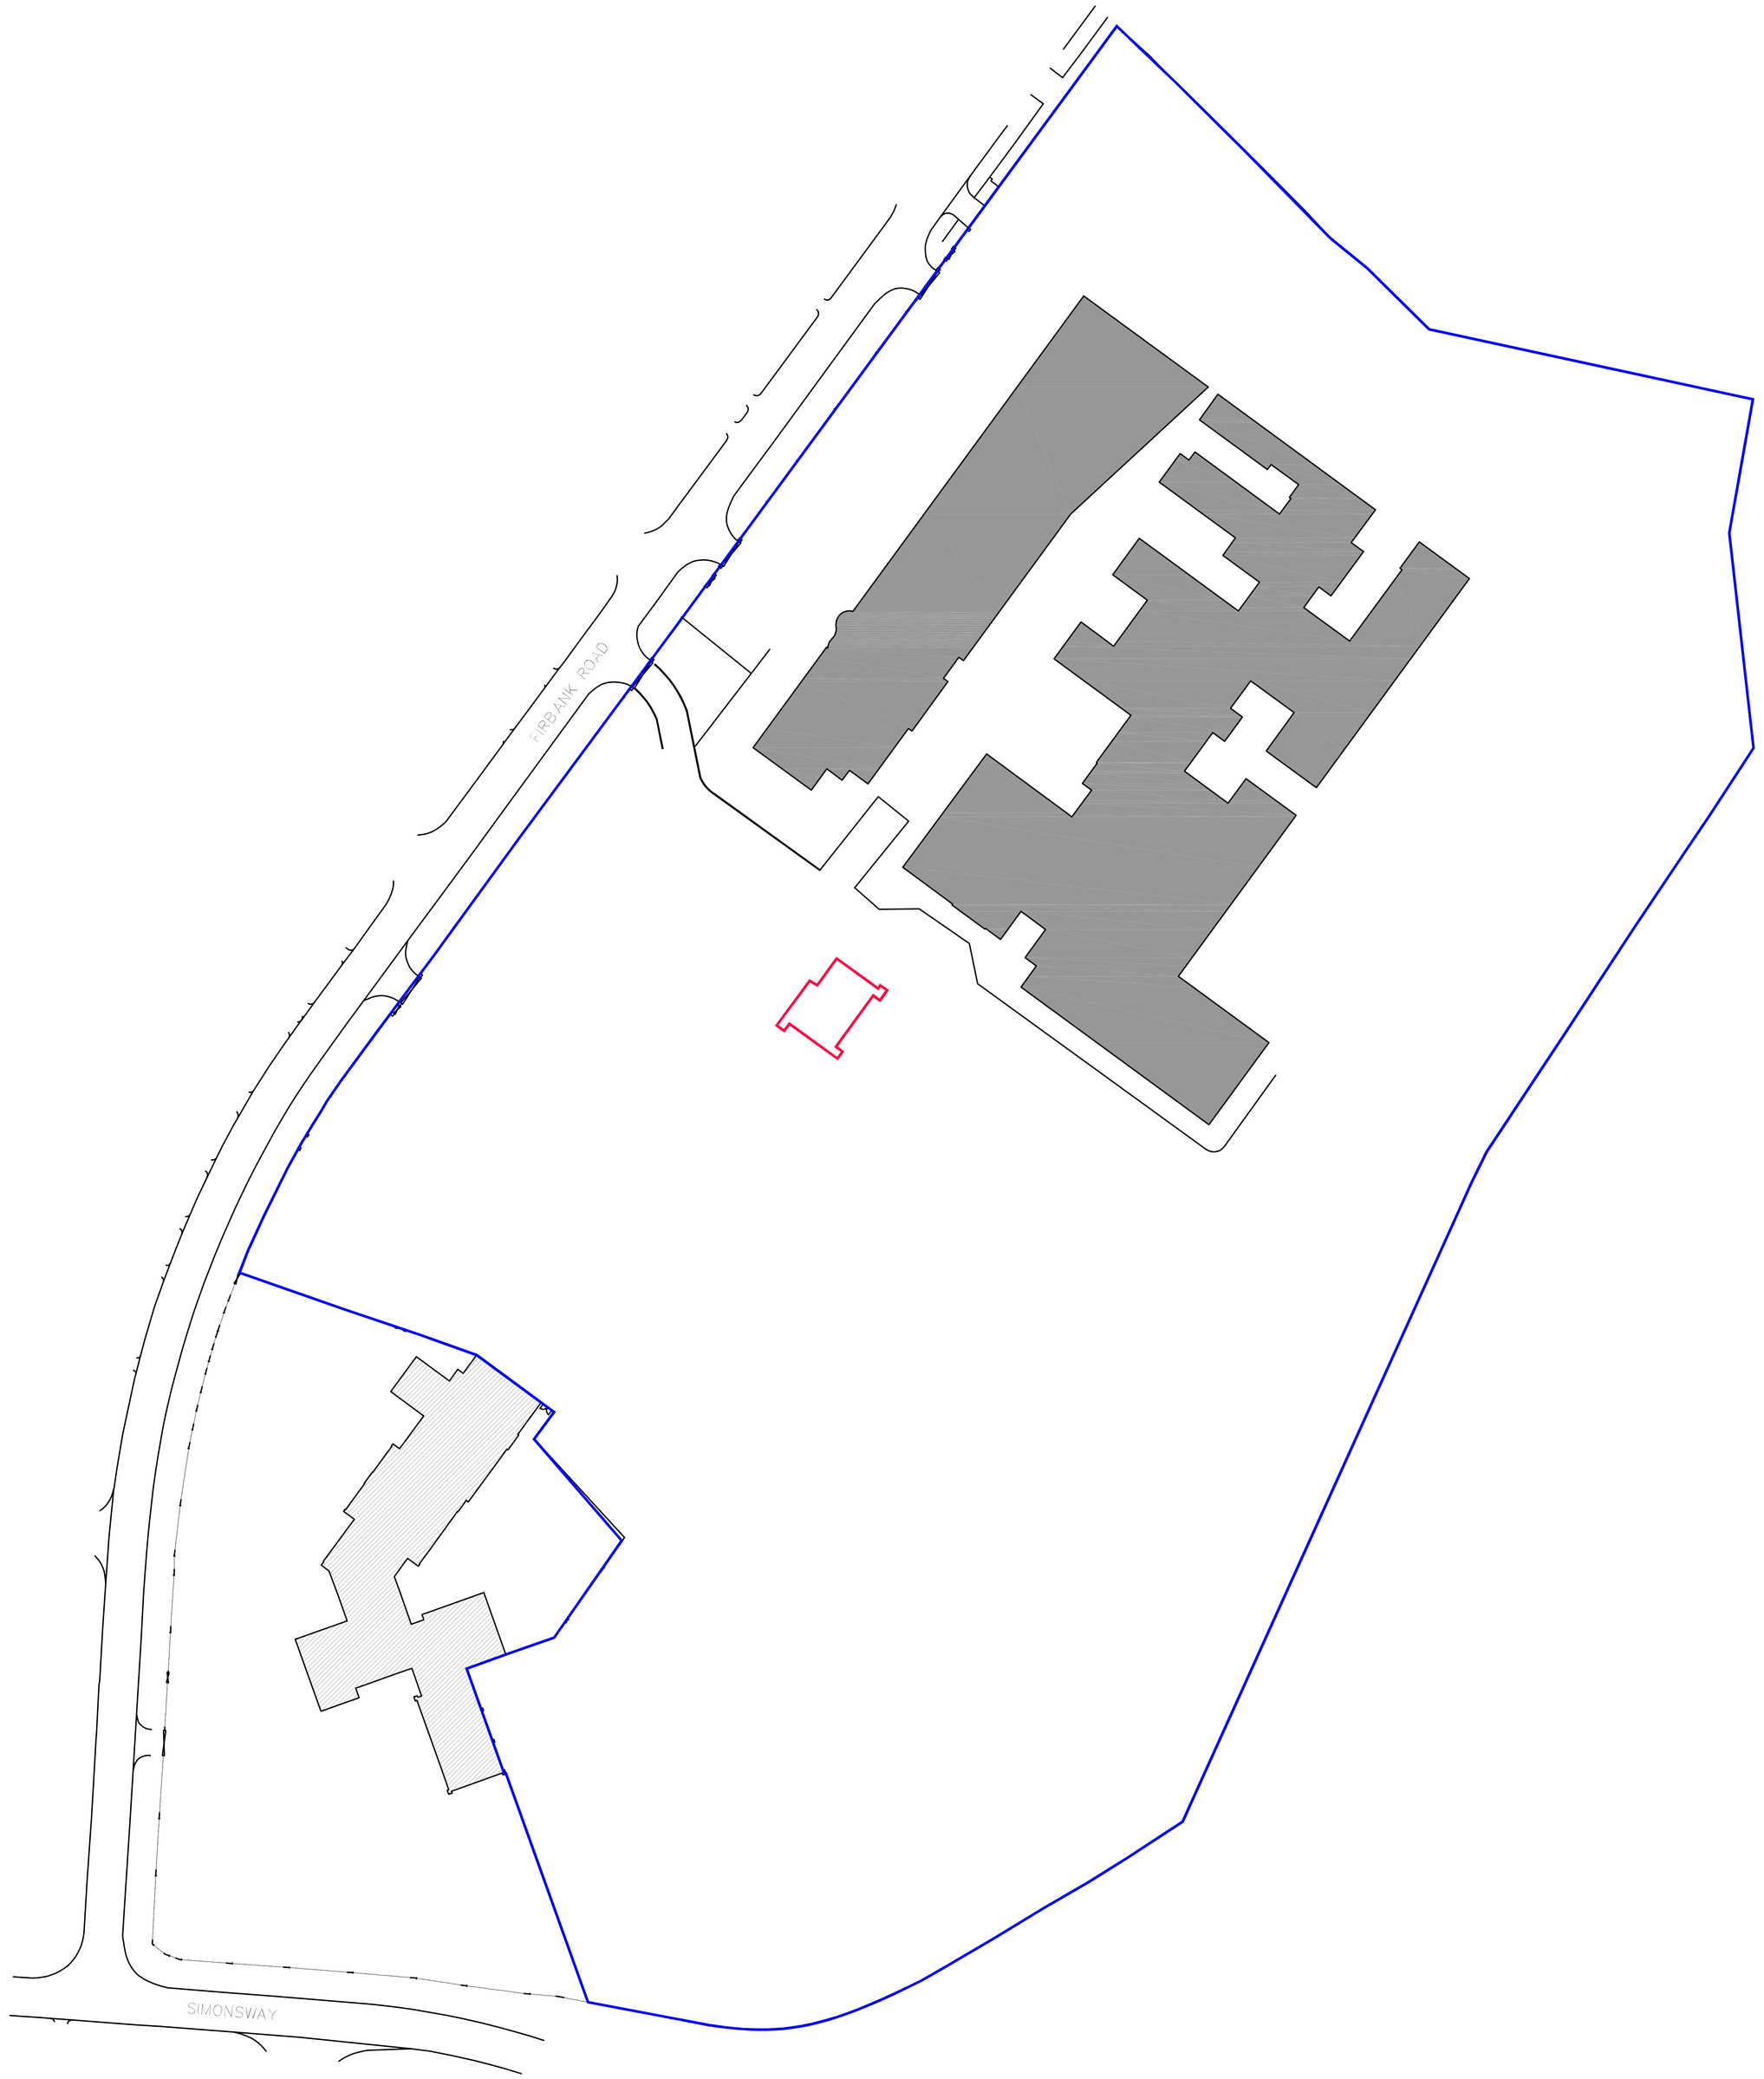


Block Plan

Scale 1:500 @ A0

N

0 5m 10m 20m

1:500

Notes

Diocese Reference
50-9A

Line indicates site boundary

Line indicates Works Area (approx 169.3m²)

Hatch Indicates school Buildings

Hatch Indicates other Buildings

Rev	Description	Date	Dr by	App by
-	-	-	-	-

original by	date created	Approved by
ASN	14.02.22	MS

AHR Building Consultancy Ltd
5th Floor
55 Princess Street
Manchester
M2 4EW
United Kingdom

T +44(0)161 8287000
E manchester@ahr.co.uk
www.ahr.co.uk

client
Shrewsbury Roman Catholic Diocesan Trustee Registered

project
St. Pauls Catholic High School, Wythenshaw Modular Classrooms

drawing
Block Plan Showing Area of Works

project number	scale	
2020.00012.038	1:500	@A0
drawing number	rev	issue status
St.P_98.002		Planning

This drawing is to be read in conjunction with all related drawings. All dimensions must be checked and verified on site before commencing any work or producing shop drawings. The originator should be notified immediately of any discrepancy. This drawing is copyright and remains the property of AHR.