


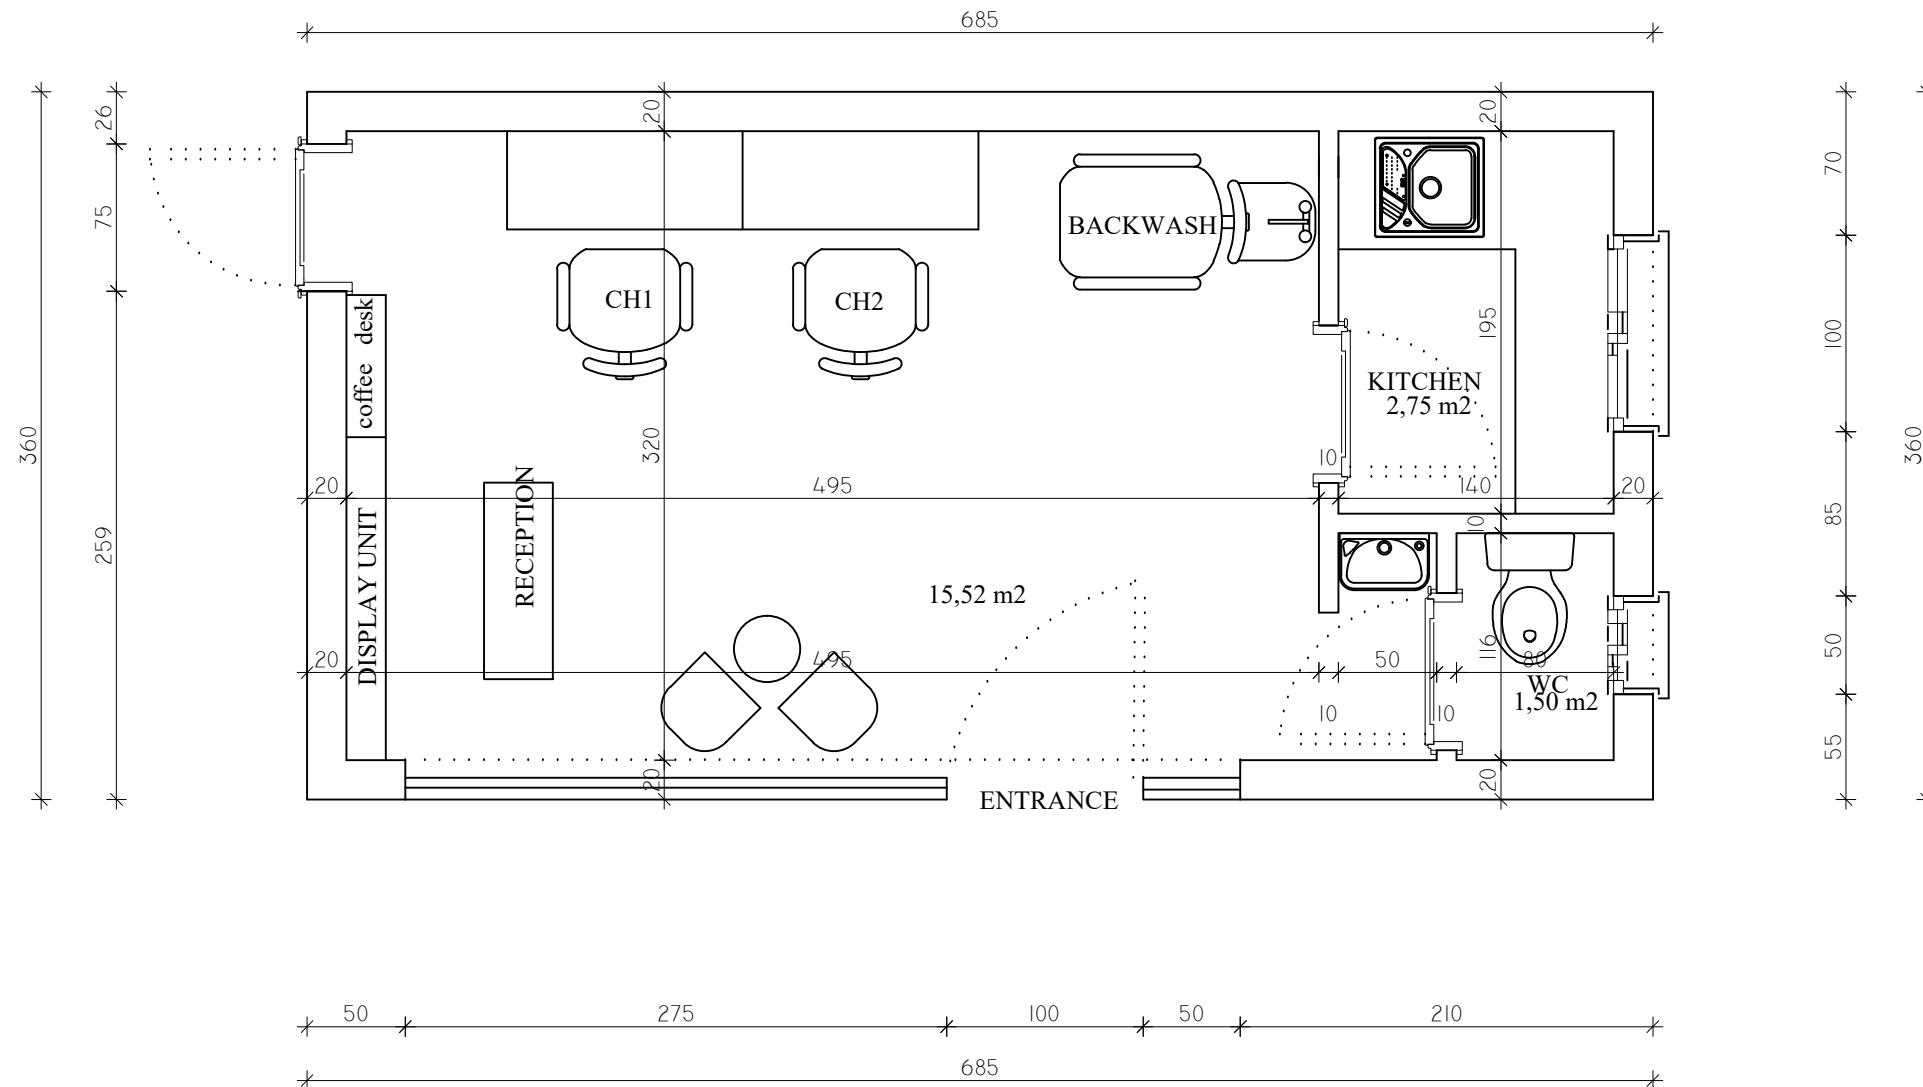

client: _____

project: _____

Existing Development
BARLOW MOOR ROAD

drawing no: _____

2021/06-043
drawing title: _____

PROPOSED PLAN

scale/date _____

1:50 28/06/2021

by: **MANSUROGLU LTD**
checked: E.M.