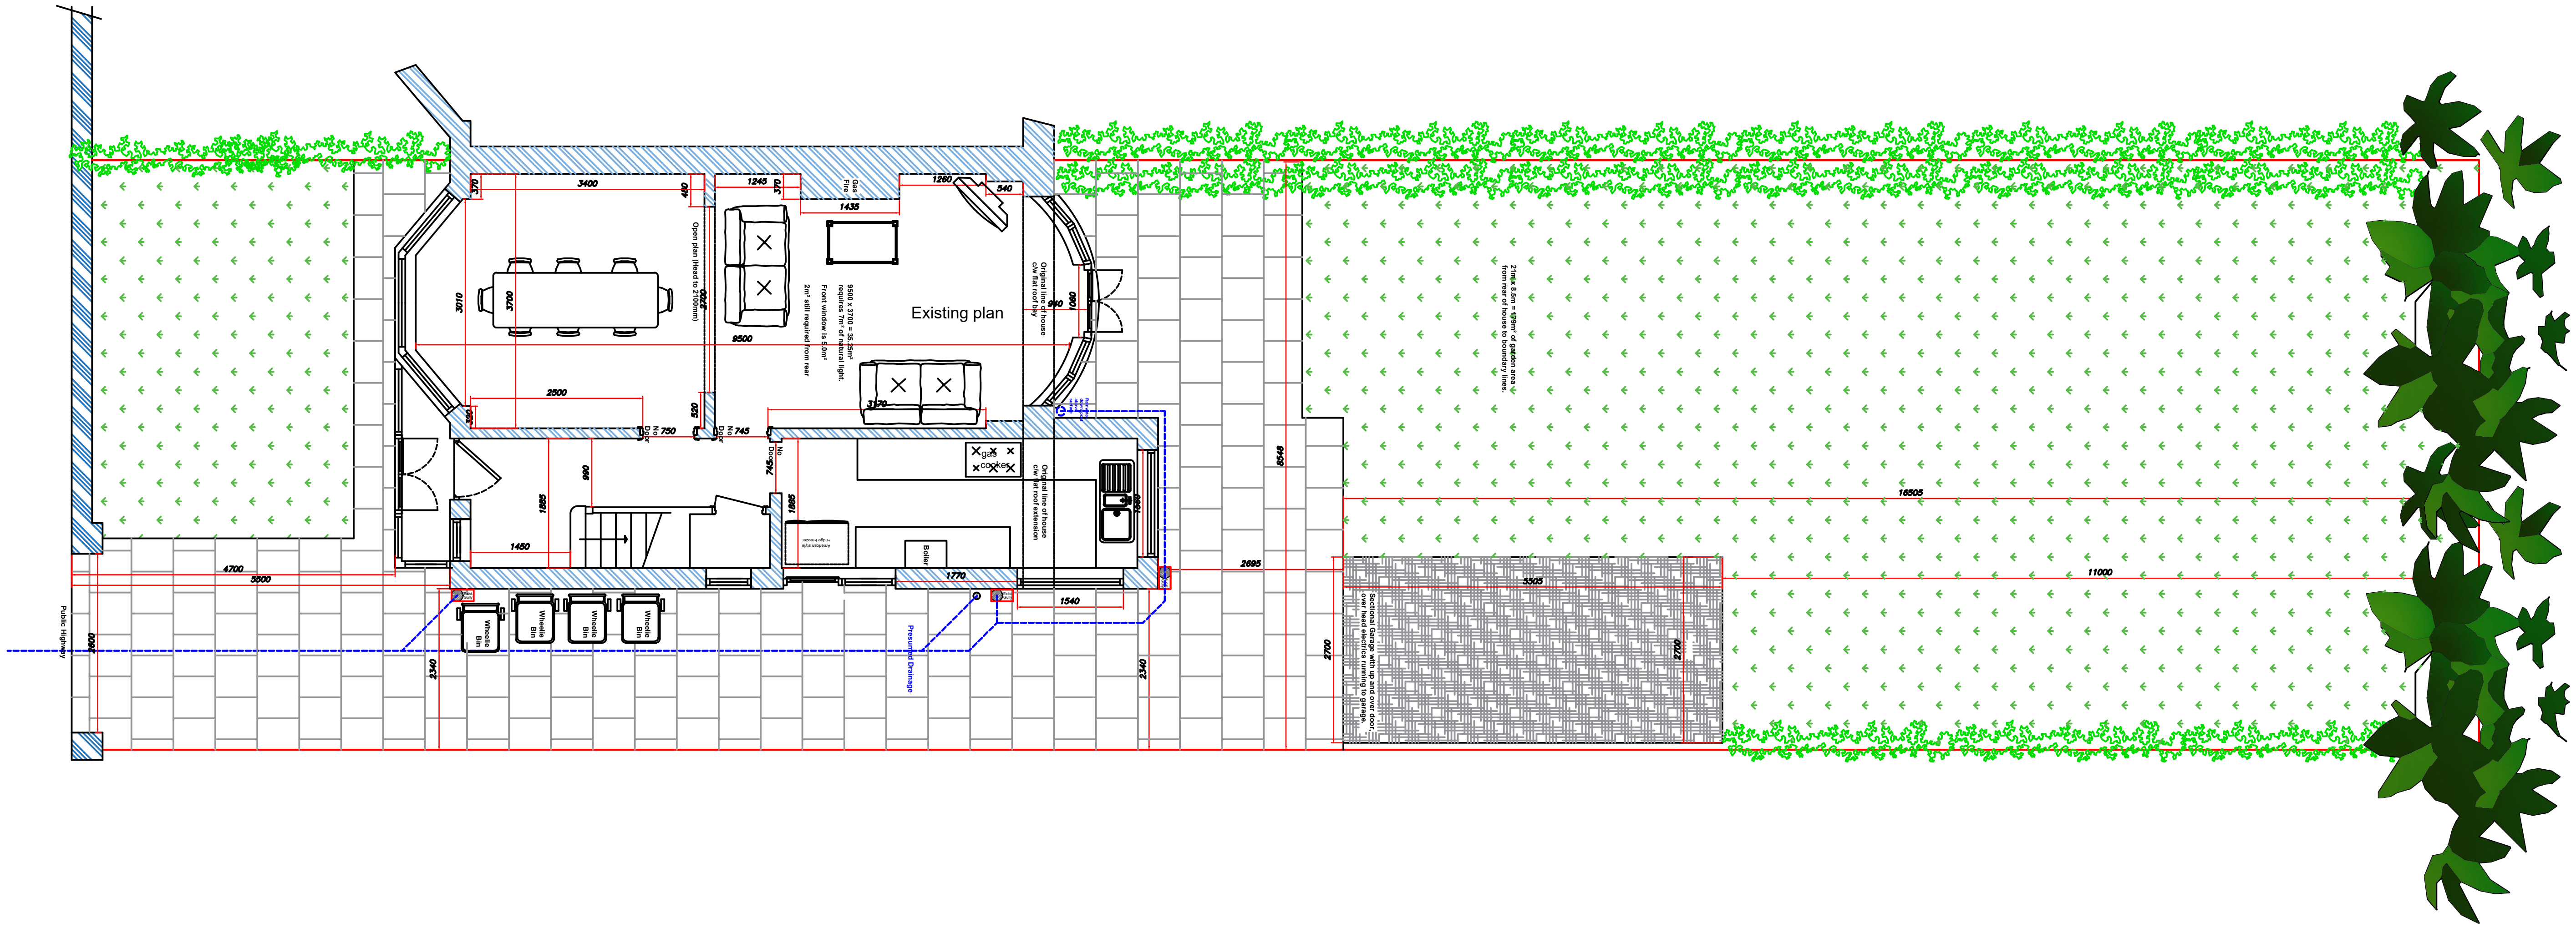

I agree to M.L.C.O.`s proposed plans

Signed ....

Date ....

Neil Brickles - Technical Officer. Manchester Local Care Organisation. Directorate for Children and Families. Unit 1, 29 Poland St. Ancoats. Manchester. M4 6AZ neil.brickles@manchester.gov.uk Tel No : 0161 277 1704 - 07903 244482	Date: 11/11/2020 Scale / Paper: 1 : 100 @ A3	Revisions / Options			Feasibility - GF Measure to Extension JSV - Kate Gibbons. Zain Butt 16 Kildare Road Manchester M21 0YR
		No.	Date.	Sig.	
		1	04/01/2021	NB	