


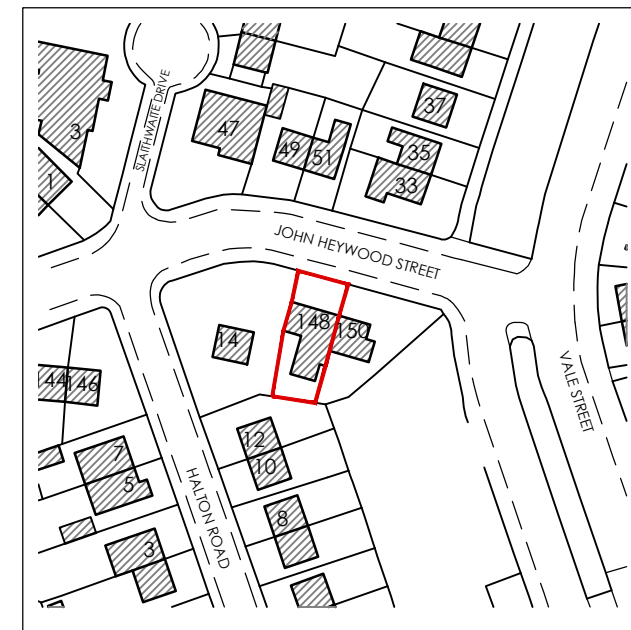

Site Location Plan  
Scale: 1:500



Site Location Plan  
Scale: 1:1250



Key

Site Boundary

| REV | Notes | Date | By |
|-----|-------|------|----|
|     |       |      |    |

CRISP

architecture

Email: [studio@crisparchitecture.co.uk](mailto:studio@crisparchitecture.co.uk)

Chartered Institute of  
Architectural Technologists  
Chartered Practice

|                                                         |  |
|---------------------------------------------------------|--|
| Project: 148 John Heywood Street<br>Manchester, M11 4HW |  |
| Drawing Title: Site Location Plan                       |  |

|                                         |                            |
|-----------------------------------------|----------------------------|
| Project No: 2104                        | File Identifier:2104_72_01 |
| Drawing No: 72_01                       | Revision: .....            |
| Drawn By: SMH                           | Checked By:SMH             |
| Scale:1:500 / 1:1250 @ A3               | Date: 18/10/2021           |
| Purpose of Issue: F E A S I B I L I T Y |                            |
| Drawing Status: P L A N N I N G         |                            |