



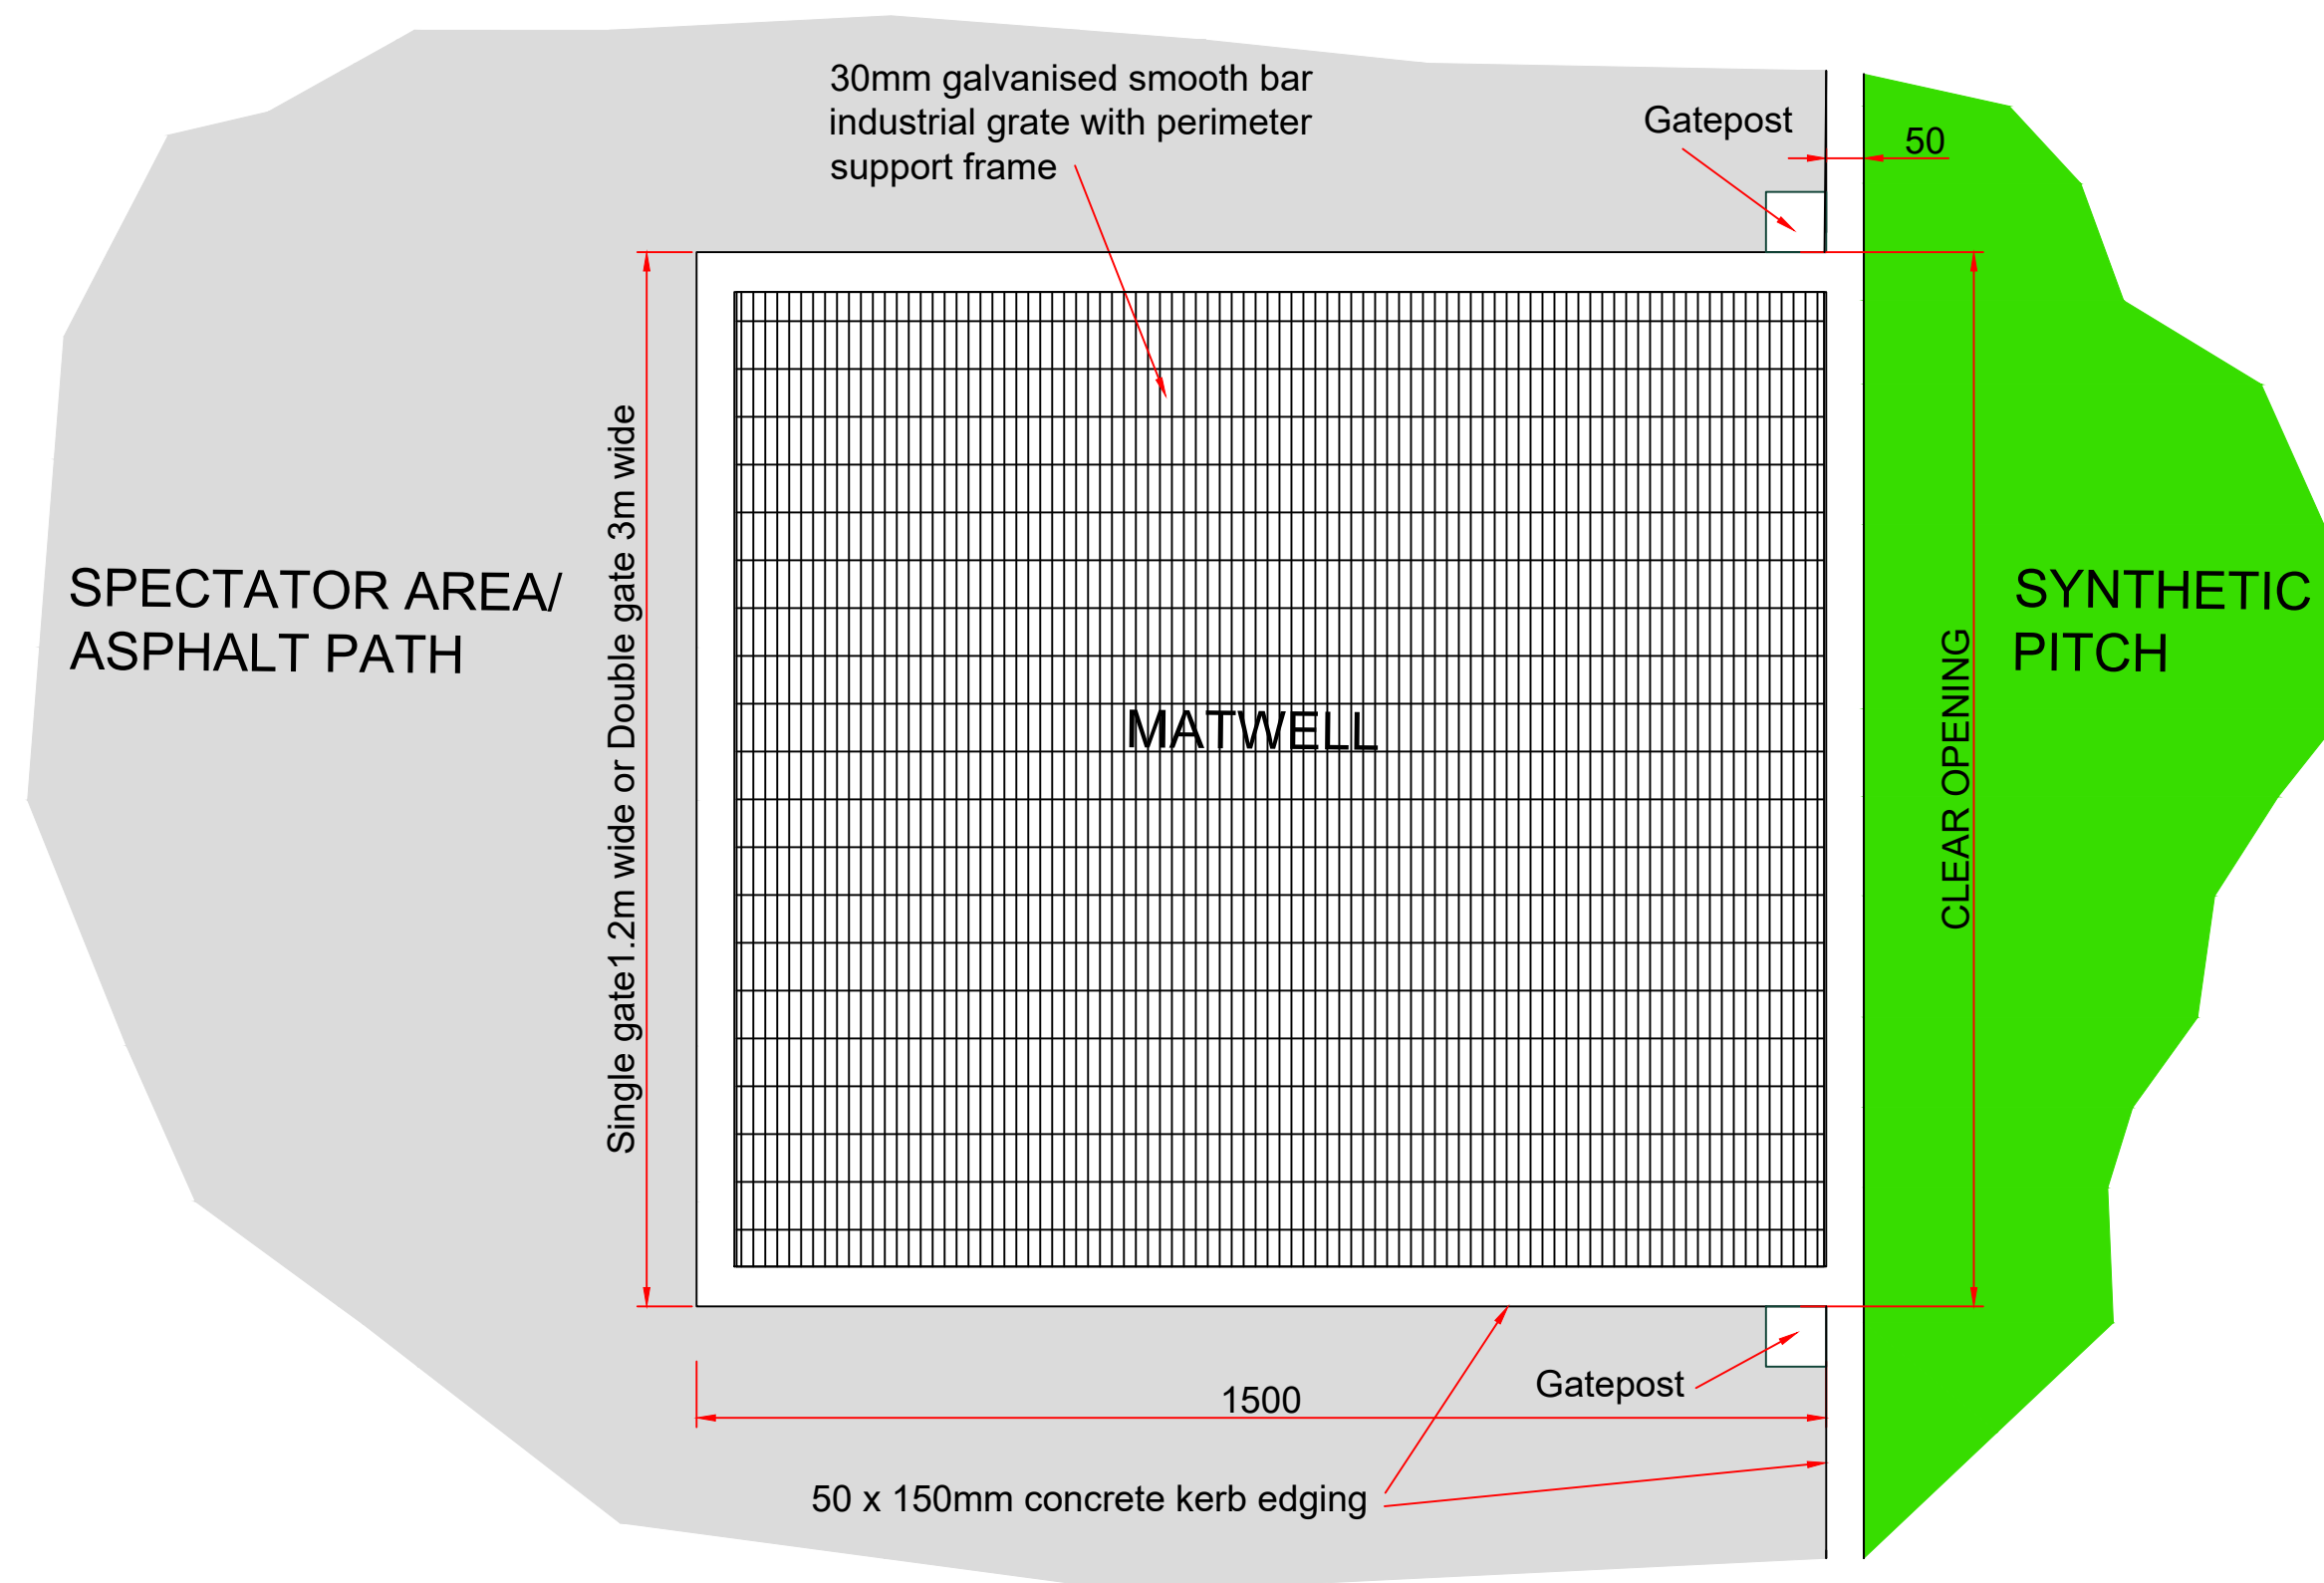

Client
DIDSBURY HIGH SCHOOL

Project
STANDARD DRAWING

Drawing
MATWELL GRATE DETAIL

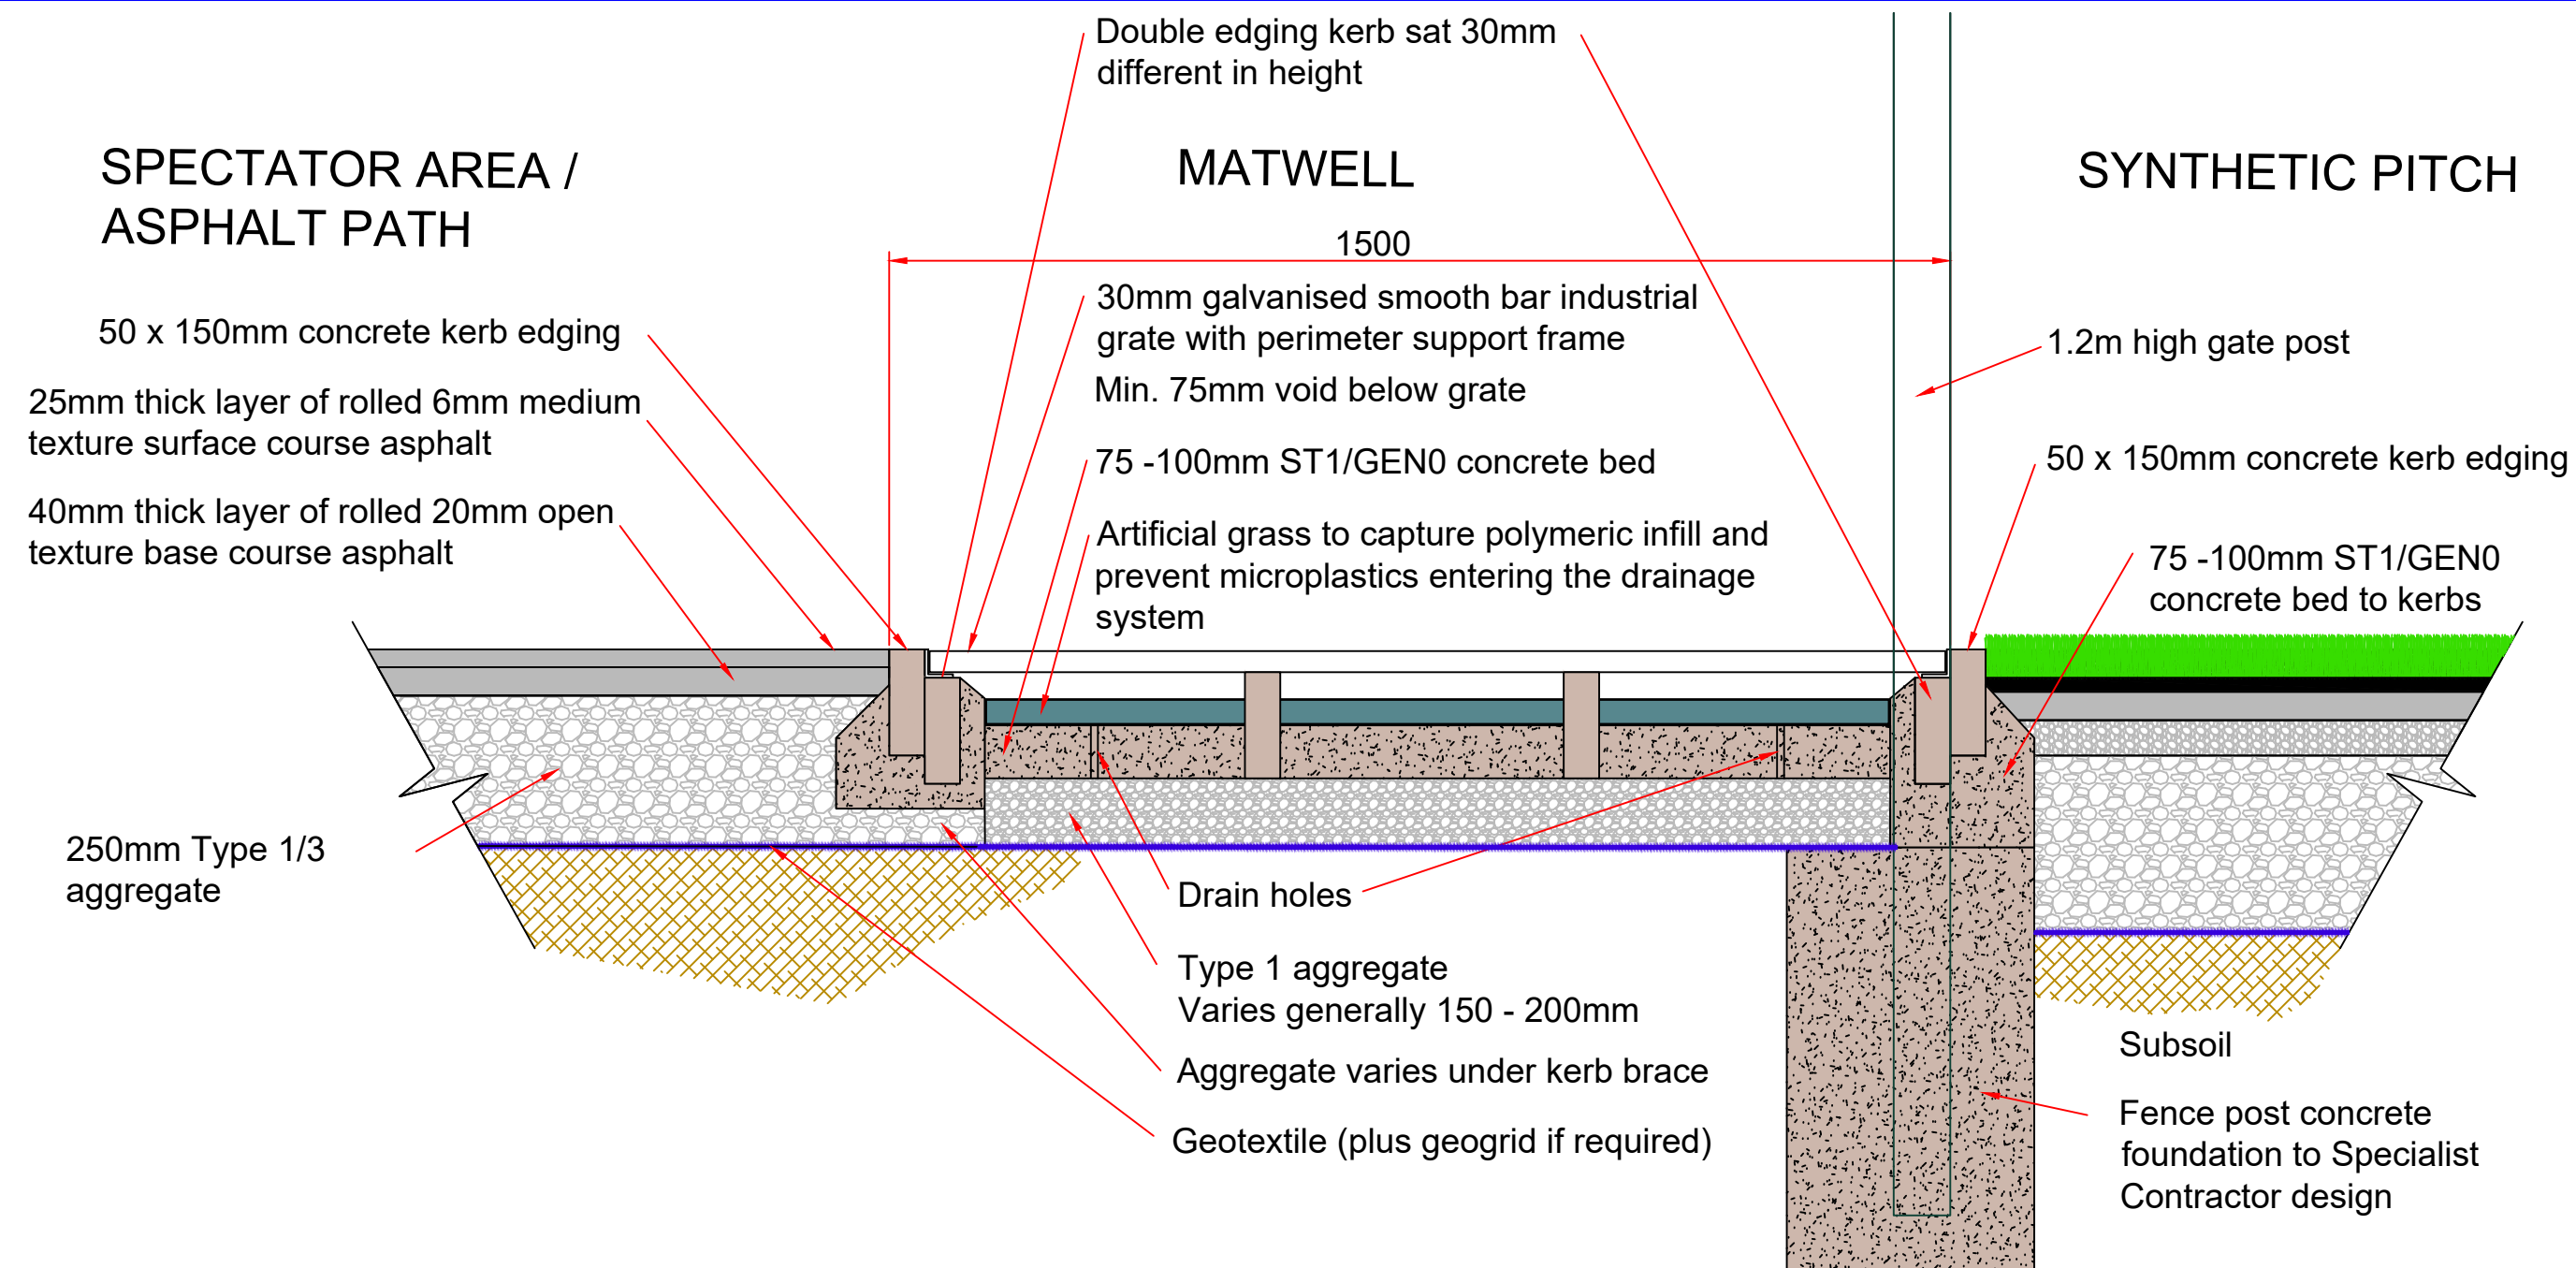

Drawn HJ	Date 18-11-21	Scales 1:10
Checked 01	Plot No	Prelim Check Final

Job No	Drawing No MCA-MUK2479-22	Rev
--------	------------------------------	-----