
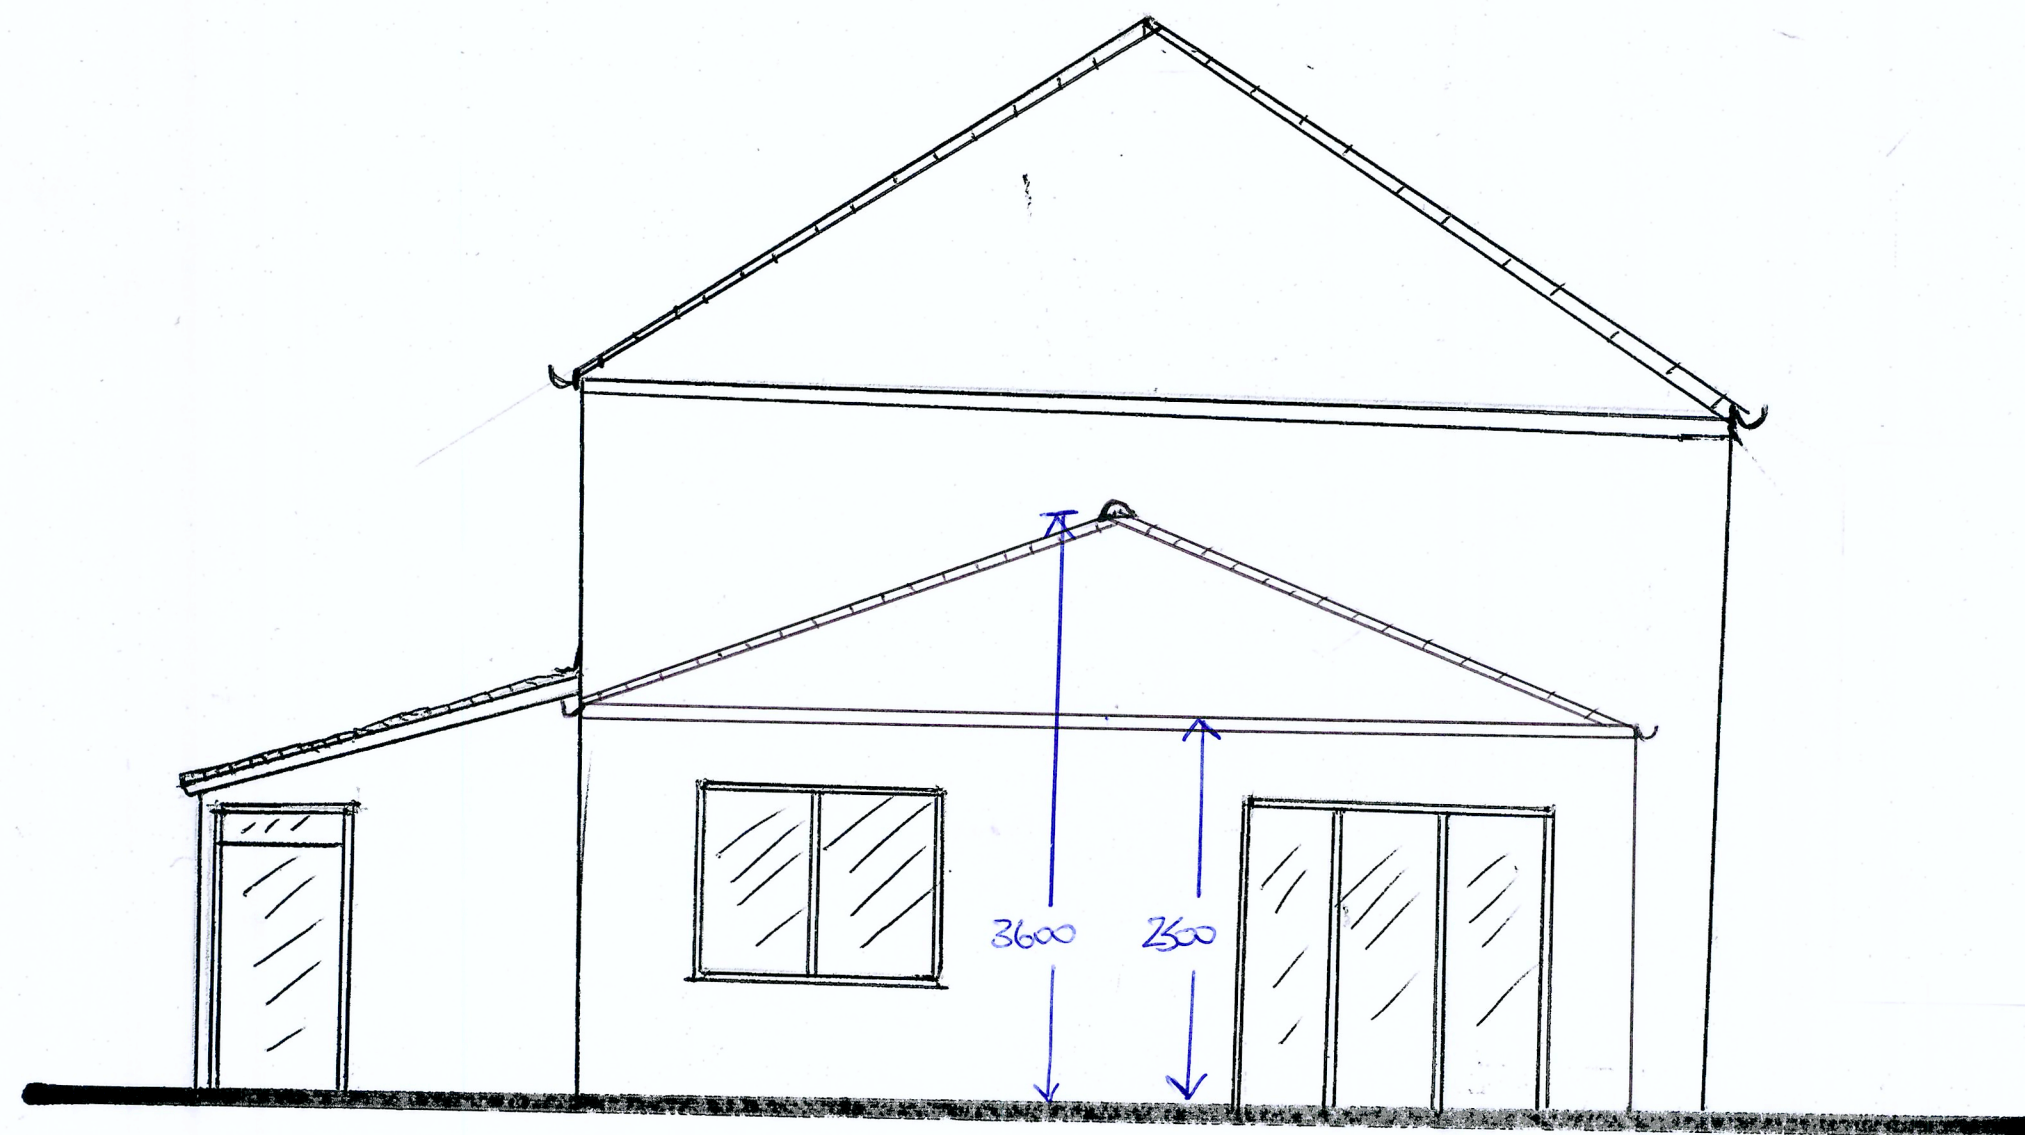


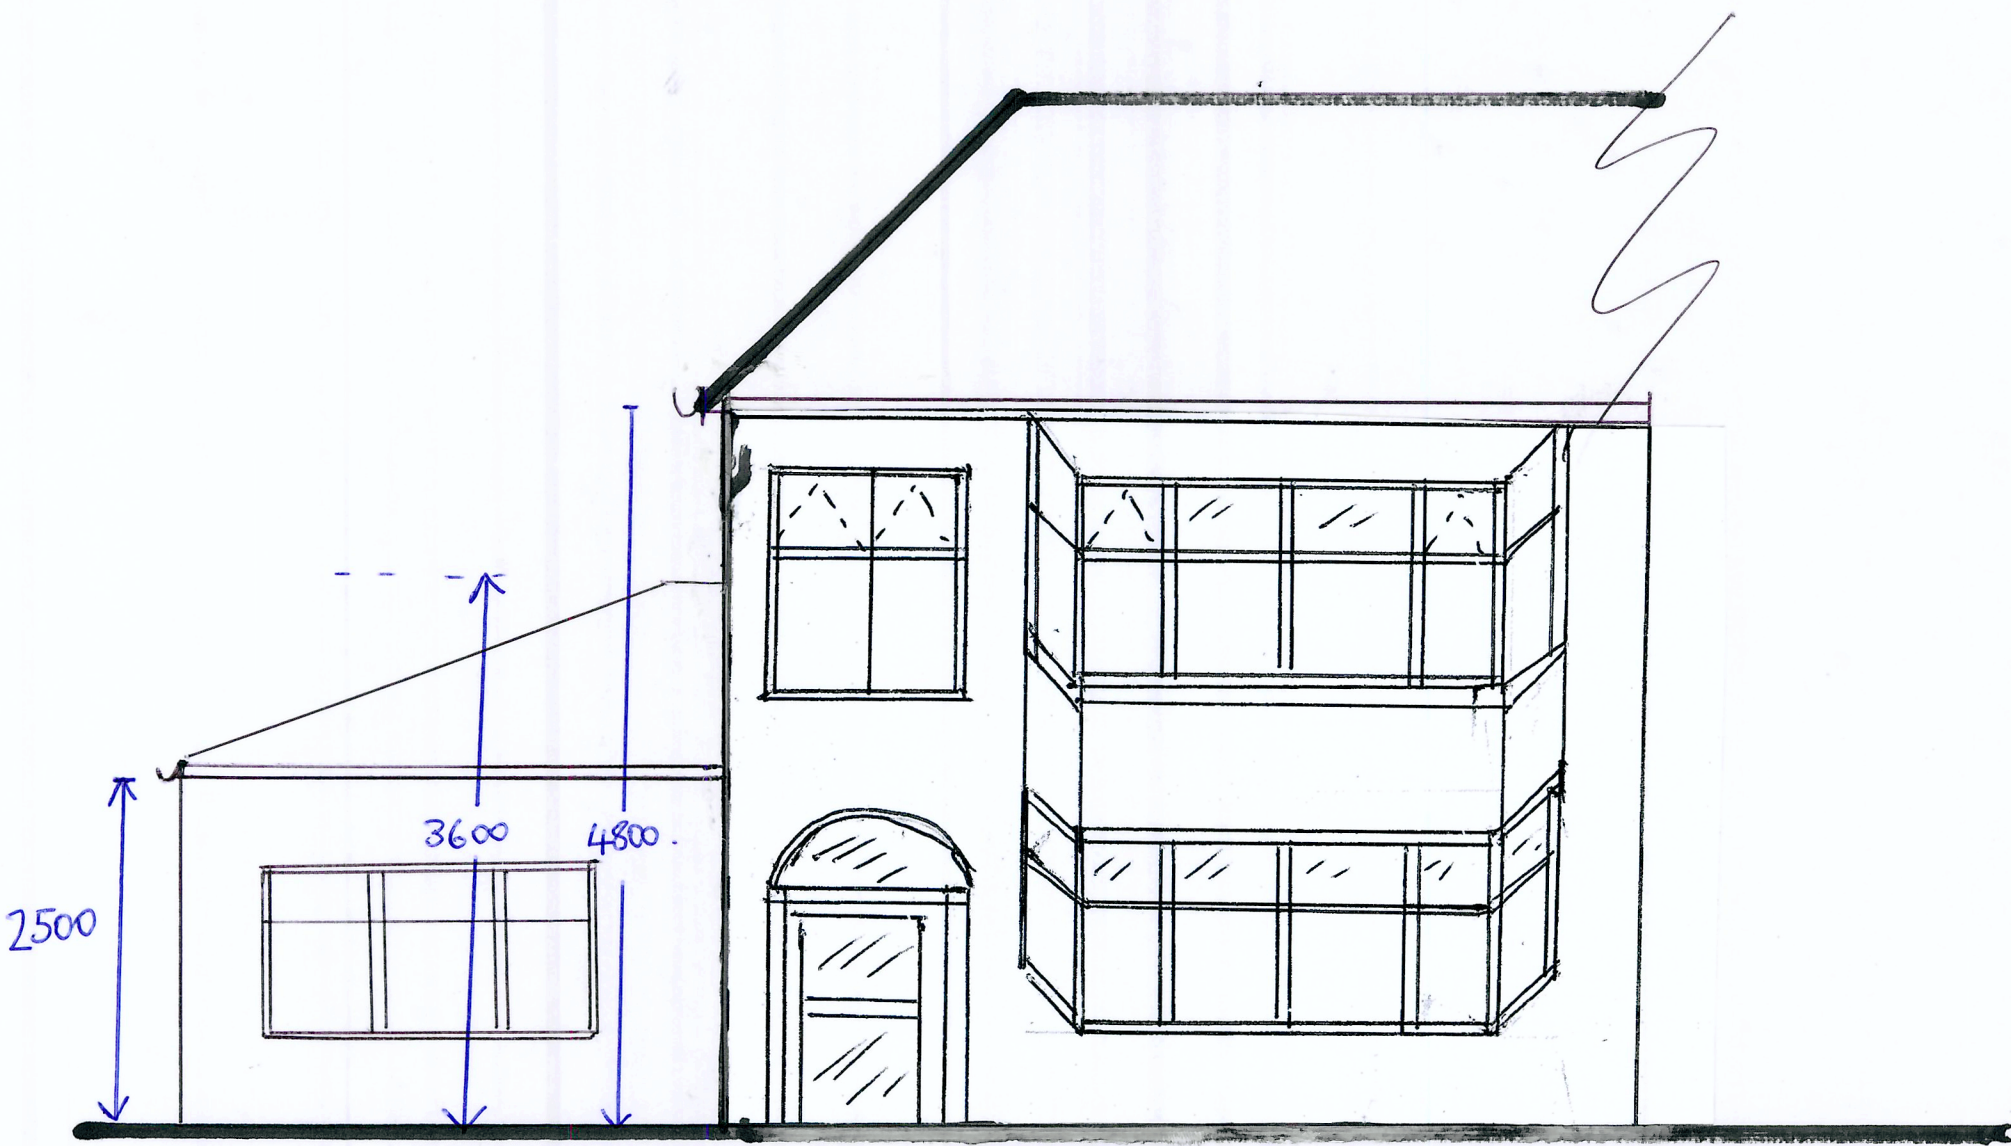

PROPOSED GABLE ELEVATION

PROPOSED ELEVATIONS:
Nº 5 CROFT HILL ROAD
SCALE 1:50.