


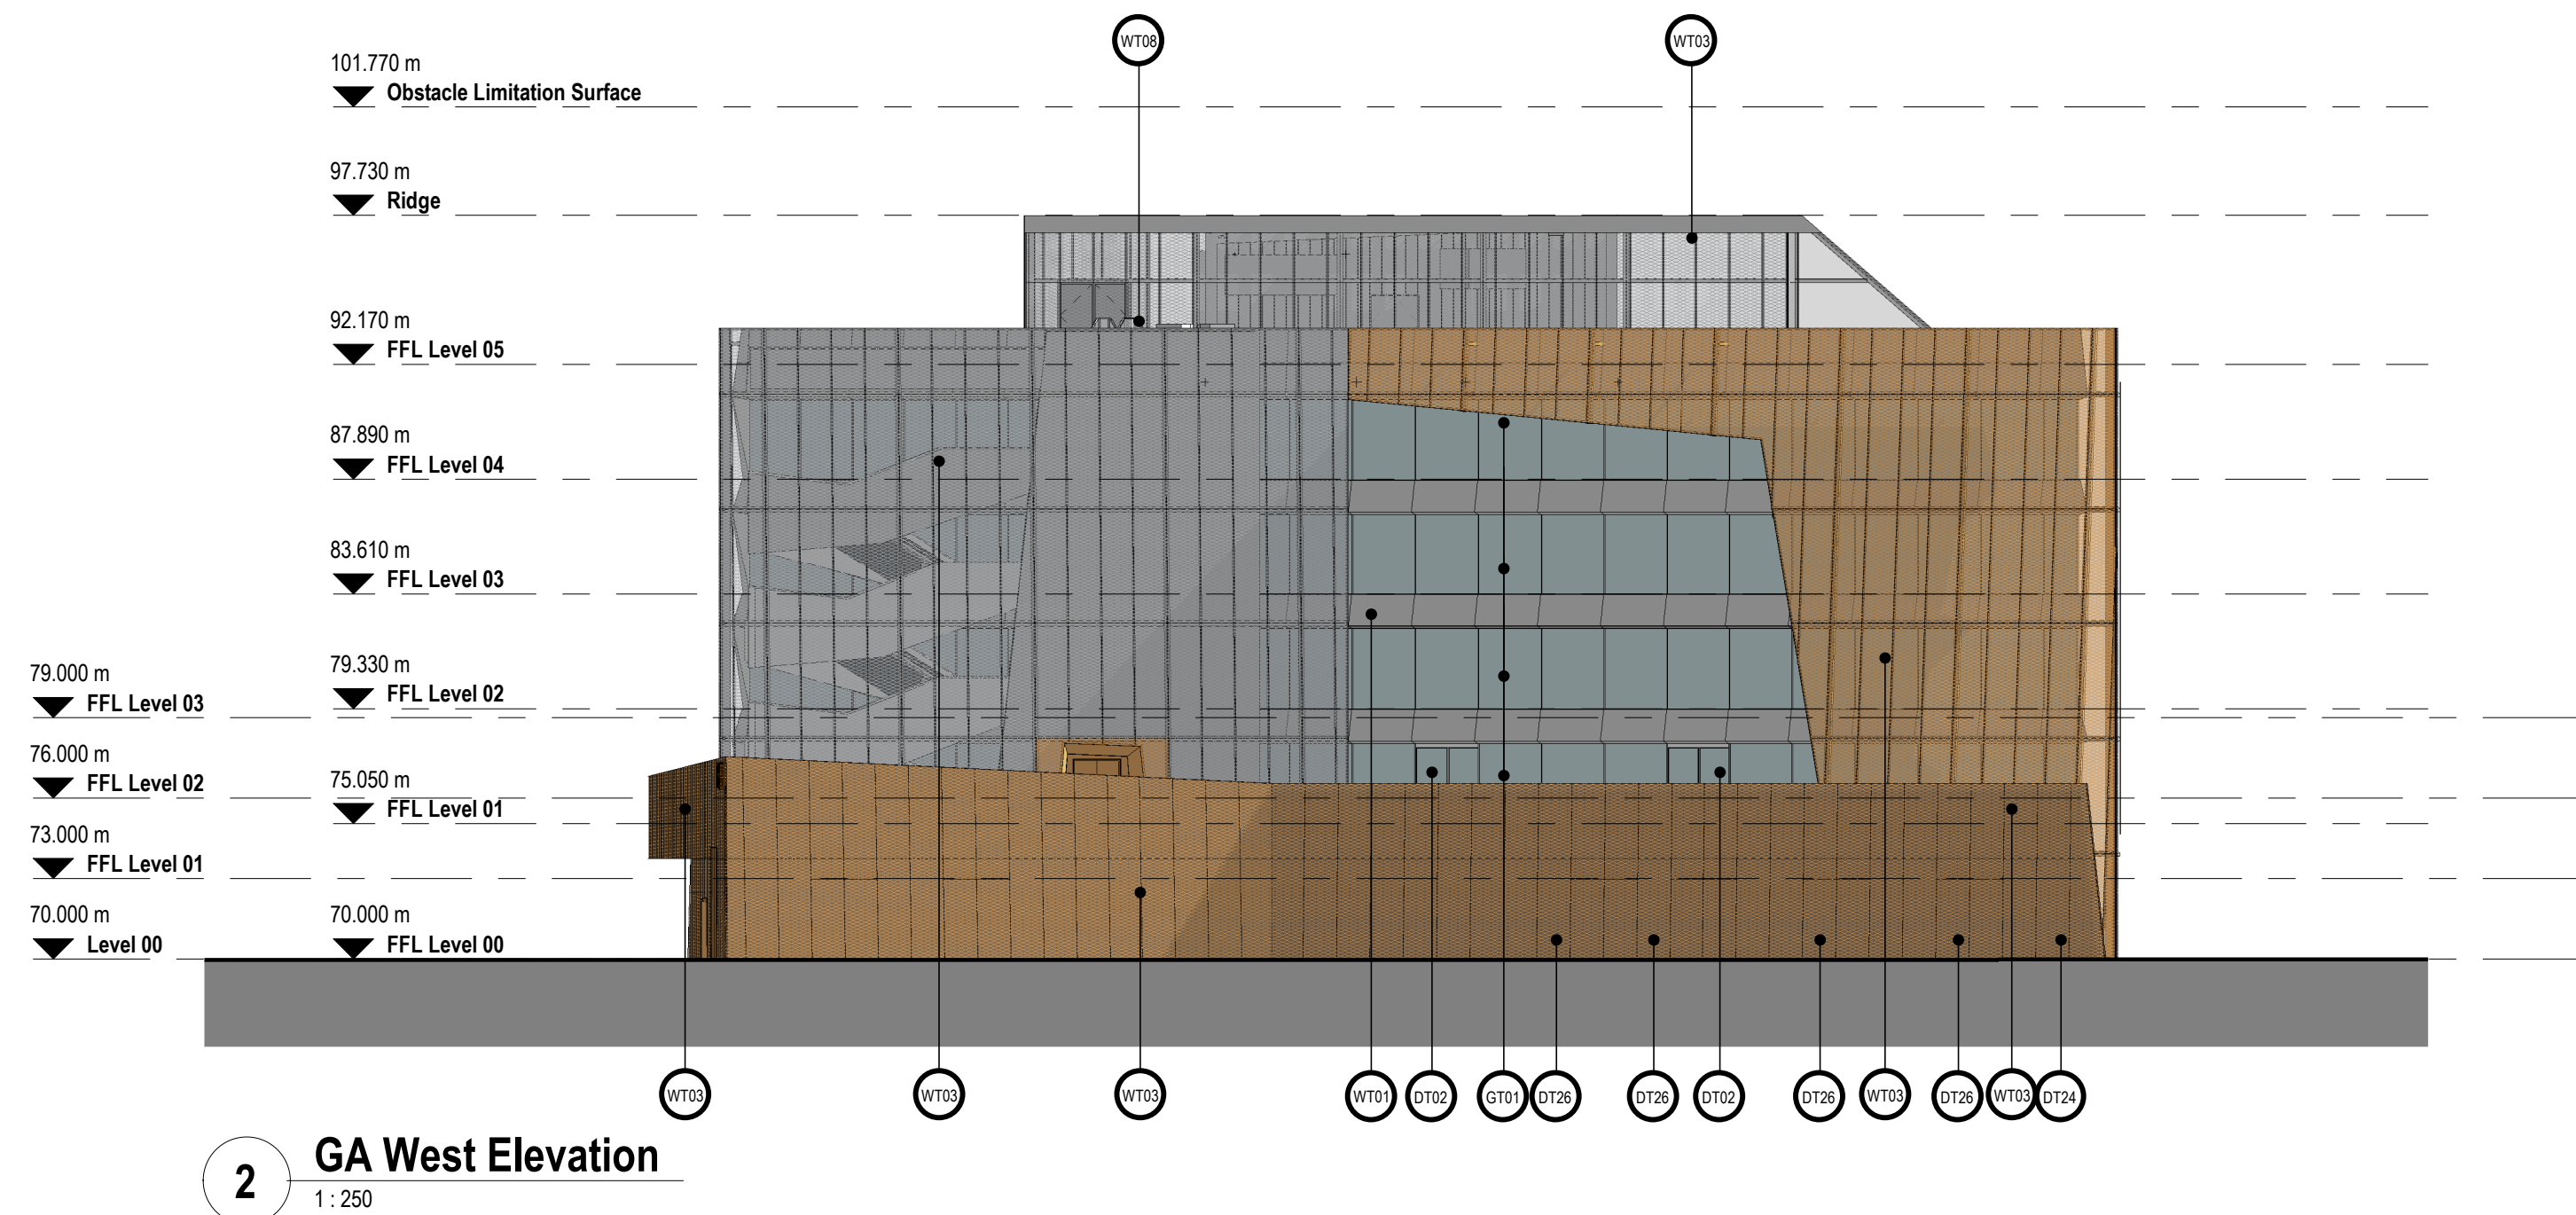

External Envelope Material Schedule			
External Wall System			
WT01	Anodised aluminium spandrel panel	WT02	Anodised aluminium parapet capping, RAL TBC
WT03	Anodised aluminium mesh	WT04	Support structure
WT05	Maintenance zone	WT06	Finish to Match Mesh
WT07	Aluminium standing seam walls	WT08	Anodised aluminium Panel (RAL TBC)
WT09	Branding	WT09	Anodised aluminium sheet cladding panel
WT10	PV Panels	WT10	Anodised mesh panel
WT11			
Roof System			
RT01	not used	RT02	Inverted hot melt roof
RT03	not used	RT04	Structural glass roof to floor voids below
RT05	Aluminium standing seam roof	RT01	Anodised aluminium parking canopy
Window/Glazing			
GT01	Silicone pointed glazed curtain walling		
Balcony walkway system			
DT01	Concrete finish to walkway		
Door system			
DT01	Revolving doors	DT02	Sliding glazed door in curtain wall
DT03	Double Glazed : Clear	DT04	Sliding glazed door in curtain wall
DT05	Top hinged powered door screen	DT06	Not used
DT07	Not used	DT08	Not used
DT09	Not used	DT09	Sliding glazed door in curtain walling
DT10	Large format hydraulic opening door	DT10	Hidden door in mesh facade

[illegible]

P02	FOR PLANNING	SMS	JB	10/12/21
P01	FIRST ISSUE	SMS	JB	13/01/21
REVISION	DESCRIPTION	DRAWN	CHECKED	DATE

13/01/21