


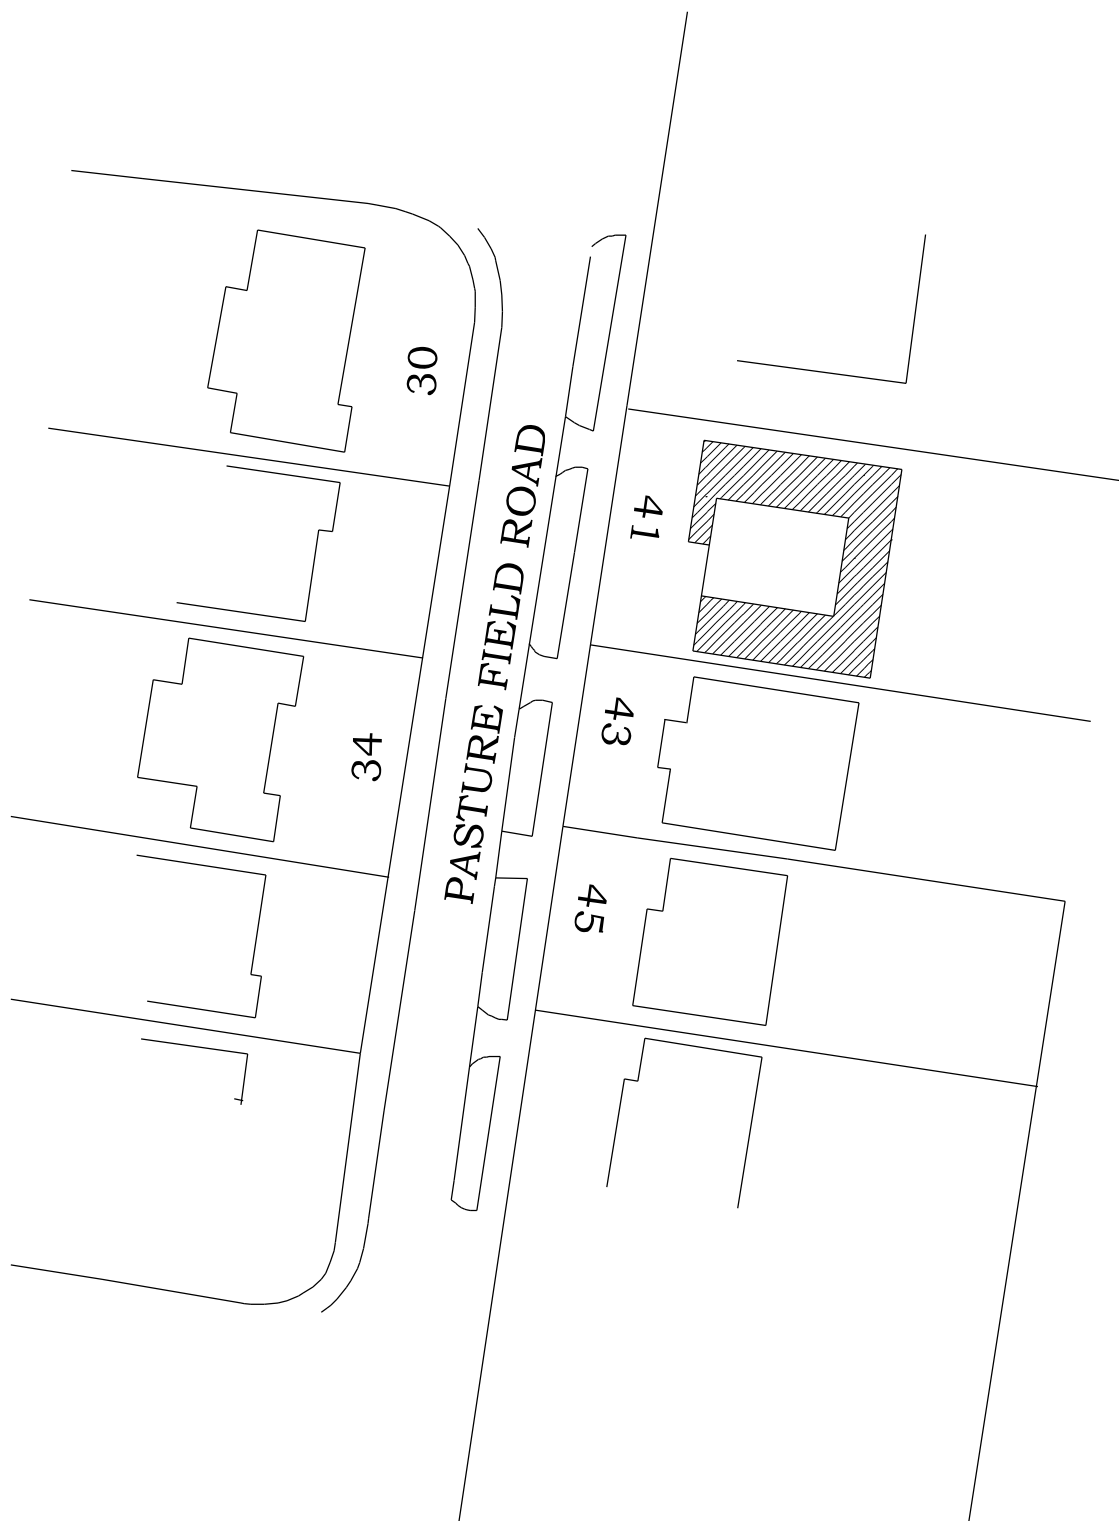

BLOCK PLAN FOR

41, PASTURE FIELD ROAD, PEEL HALL.

SCALE 1:500

