


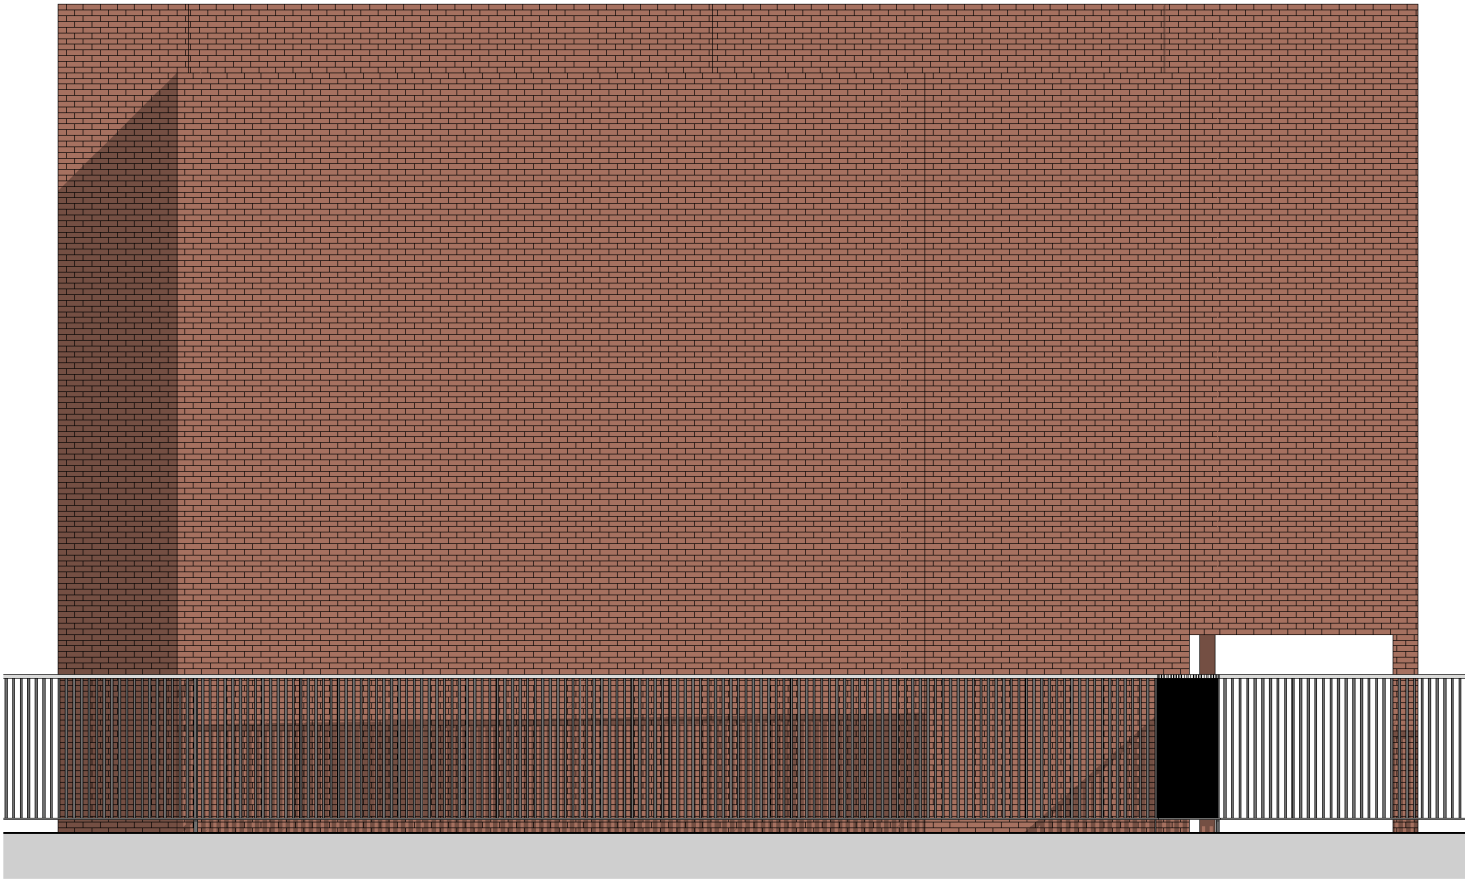

Side Elevation - East

1 : 100



Side Elevation - West

1 : 100


GENERAL NOTES:

All site dimensions shall be verified by the Contractor on site prior to commencing any works.

Do not scale from this drawing.

Design intent drawing only. Construction to comply with latest building regulation requirements.

This drawing is the property of "Studio Tashkeel Architecture Ltd." and copyright is reserved by them. The drawing is not to be copied or disclosed by or to any unauthorised persons without the prior written consent of Studio Tashkeel Architecture Ltd.

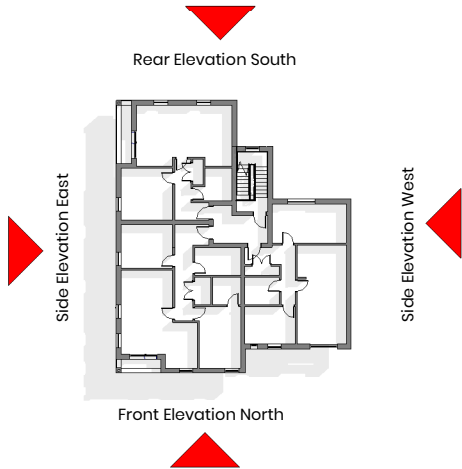

Key Plan

1 : 500

Rev	Description	Date	Dr by	App by
original by	date created	approved by		
Author	02/03/20	Approver		



STUDIO TASHKEEL
ARCHITECTURE

STUDIO TASHKEEL ARCHITECTURE LTD.
89 Princess Street, Manchester M1 4HT, UK
+44(0)161 694 6375
info@studiotashkeel.com | www.studiotashkeel.com

client name		
Noble Properties Ltd		
project		
Park Grove		
drawing		
GA Proposed Side Elevations		
computer file		plot date
\\STASERVER\Projects\1908101 - Park Grove\11.00 - BIM\11.00 WIP Data\GRV_STA_XX_M3_AR_CENTRAL.rvt		
project number		scale
1908101		As indicated @A3
drawing number	rev	issue status
GRV_STA_PL_005		PLANNING

This drawing is to be read in conjunction with all related drawings. All dimensions must be checked and verified on site before commencing any work or producing shop drawings. The originator should be notified immediately of any discrepancy. This drawing is copyright and remains the property of Studio Tashkeel Architecture Ltd.