


Site Plan
54 Princess Street, Manchester, M1 6HS

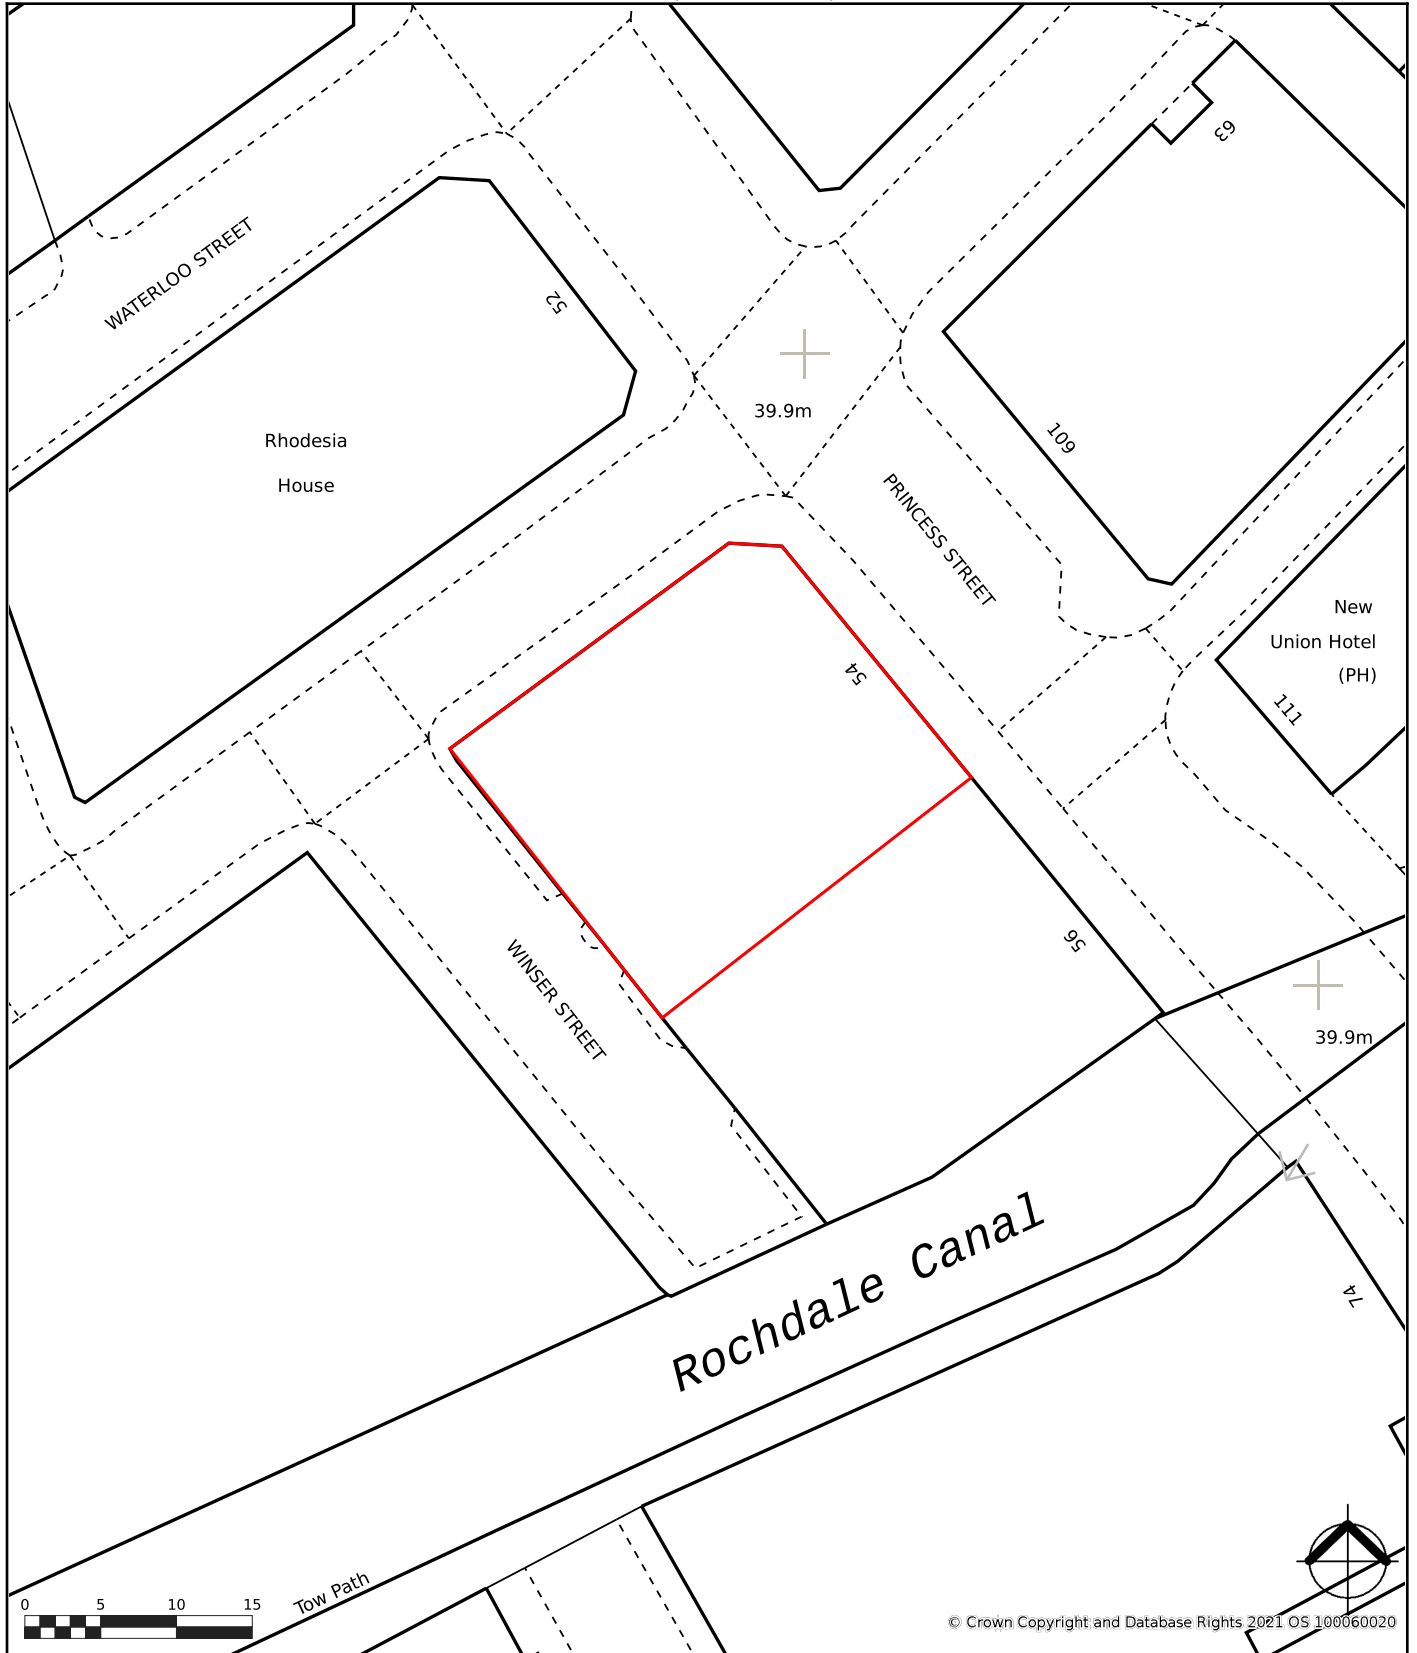

created on **edozo**

Plotted Scale - 1:500

This plan is published for the convenience of identification only and although believed to be correct is not guaranteed and it does not form any part of any contract.

