
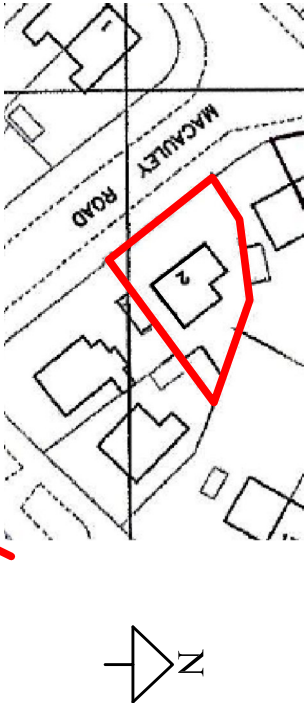
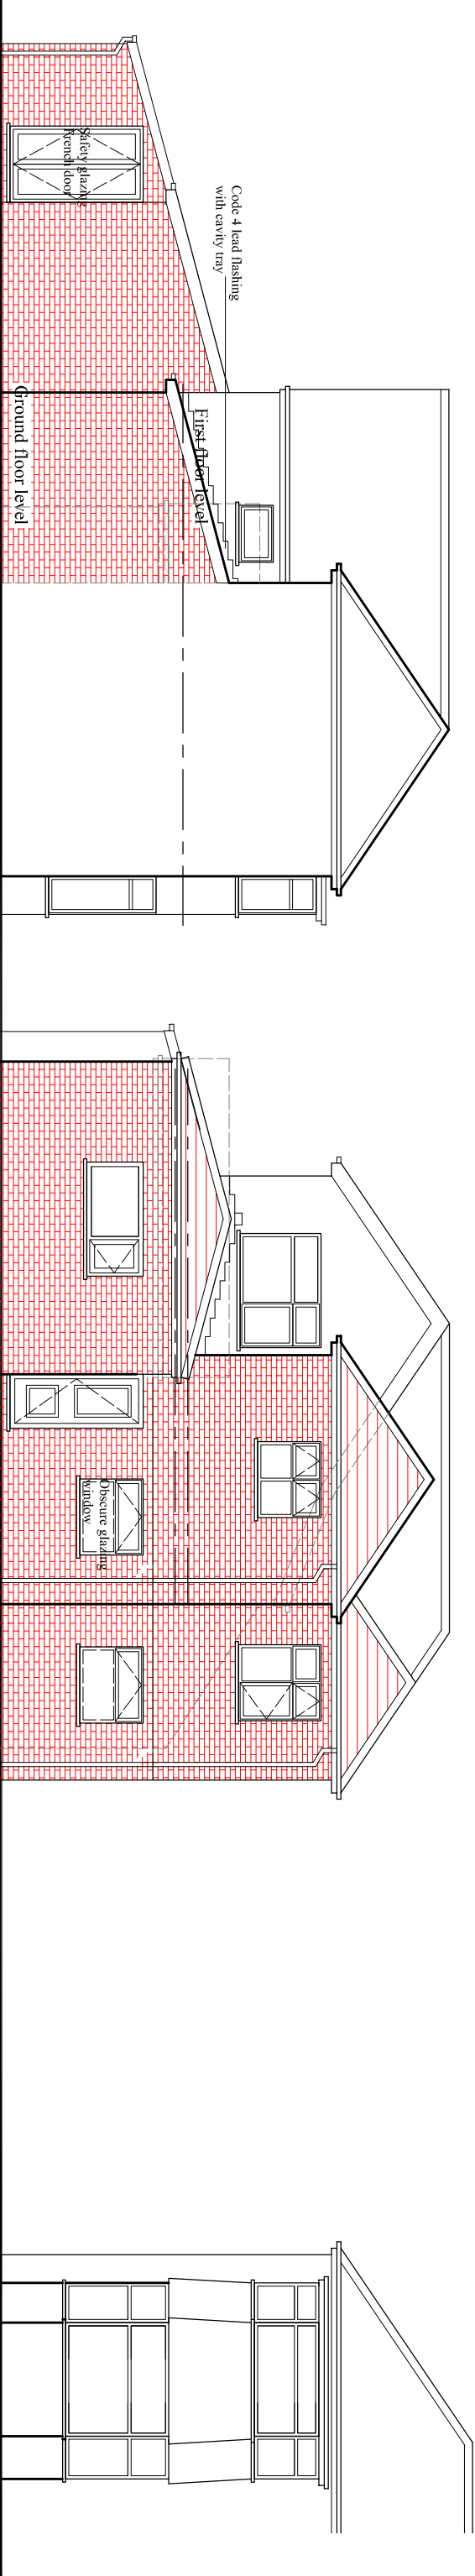


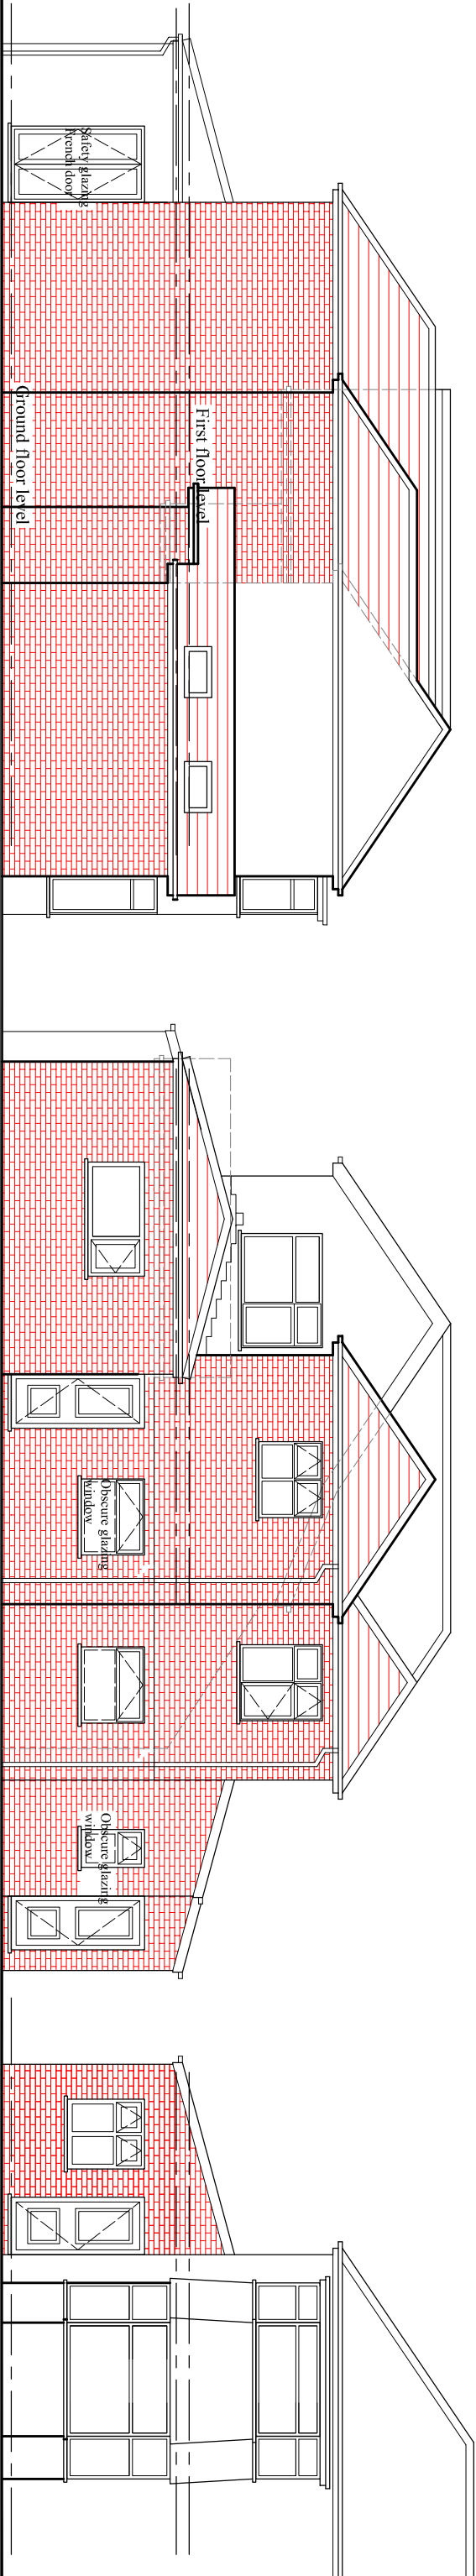

LOCATION PLAN 1:1000

PROJECT
2, Macauley Road,
Chorlton

CLIENT
Mr. Talat Mehmood

DRAWING TITLE
Proposed Elevation

JOB No DRAWING No
NA-P02

SCALE DATE REVISION
1:100@A3 Jun 2021

t: 0782 895 3405

e: niamat@hotmail.co.uk