



SUBJECT TO BE CONFIRMED BY BUILDING CONTROL

1:1250 Location Plan

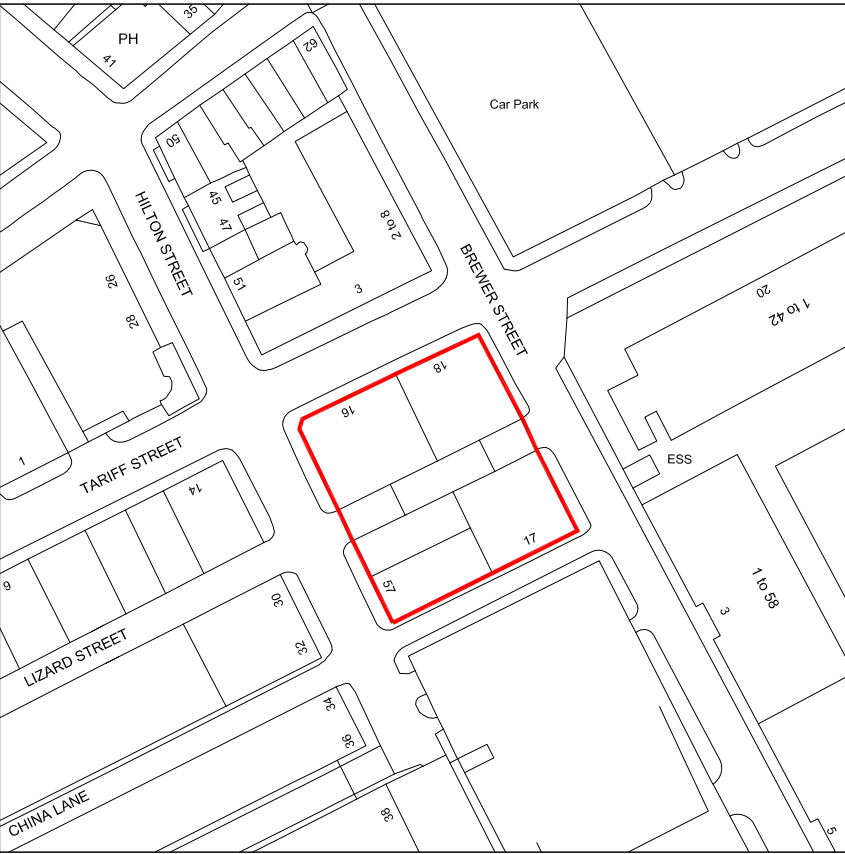

Produced on 22 October 2021 from the Ordnance Survey National Geographic Database and incorporating surveyed resolution available at this date.
This map shows the area bounded by 53.4656, 10.5247, 53.4670, 10.5247, 53.4670, 10.5255, 53.4670, 10.5255, 53.4670, 10.5247.
Reproduction in whole or parts is prohibited without the prior permission of Ordnance Survey.
Crown copyright 2021. Issued for public use under the Ordnance Survey Act 2003.
Data source supplied 22 October 2021. Unique plan reference: 12/70844/956133

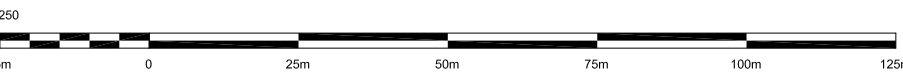

01

LOCATION PLAN

Scale 1:1250

-	25/10/2021	first issue
rev	date	comment

client: **ALL ABOUT FOOD**

project name: **FOURWAYS HOUSE**

drawing title: **EXISTING LOCATION PLAN**

project number: **W1743**

scale: **1:1250** format: **A1** revision: -
date first drawn: **25/10/2021** drawn: **NP** checked: **NP**
drawing number: **100** drawing status: **Stage 5 - Construction**

Workspace Design & Build Ltd

t 0161 710 3700
web www.workspacedesign.co.uk

Manchester:
Northspring, Suite 1C, 70 Spring Gardens, Manchester, M2 2BQ

Midlands:
Cornwall Buildings, 45-51 Newhall Street, Birmingham, B3 3QR