



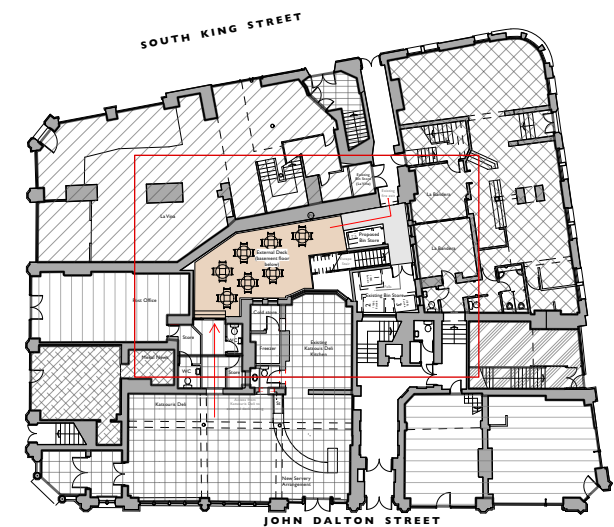


- La Vina La Bandera Suburbia Entrance Thornley Groves
Katsouris Deli Mekal News Rupert Hayes Hairdressing Arcane Entrance

Key Plan Scale 1:500

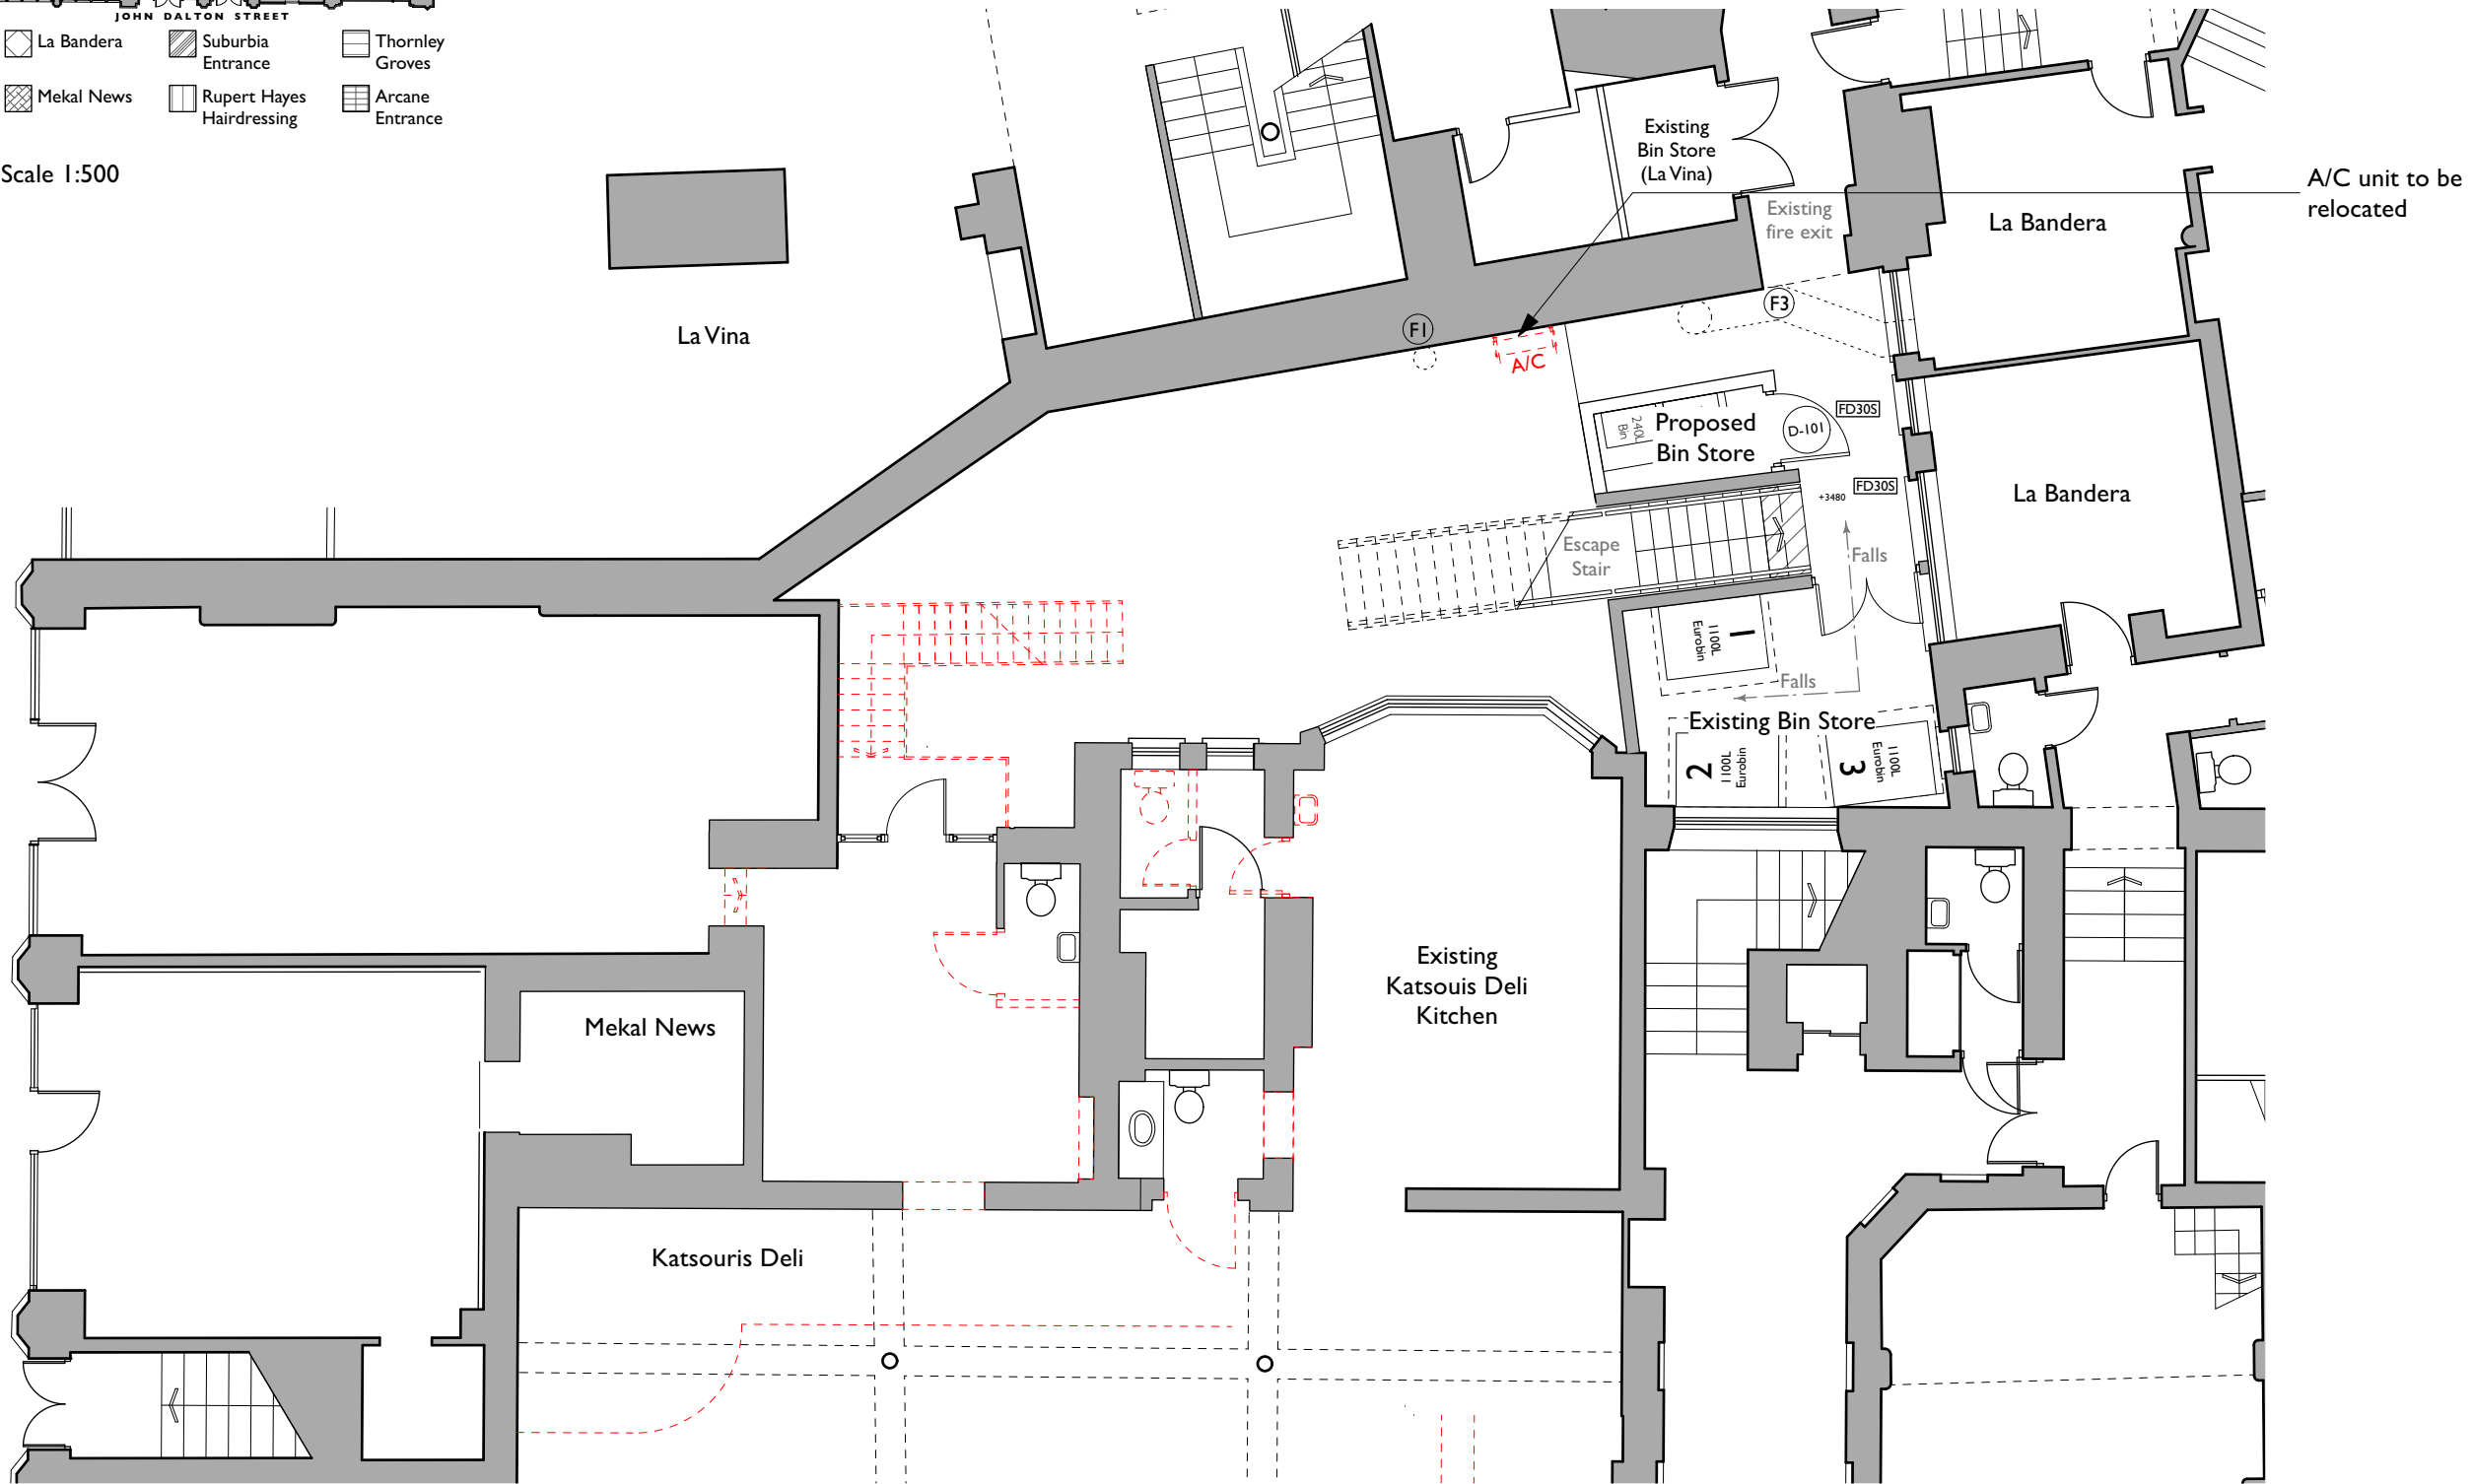

COPYRIGHT OF ATELIER MB LTD
DO NOT SCALE FROM THIS DRAWING
DIMENSIONS TO BE CHECKED ON SITE

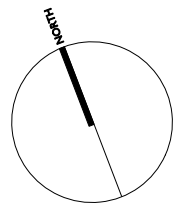

- Existing
Existing to be removed

Rev Note DRN CHK

Queens Chambers Lightwell
Deck Proposal

Ground Floor Strip-out
Plan

scheme 1656
drwg no. **P(2111)**
revision

scale 1:100 @ A3
date first drawn Jul 21
drawn RJD

SK sketch E existing P proposed T tender C construction FI final issue

www.ateliermb.co.uk
t 0161 236 0051
e architect@ateliermb.co.uk