


Project.
31 Victoria Avenue,
Didsbury, M20 2QX

Scale.
1:100 @ A3


Title.
Existing plans
First & Second

Drwg No.

003

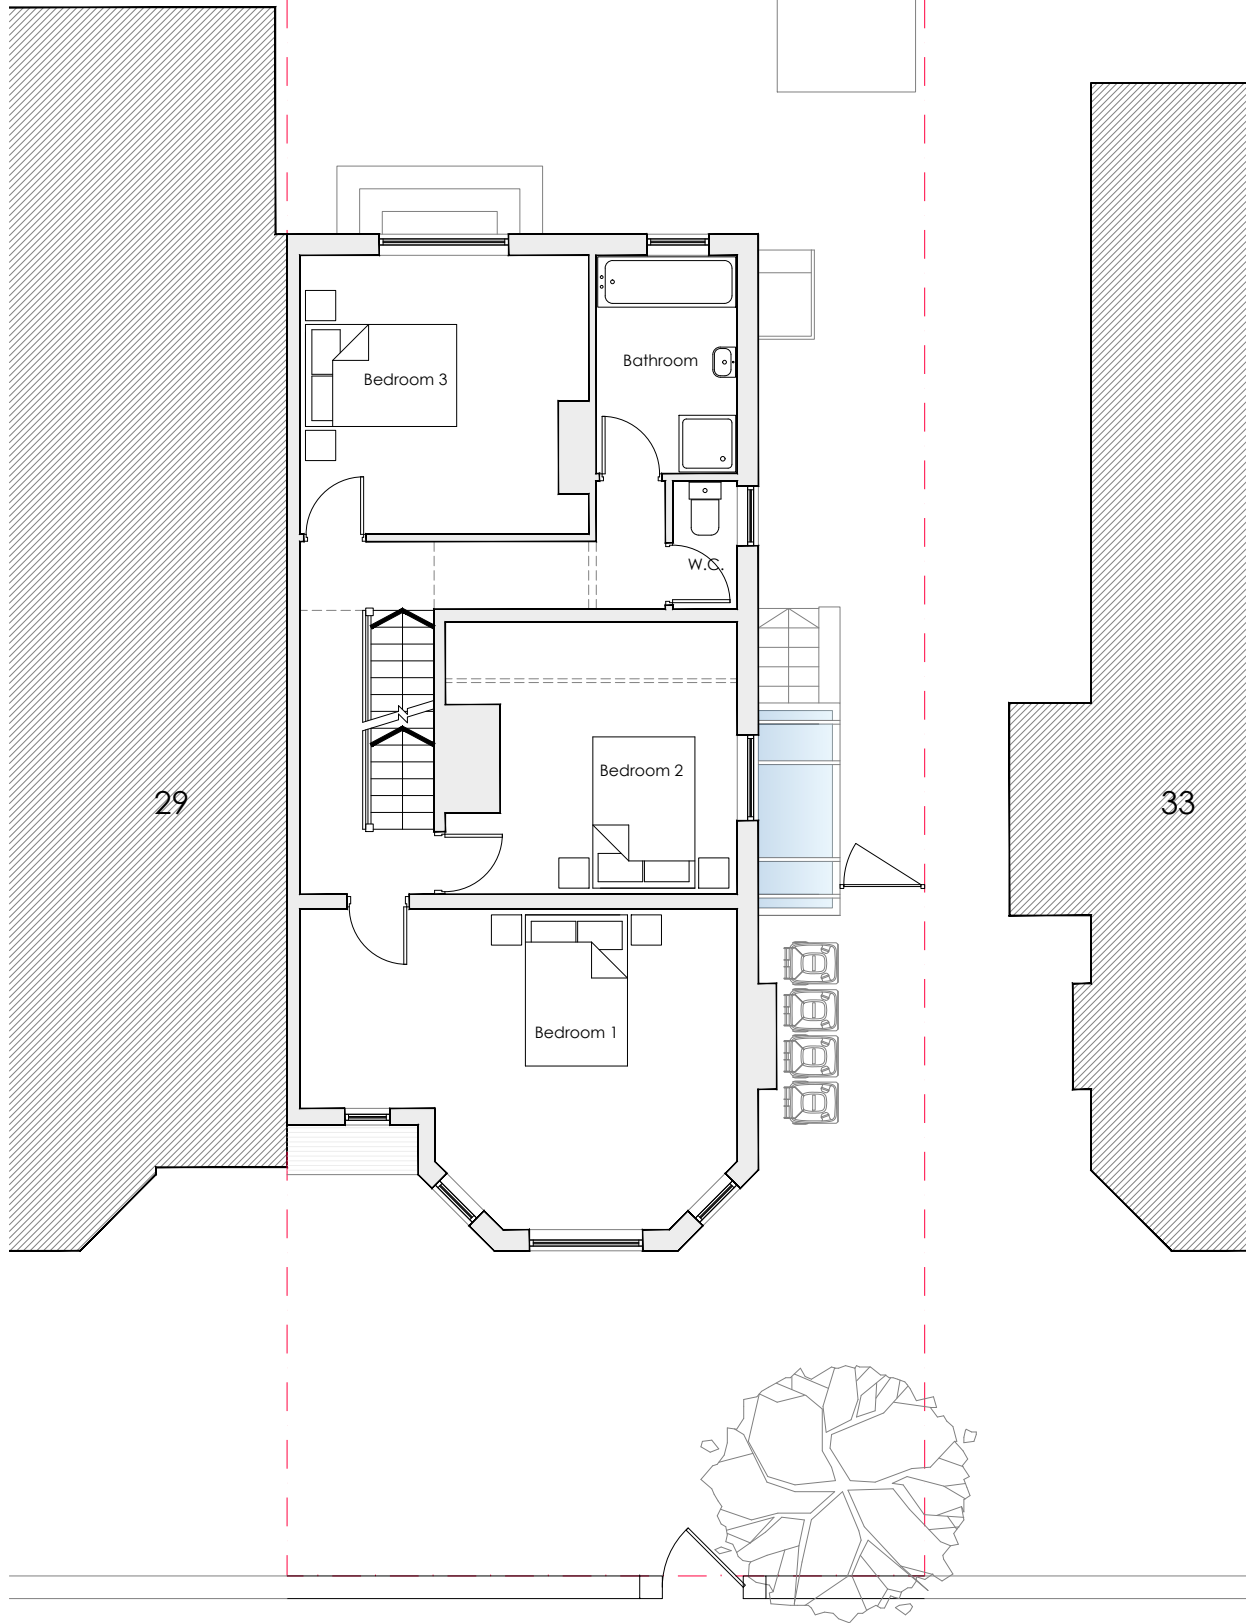

- Existing first floor plan

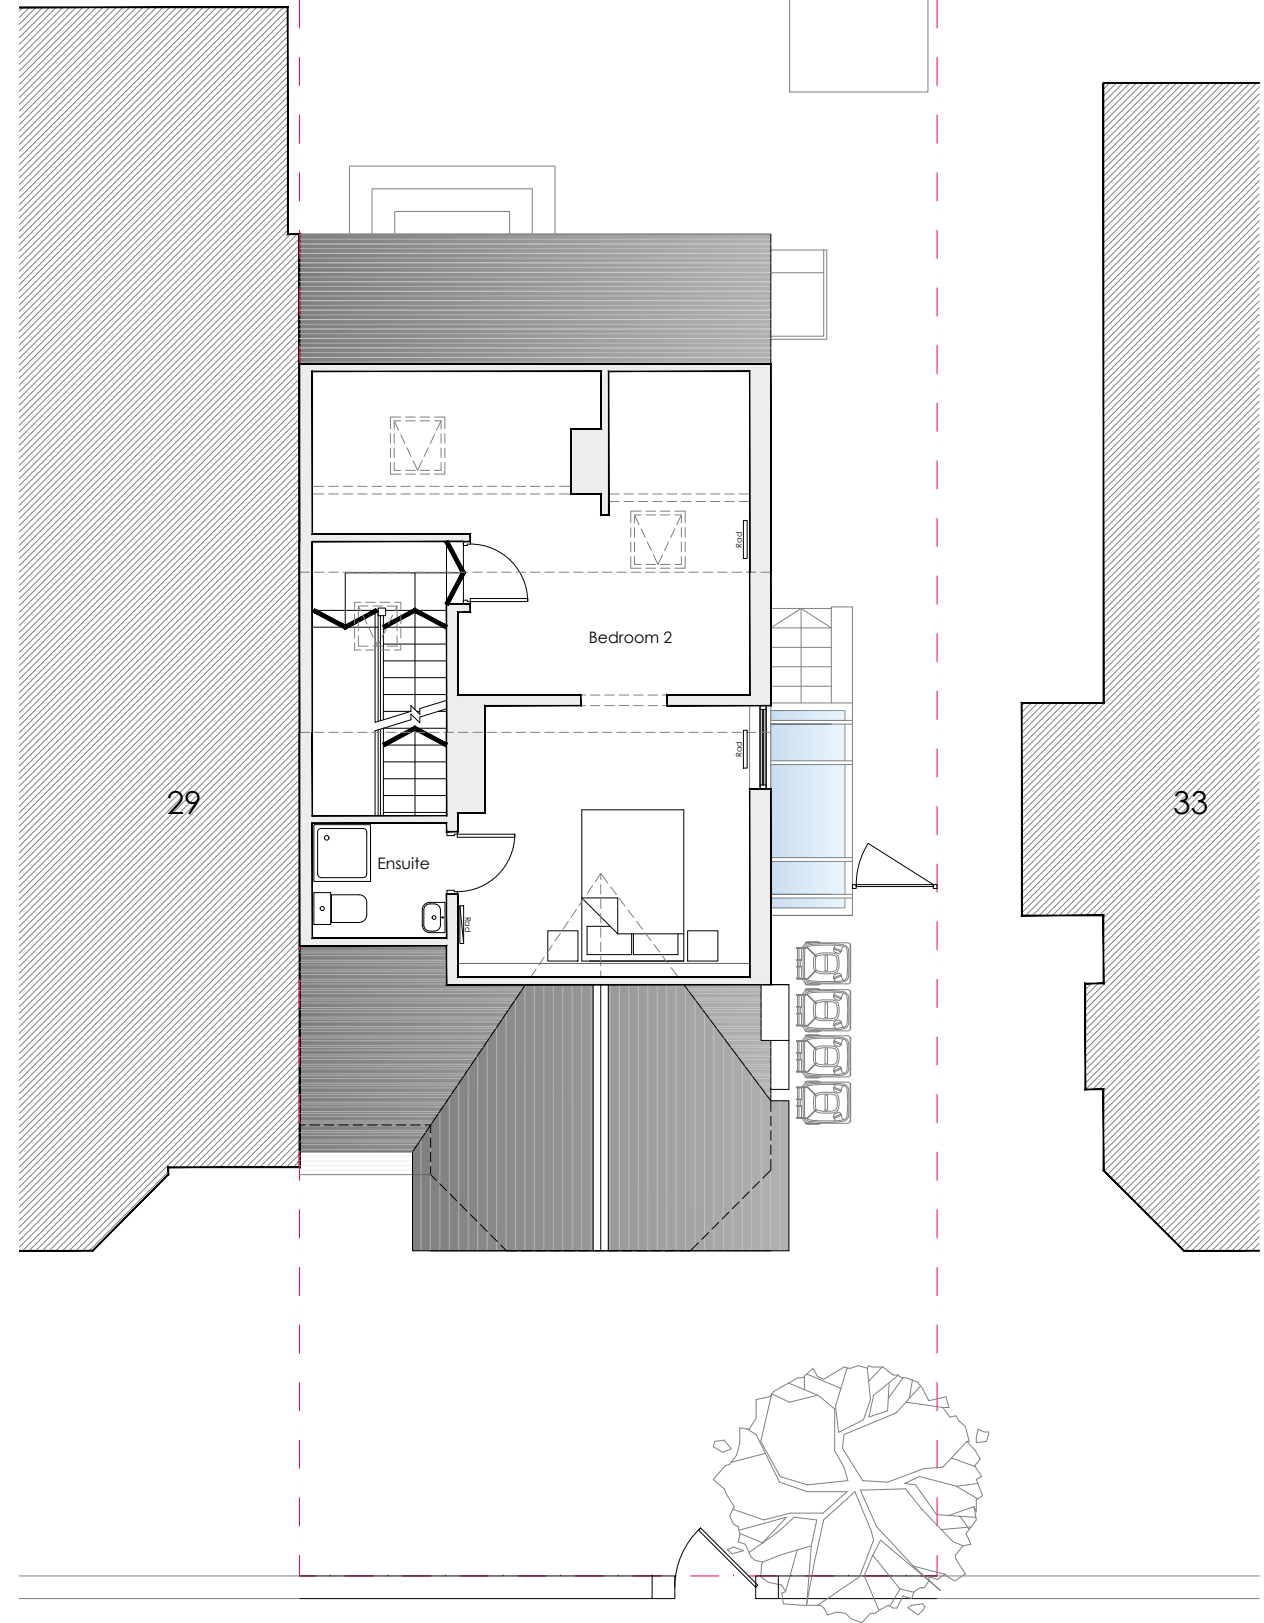

- Existing second floor plan

