


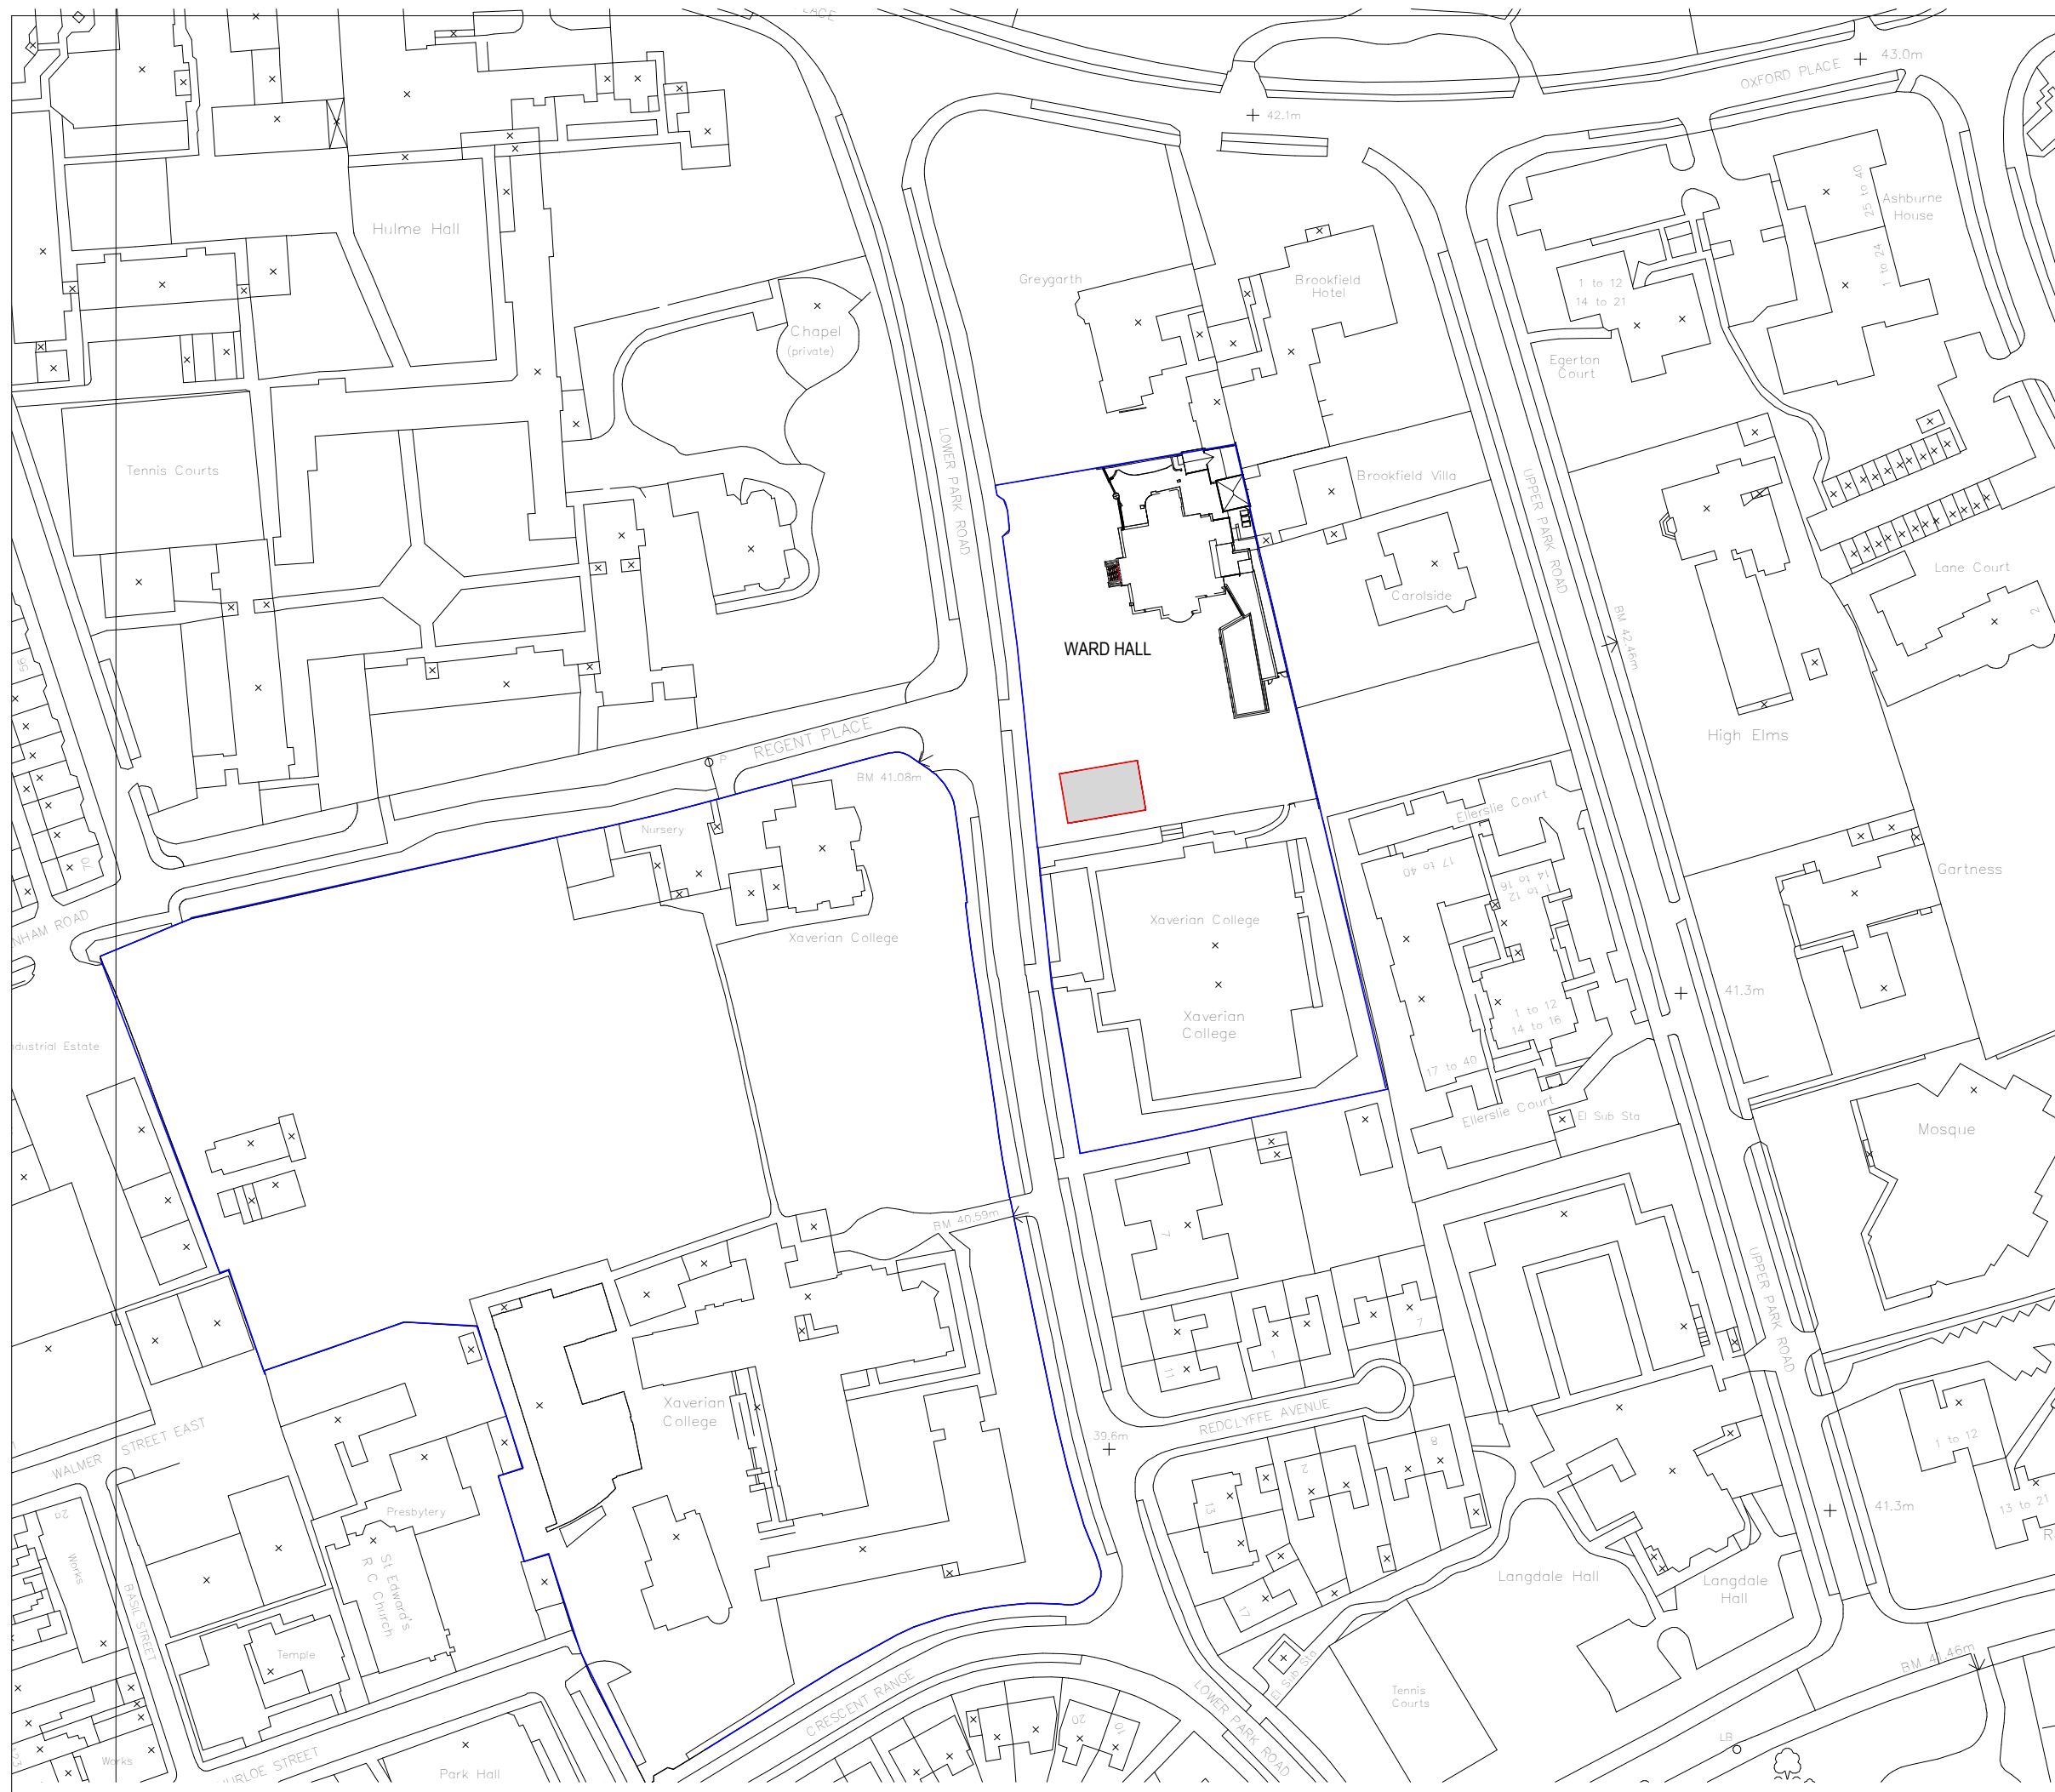

Notes

The Contractor is to check all dimensions and conditions on site before commencing. Do not scale from this drawing.

This drawing remains the copyright of POZZONI LLP.
Scale Bars TO BE USED ONLY AS GUIDANCE

1:100	mm		1000		3000		5000
1:200	mm		5000		8000		10000
1:500	M		5		15		25
1:1250	M		10		30		50
			70				

KEYPLAN

- Area of Ownership
— Area of Development

Rev	Description	By	Date
-----	-------------	----	------

Client	Xaverian College
--------	------------------

Job	Ward Hall: Temporary Classrooms

Site Location Plan

POZ Ref.	P3923 SK004	Rev	
----------	-------------	-----	--

Date	02/10/22	Scale	1 : 1250	@ A3
------	----------	-------	----------	------

D CoOrd	ATW	D CoOrd	Author	approved	Approver
---------	-----	---------	--------	----------	----------

Project Status	Feasibility	Tender	Construction
	Design	Contract	As Built

pozioni

London House
115 Golden Lane
London
EC1Y 0TJ

+44 202 787 0079

architects@pozzoni.co.uk

Woodville House
2 Woodville Road
Altrincham
WA14 2FH

+44 161 928 7848

www.pozzoni.co.uk

Drawings and models powered by	
--------------------------------	--

POZZONI BIM[®]
using AutoDesk Revit[®]

Contact us
for details