


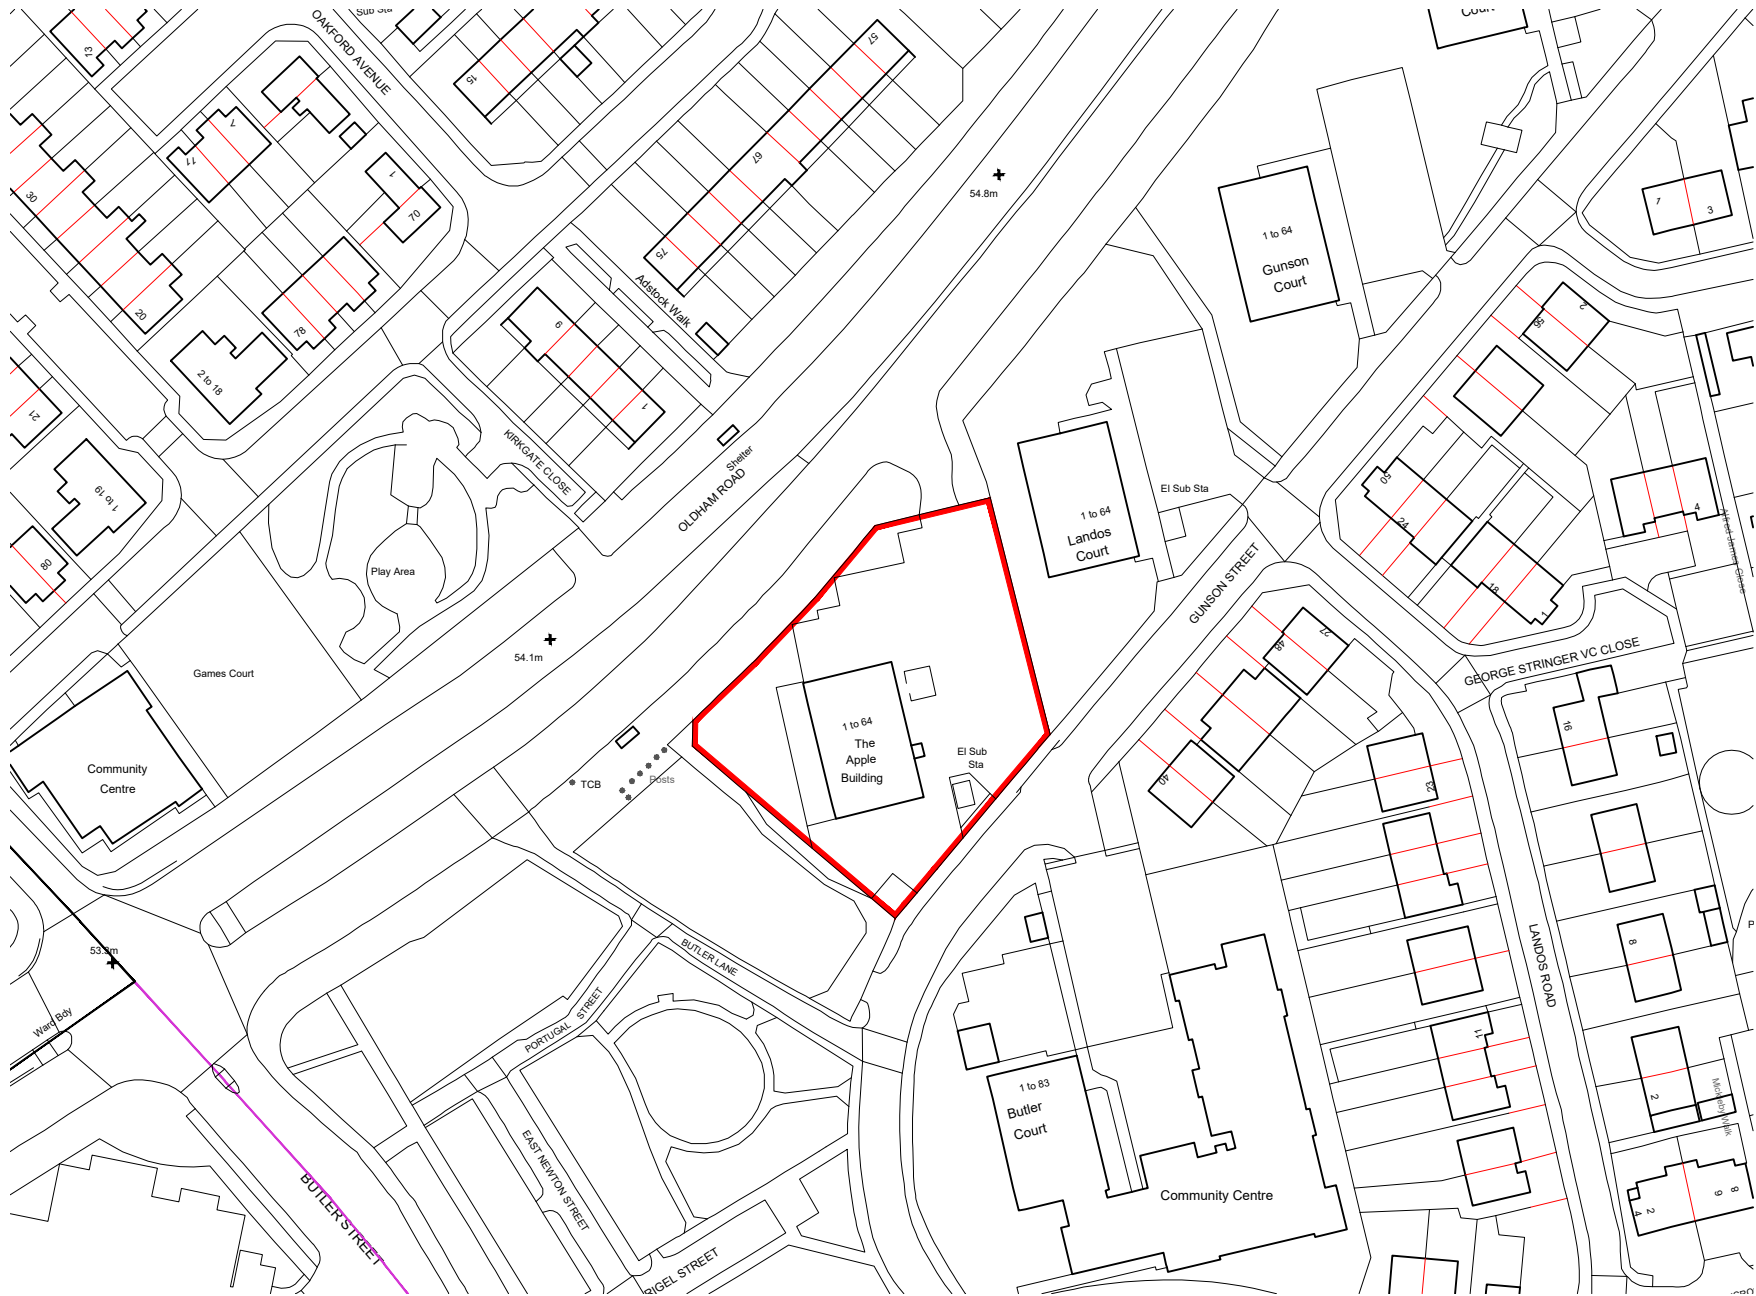

NOTES:

This drawing is Copyright of Anderton Gables

No scaling, dimensions, areas, etc. other than those figured are to be taken from this drawing. All dimensions to be checked on site by the contractor and such dimensions are their responsibility

This drawing is for use at the named location and for the stated purpose only and as such should not be used at any other location or for any other purposes

All work must comply with relevant British Standards and Building Regulation requirements

Any drawing errors and/or omissions are to be reported to the Designer

This drawing is to be read in conjunction with any other Designers or other Consultants information



PRESTON | 01772 562800
Thomas Carter House, 1&2 Cross Street, Preston, Lancashire, PR1 3LT

MANCHESTER | 0161 696 3119
Canada House, Suite G, Chepstow Street, Manchester, M1 5FW

SHEFFIELD | 0114 478 5833
7th Floor, The Balance, 2 Pinfold Street, Sheffield, S1 2GU

W andertongables.co.uk
E info@andertongables.co.uk

Rev	Description	By	Date
-----	-------------	----	------

Project Location:

The Apple Building
270 Oldham Rd
Manchester
M40 7NS

Drawing Title:

Site Location Plan

Drawing Status: INFORMATION				
Scale:	Size:	Date:	Drawn By:	Chkd By:
1:1250	A4	02/22	LG	DA
Job No:	Dwg No:	Revision:		
AG21/0118	01	.		

