




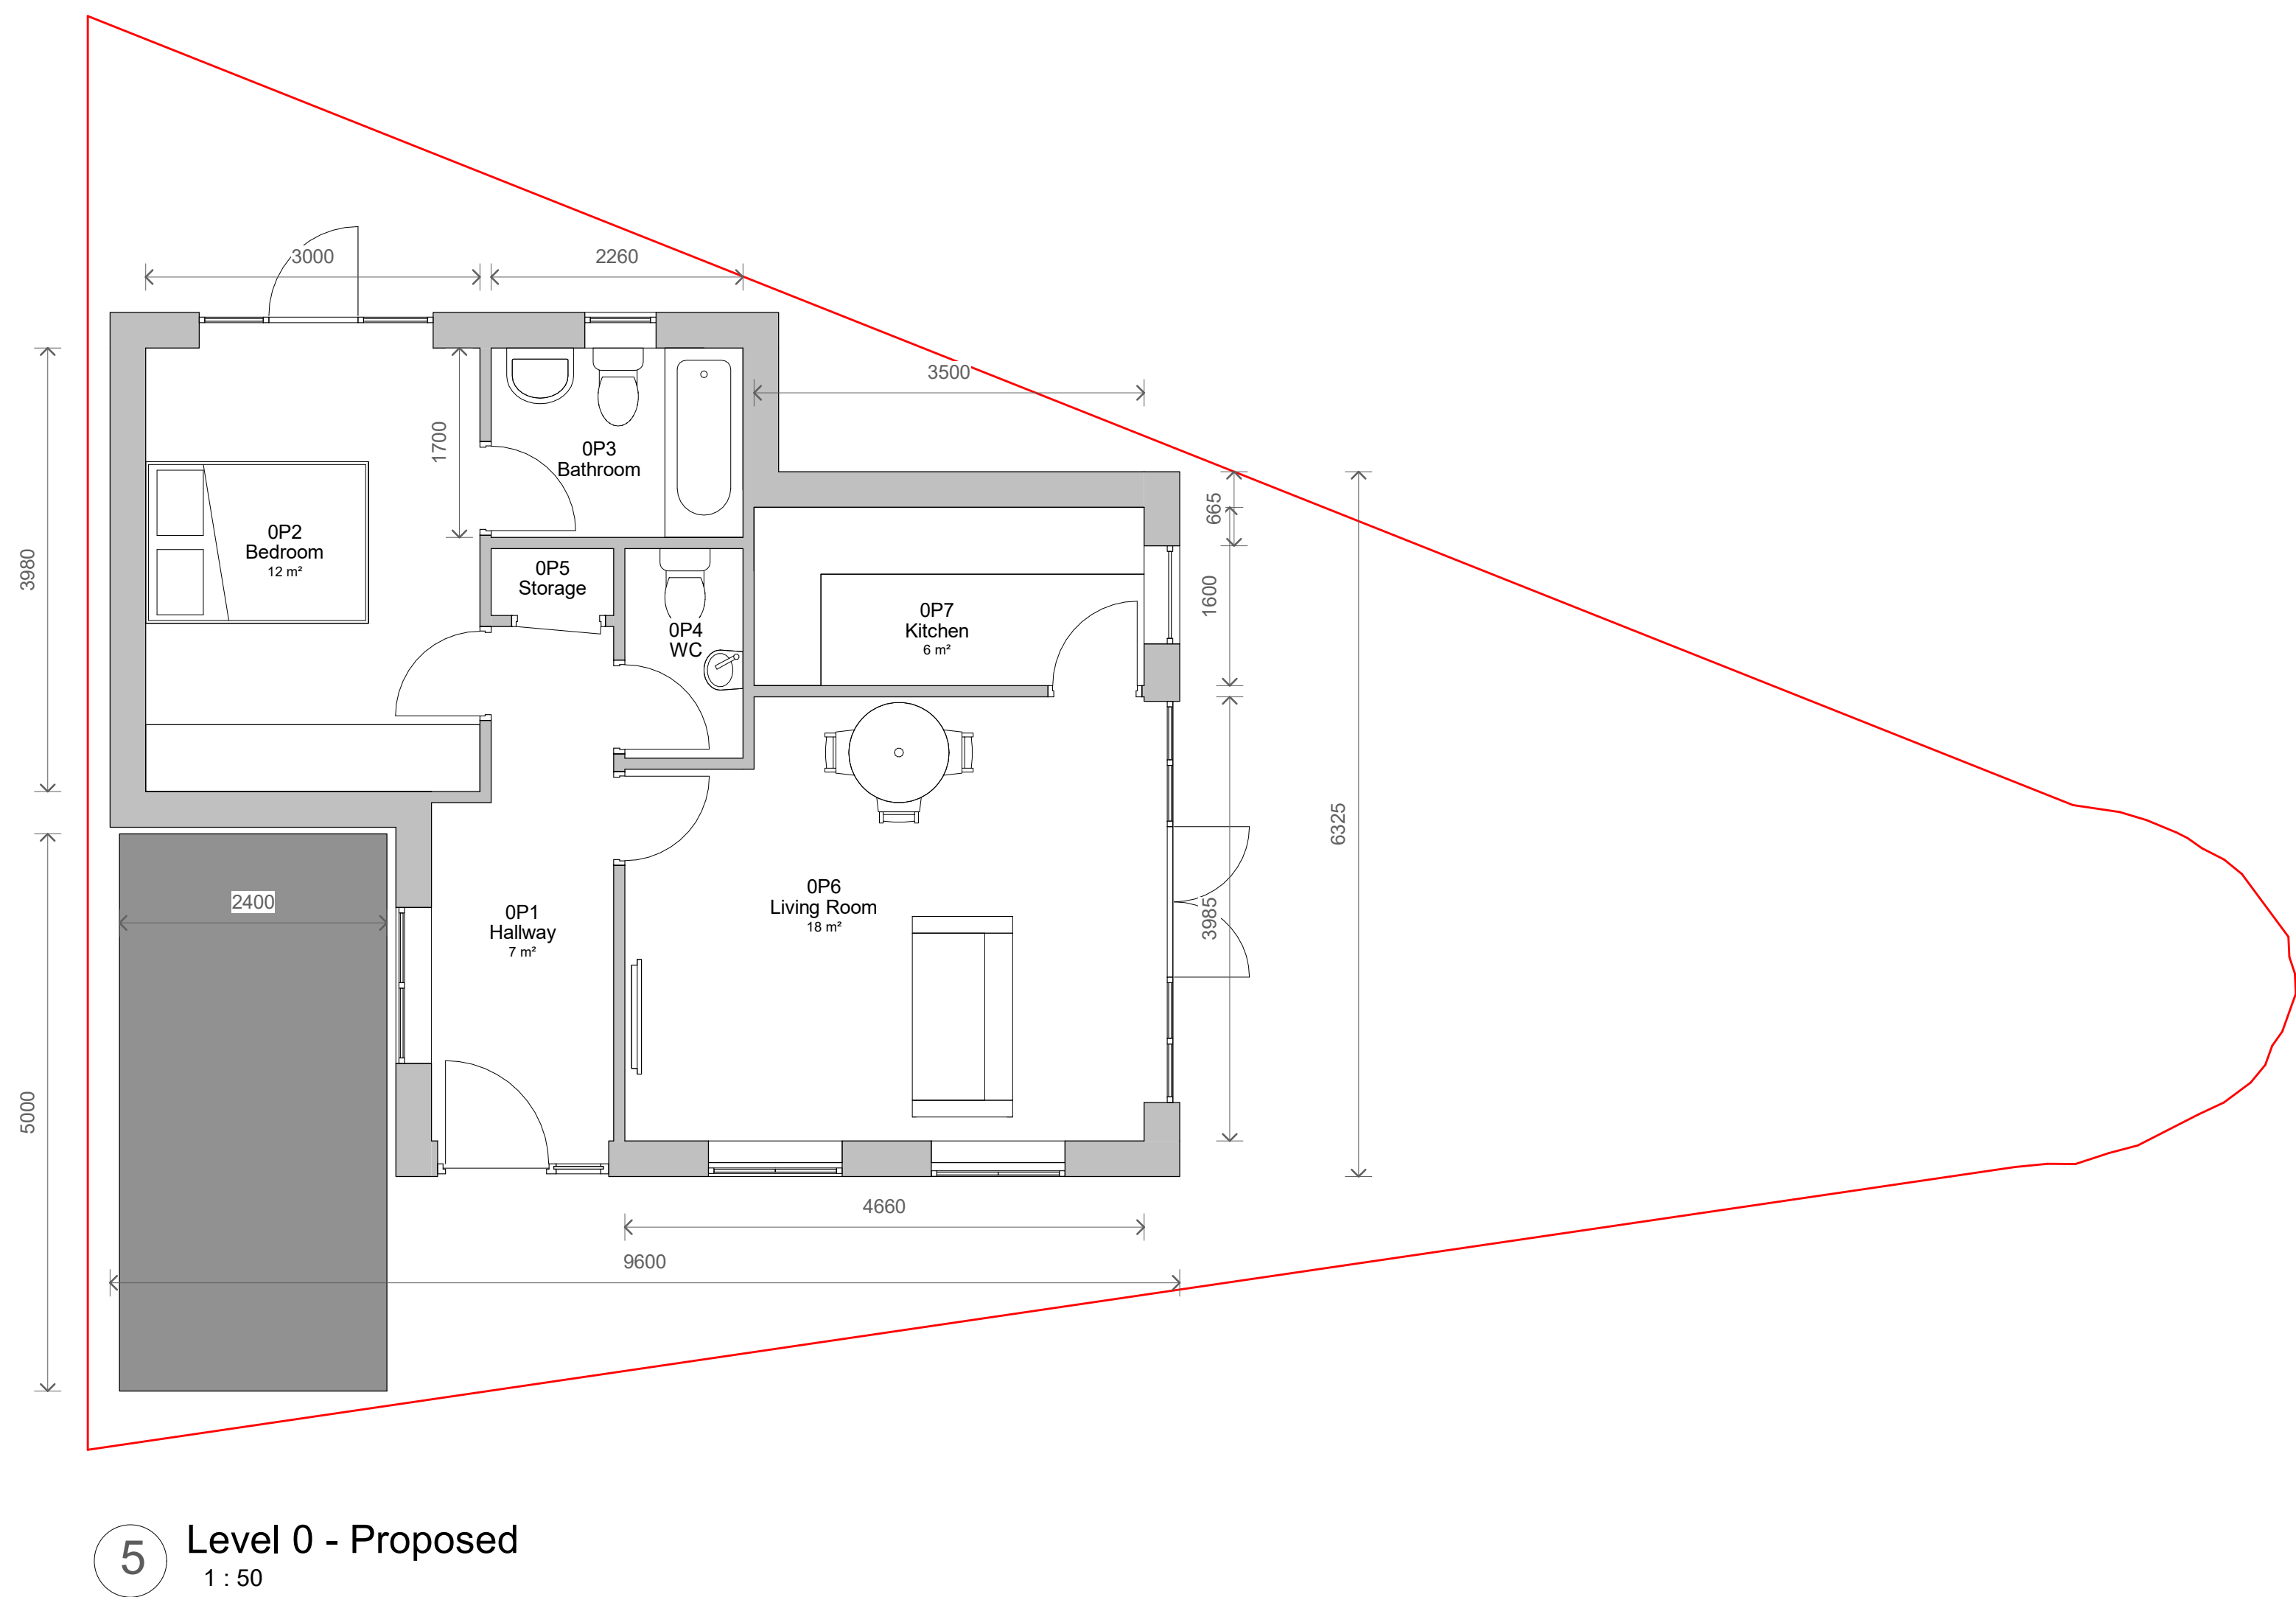


1	Revised Elevations	13/08/2021
No.	Description	Date
PROJECT 133 Kenyon Lane		
TITLE Proposed Plans and Elevations		
CLIENT Michael Rose		
STATUS PLANNING		
DRAWN BY SG	DATE 08/02/2021	SCALE (@ A1) As indicated
PROJECT NUMBER GSS21001.4a	DRAWING NUMBER 003	REV 1
GOLD SKETCH S T U D I O S www.goldsketch.co.uk info@goldsketch.co.uk 0161 792 9595		
NOTES © COPYRIGHT. ALL RIGHTS RESERVED. NOT BE REPRODUCED WITHOUT WRITTEN CONSENT. DRAWING TO BE USED FOR THE SITE AS INDICATED ONLY. ALL DIMENSIONS AND SETTING OUT SHALL BE CONFIRMED ON SITE. ANY DISCREPANCIES TO BE REPORTED TO THE DRAWING OFFICE TO THE COMPANY'S OFFICE OF ANY WORK. ALL WORK AND MATERIALS TO BE IN ACCORDANCE WITH CURRENT BUILDING REGULATIONS AND LATEST CODES OF PRACTICE AND BRITISH STANDARDS. ALL DIMENSIONS ON THIS DRAWING ARE IN MILLIMETRES (UNLESS OTHERWISE STATED).		

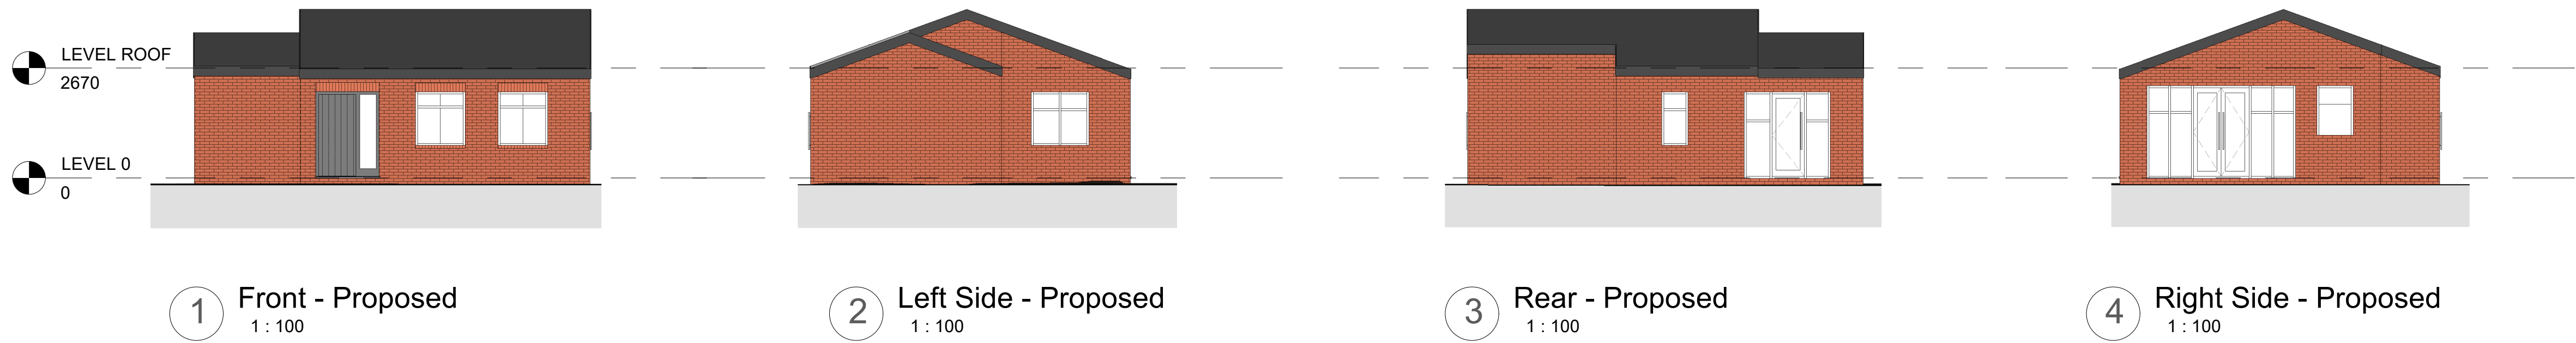


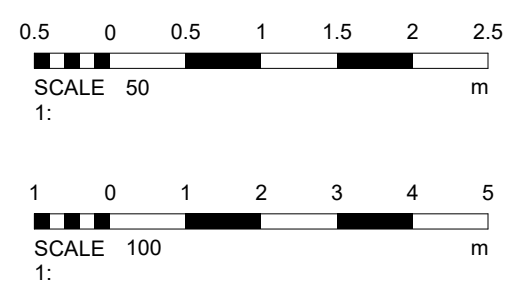

3 Front - Proposed Site
1 : 50

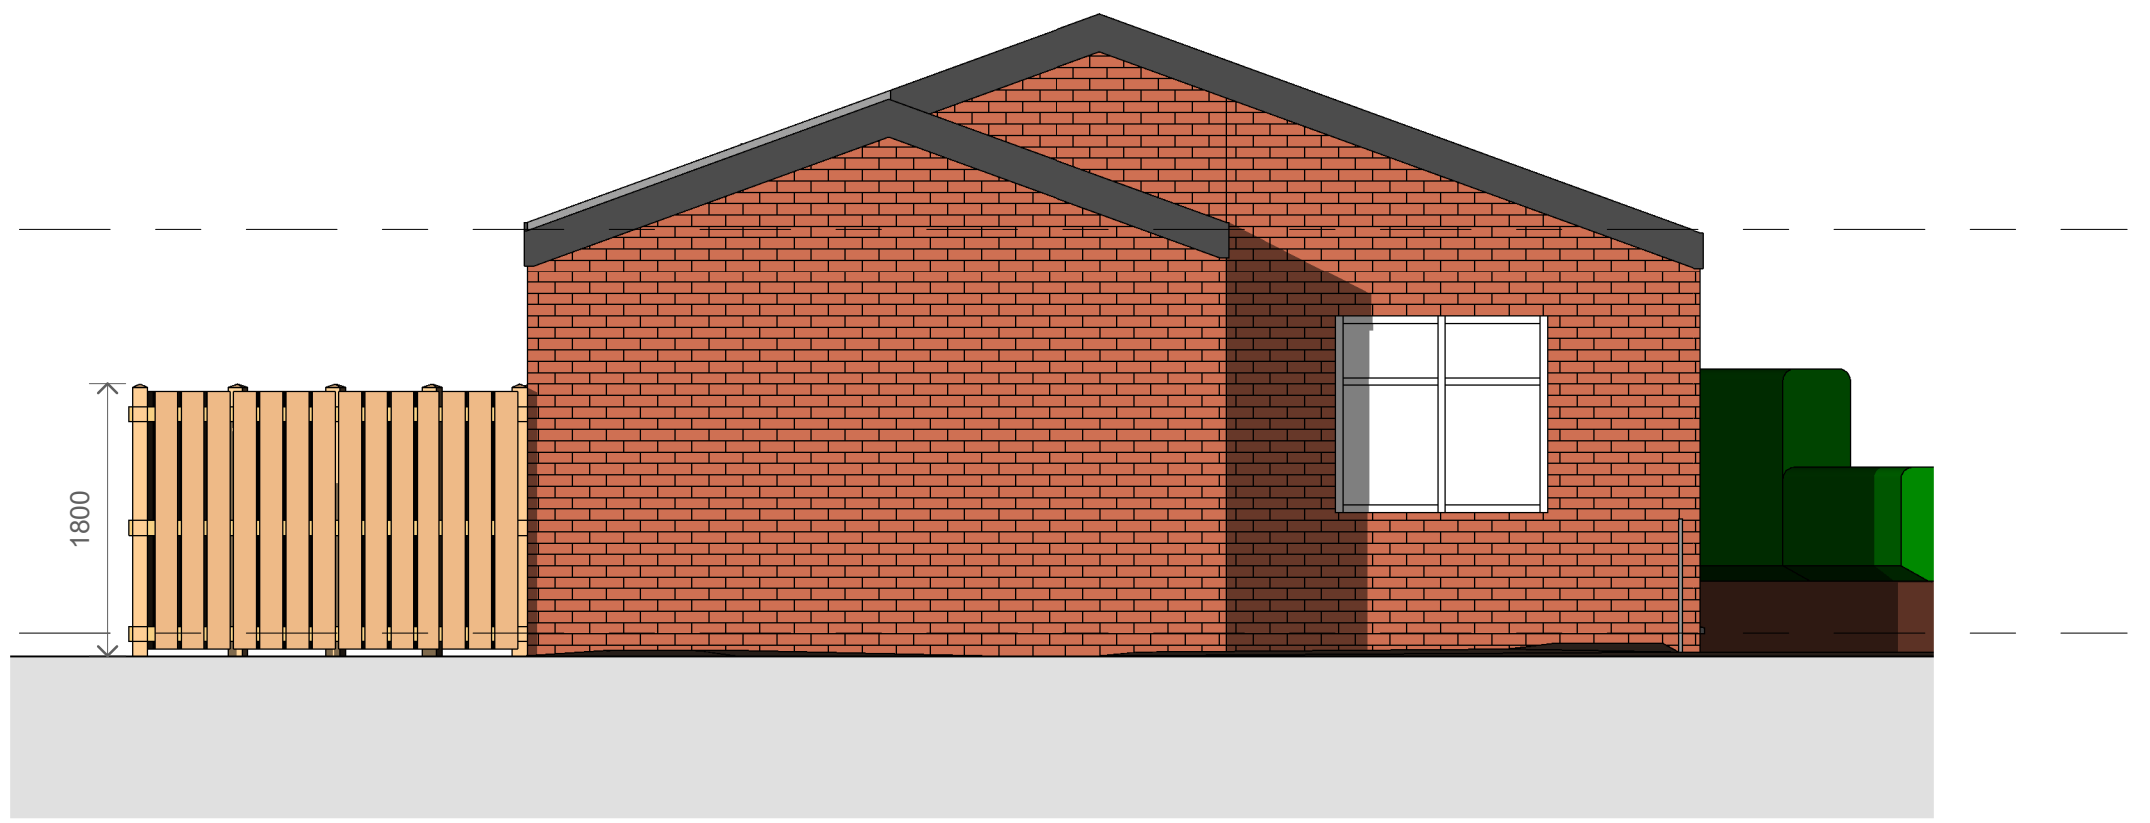


4 Left Side - Proposed Site
1 : 50

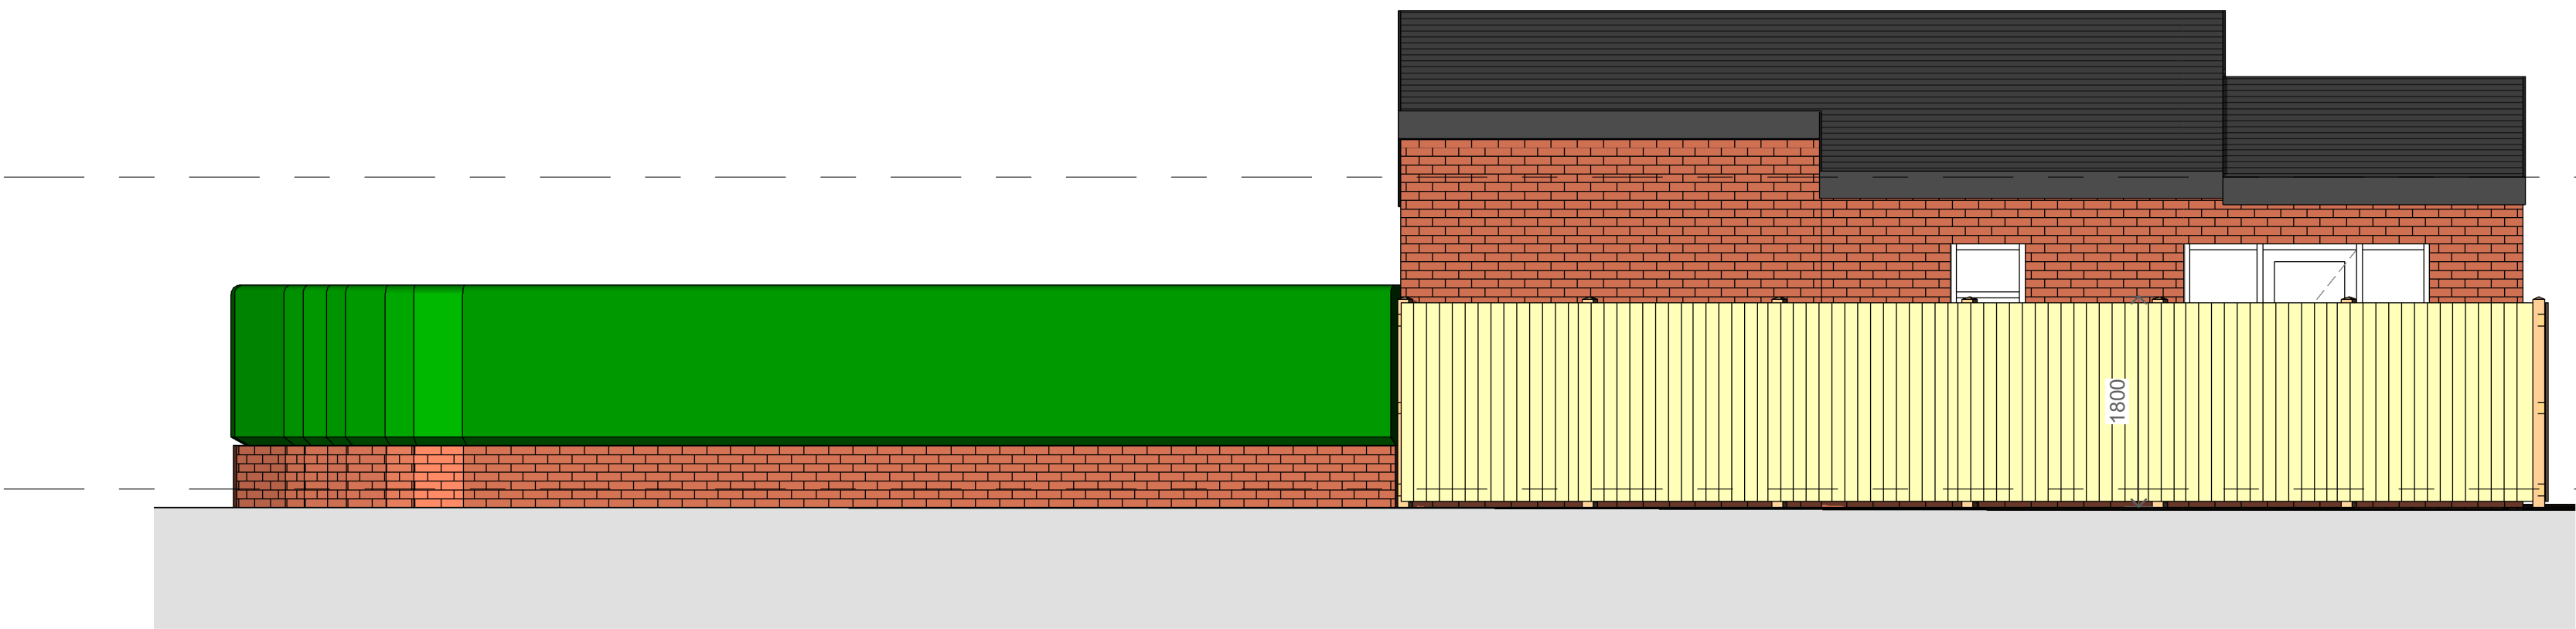


5 Rear - Proposed Site
1 : 50



6 Right Side - Proposed Site
1 : 50

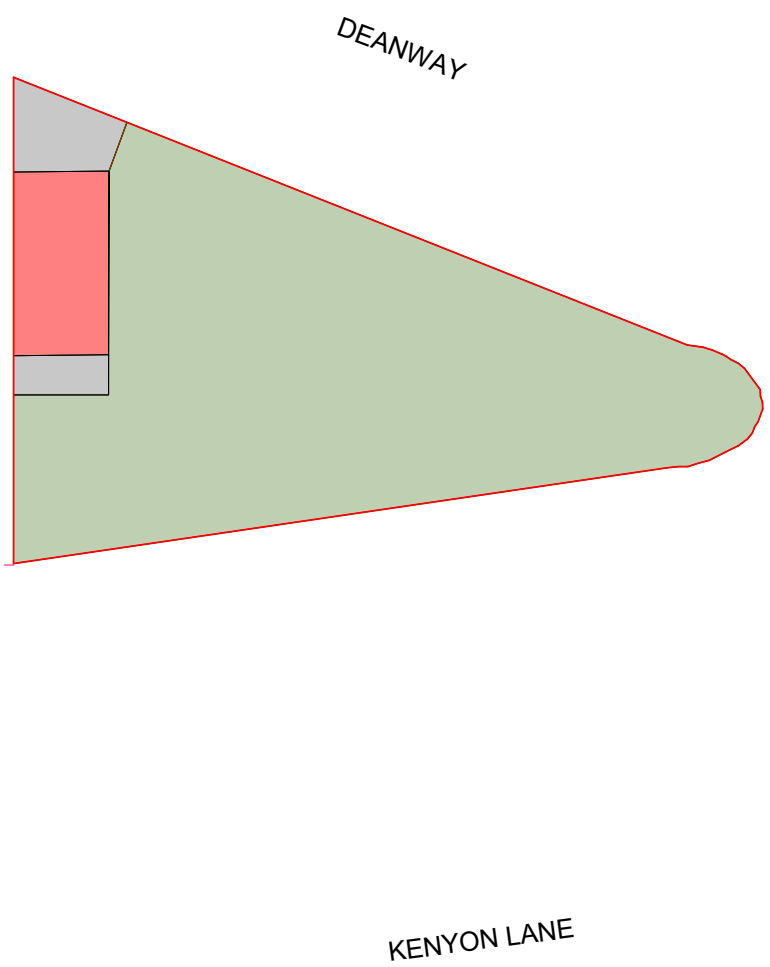

1 Site - Existing
1 : 200

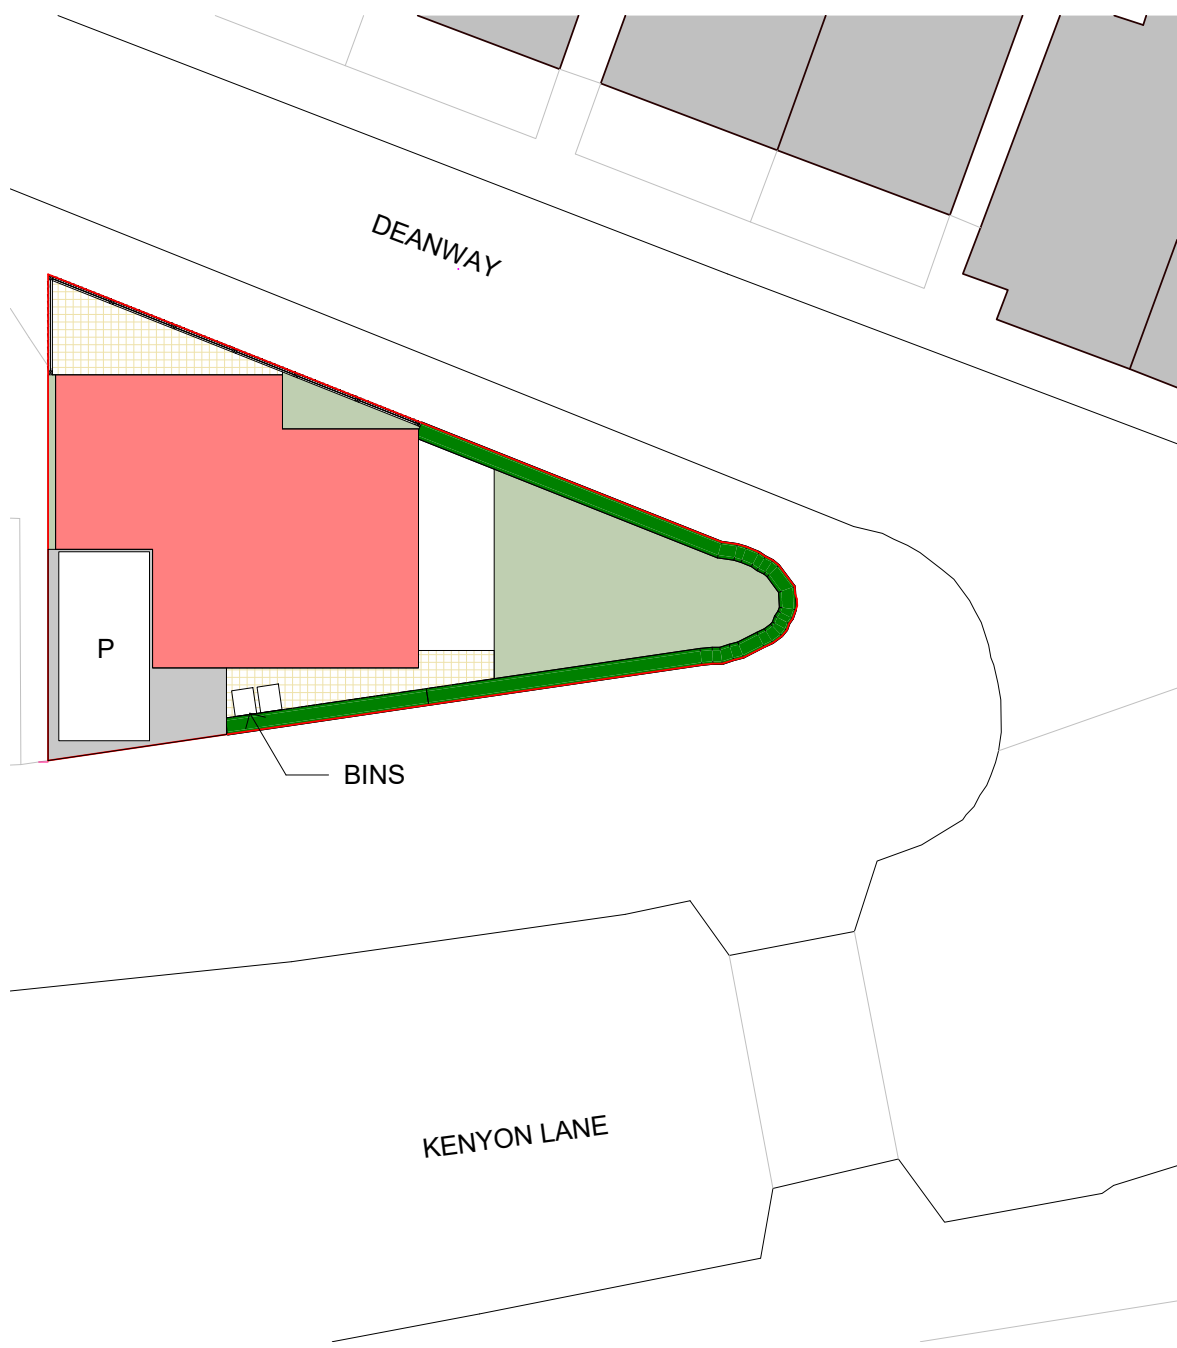

2 Site - Proposed
1 : 200

No.		Description	Date
PROJECT		133 Kenyon Lane	
TITLE		Site - Existing & Proposed	
CLIENT		Michael Rose	
STATUS		PLANNING	
DRAWN BY	DATE	SCALE (@ A1)	
TP	12/08/2021	As indicated	
PROJECT NUMBER		DRAWING NUMBER	REV
GSS21001.4a		004	
GOLD SKETCH			
S T U D I O S			
www.goldsketch.co.uk info@goldsketch.co.uk 0161 792 9595			
NOTES			
© COPYRIGHT - ALL RIGHTS RESERVED.			
THIS DRAWING MUST NOT BE REPRODUCED WITHOUT WRITTEN CONSENT.			
DRAWING TO BE USED FOR THE SITE AS INDICATED ONLY.			
ALL DIMENSIONS ARE TO THE EXTERIOR FINISH UNLESS OTHERWISE SPECIFIED.			
ELEVATIONS ARE TO THE EXTERIOR FINISH UNLESS OTHERWISE SPECIFIED.			
LEGISLATION AND STANDARDS OF PRACTICE AND BRITISH STANDARDS. ALL DIMENSIONS ON THIS DRAWING ARE IN MILLIMETRES (UNLESS OTHERWISE SPECIFIED).			