


**SITE LOCATION PLAN
AREA 2 HA
SCALE 1:1250 on A4
CENTRE COORDINATES: 384304, 394160**

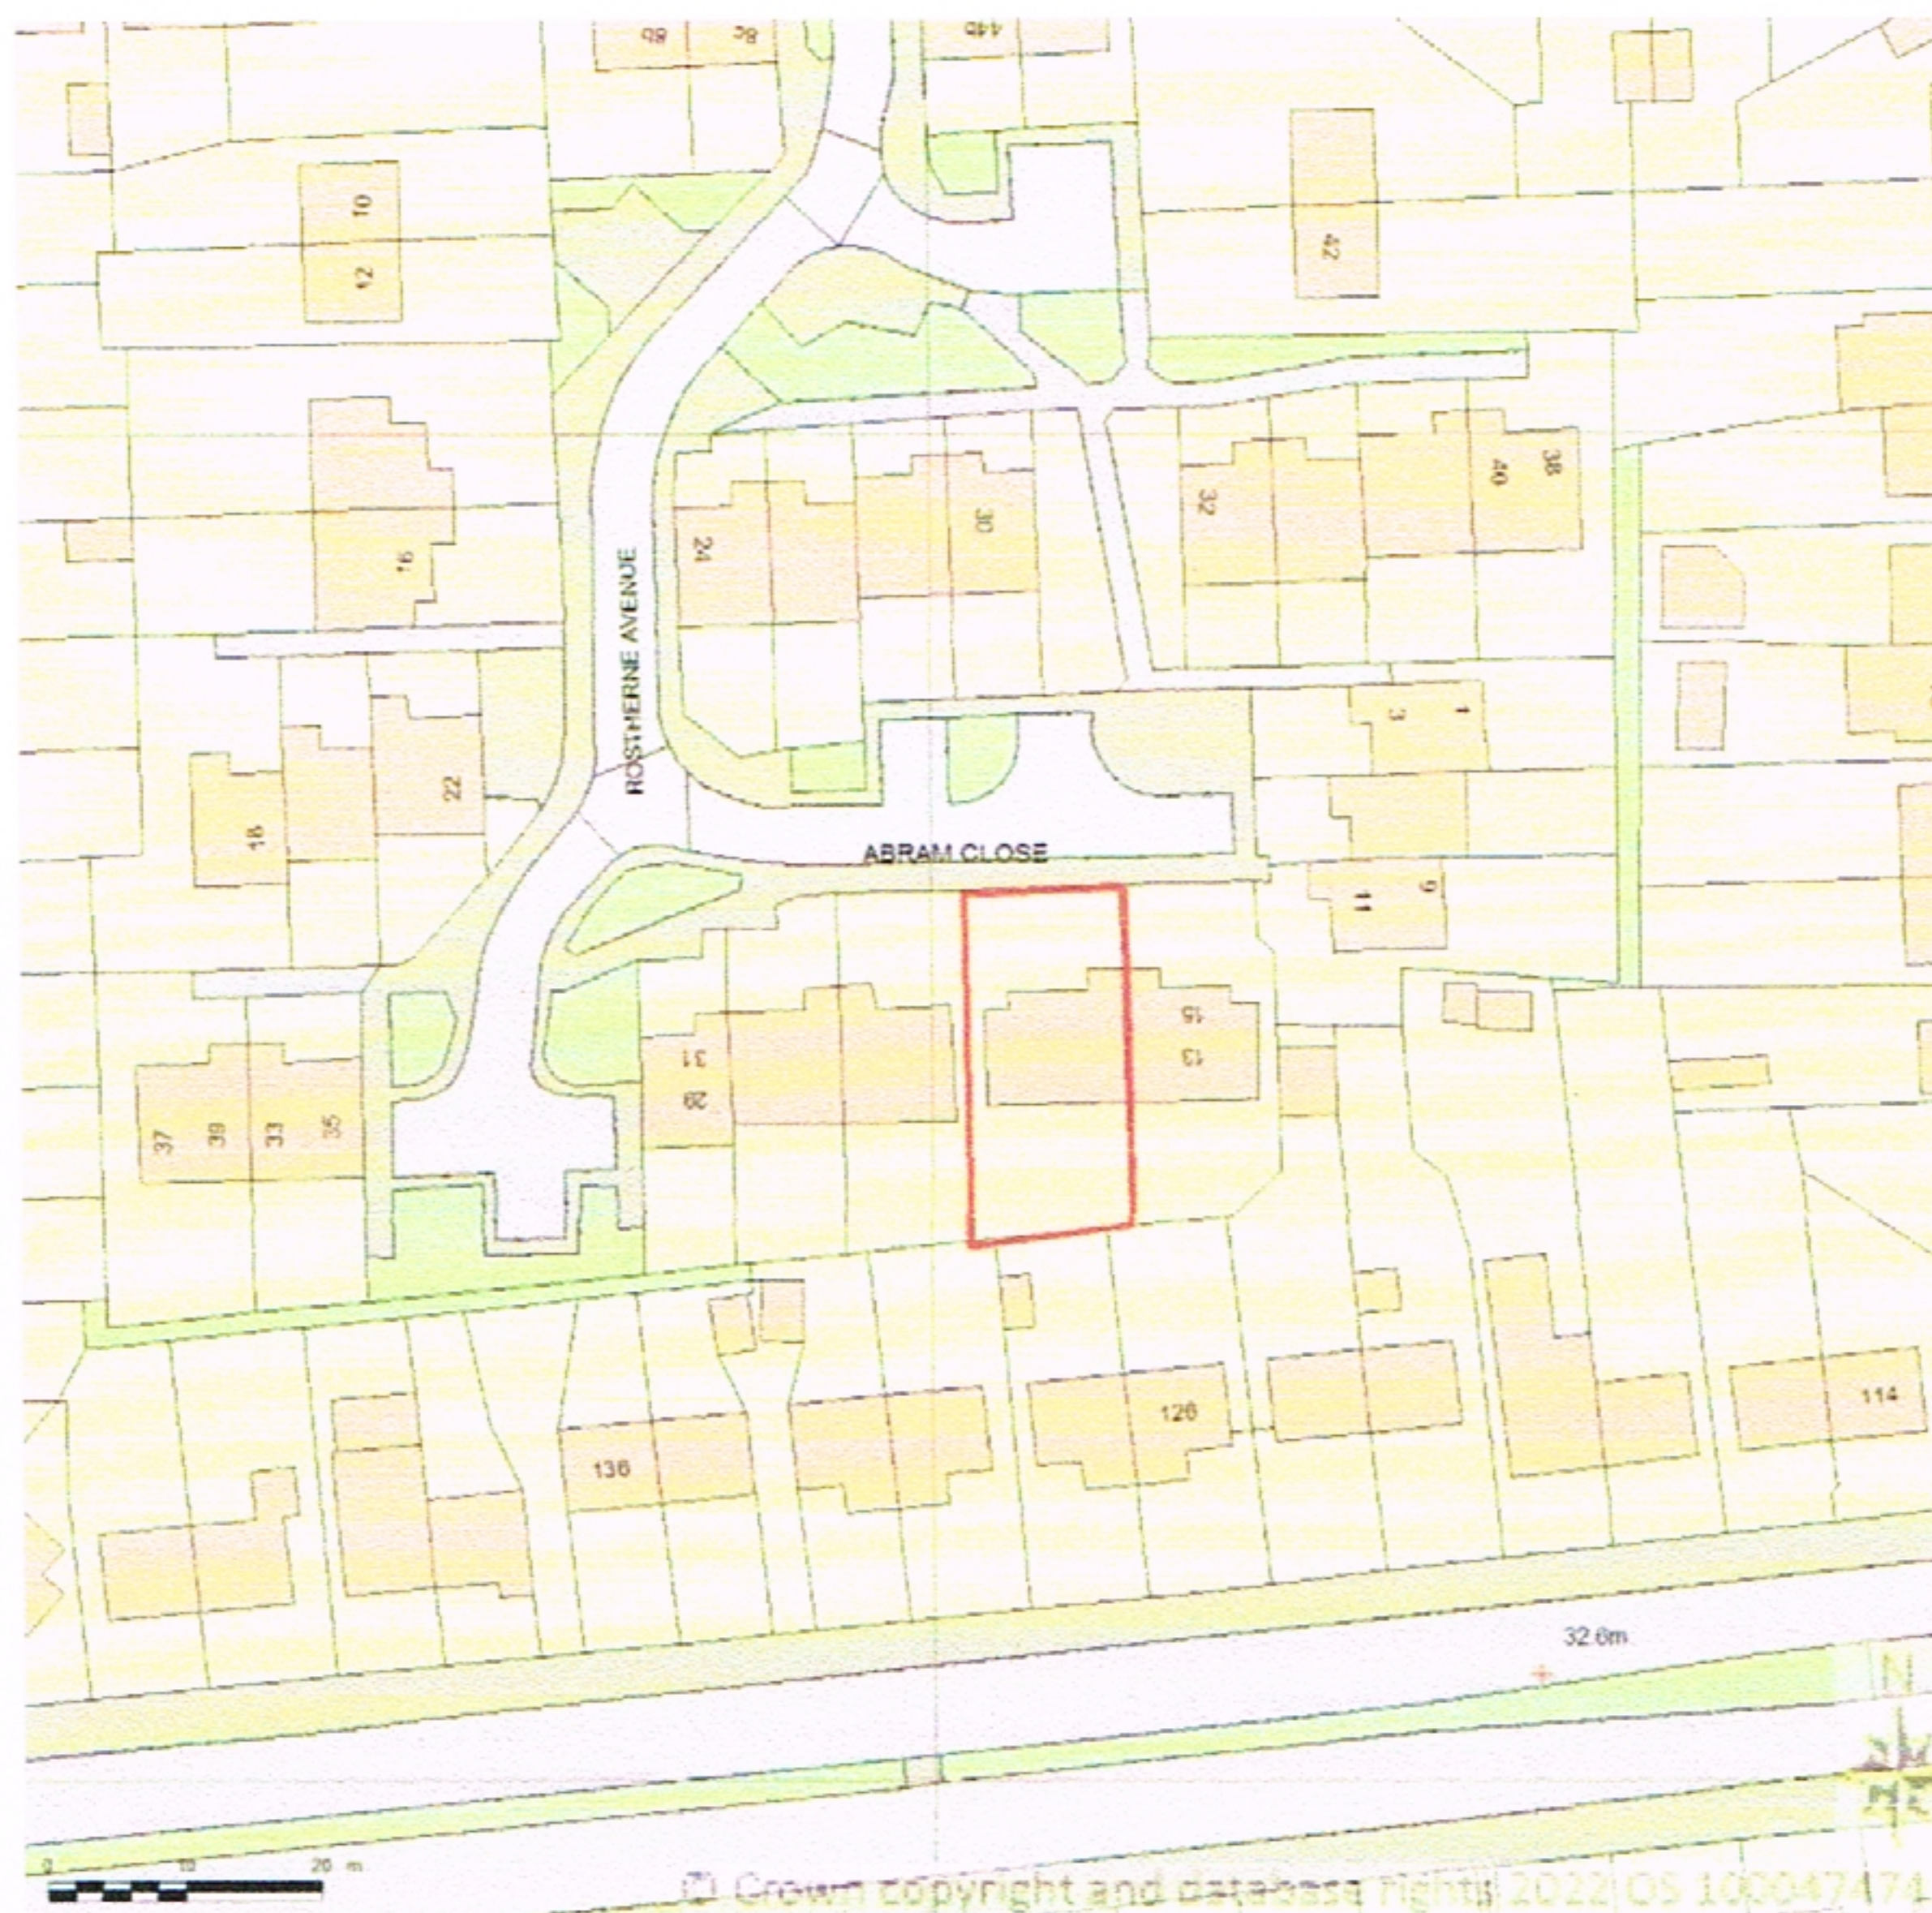

**Supplied by Streetwise Maps Ltd
www.streetwise.net
Licence No: 100047474
14/02/2022 15:13**