



HOLT BECK

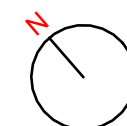

FFF

EER


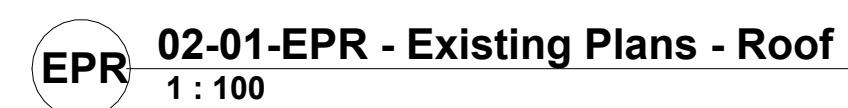



EEB




EEL



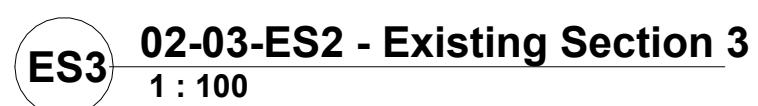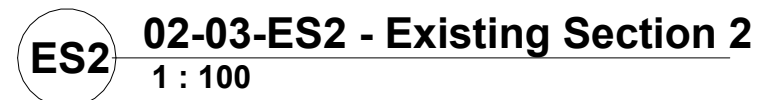


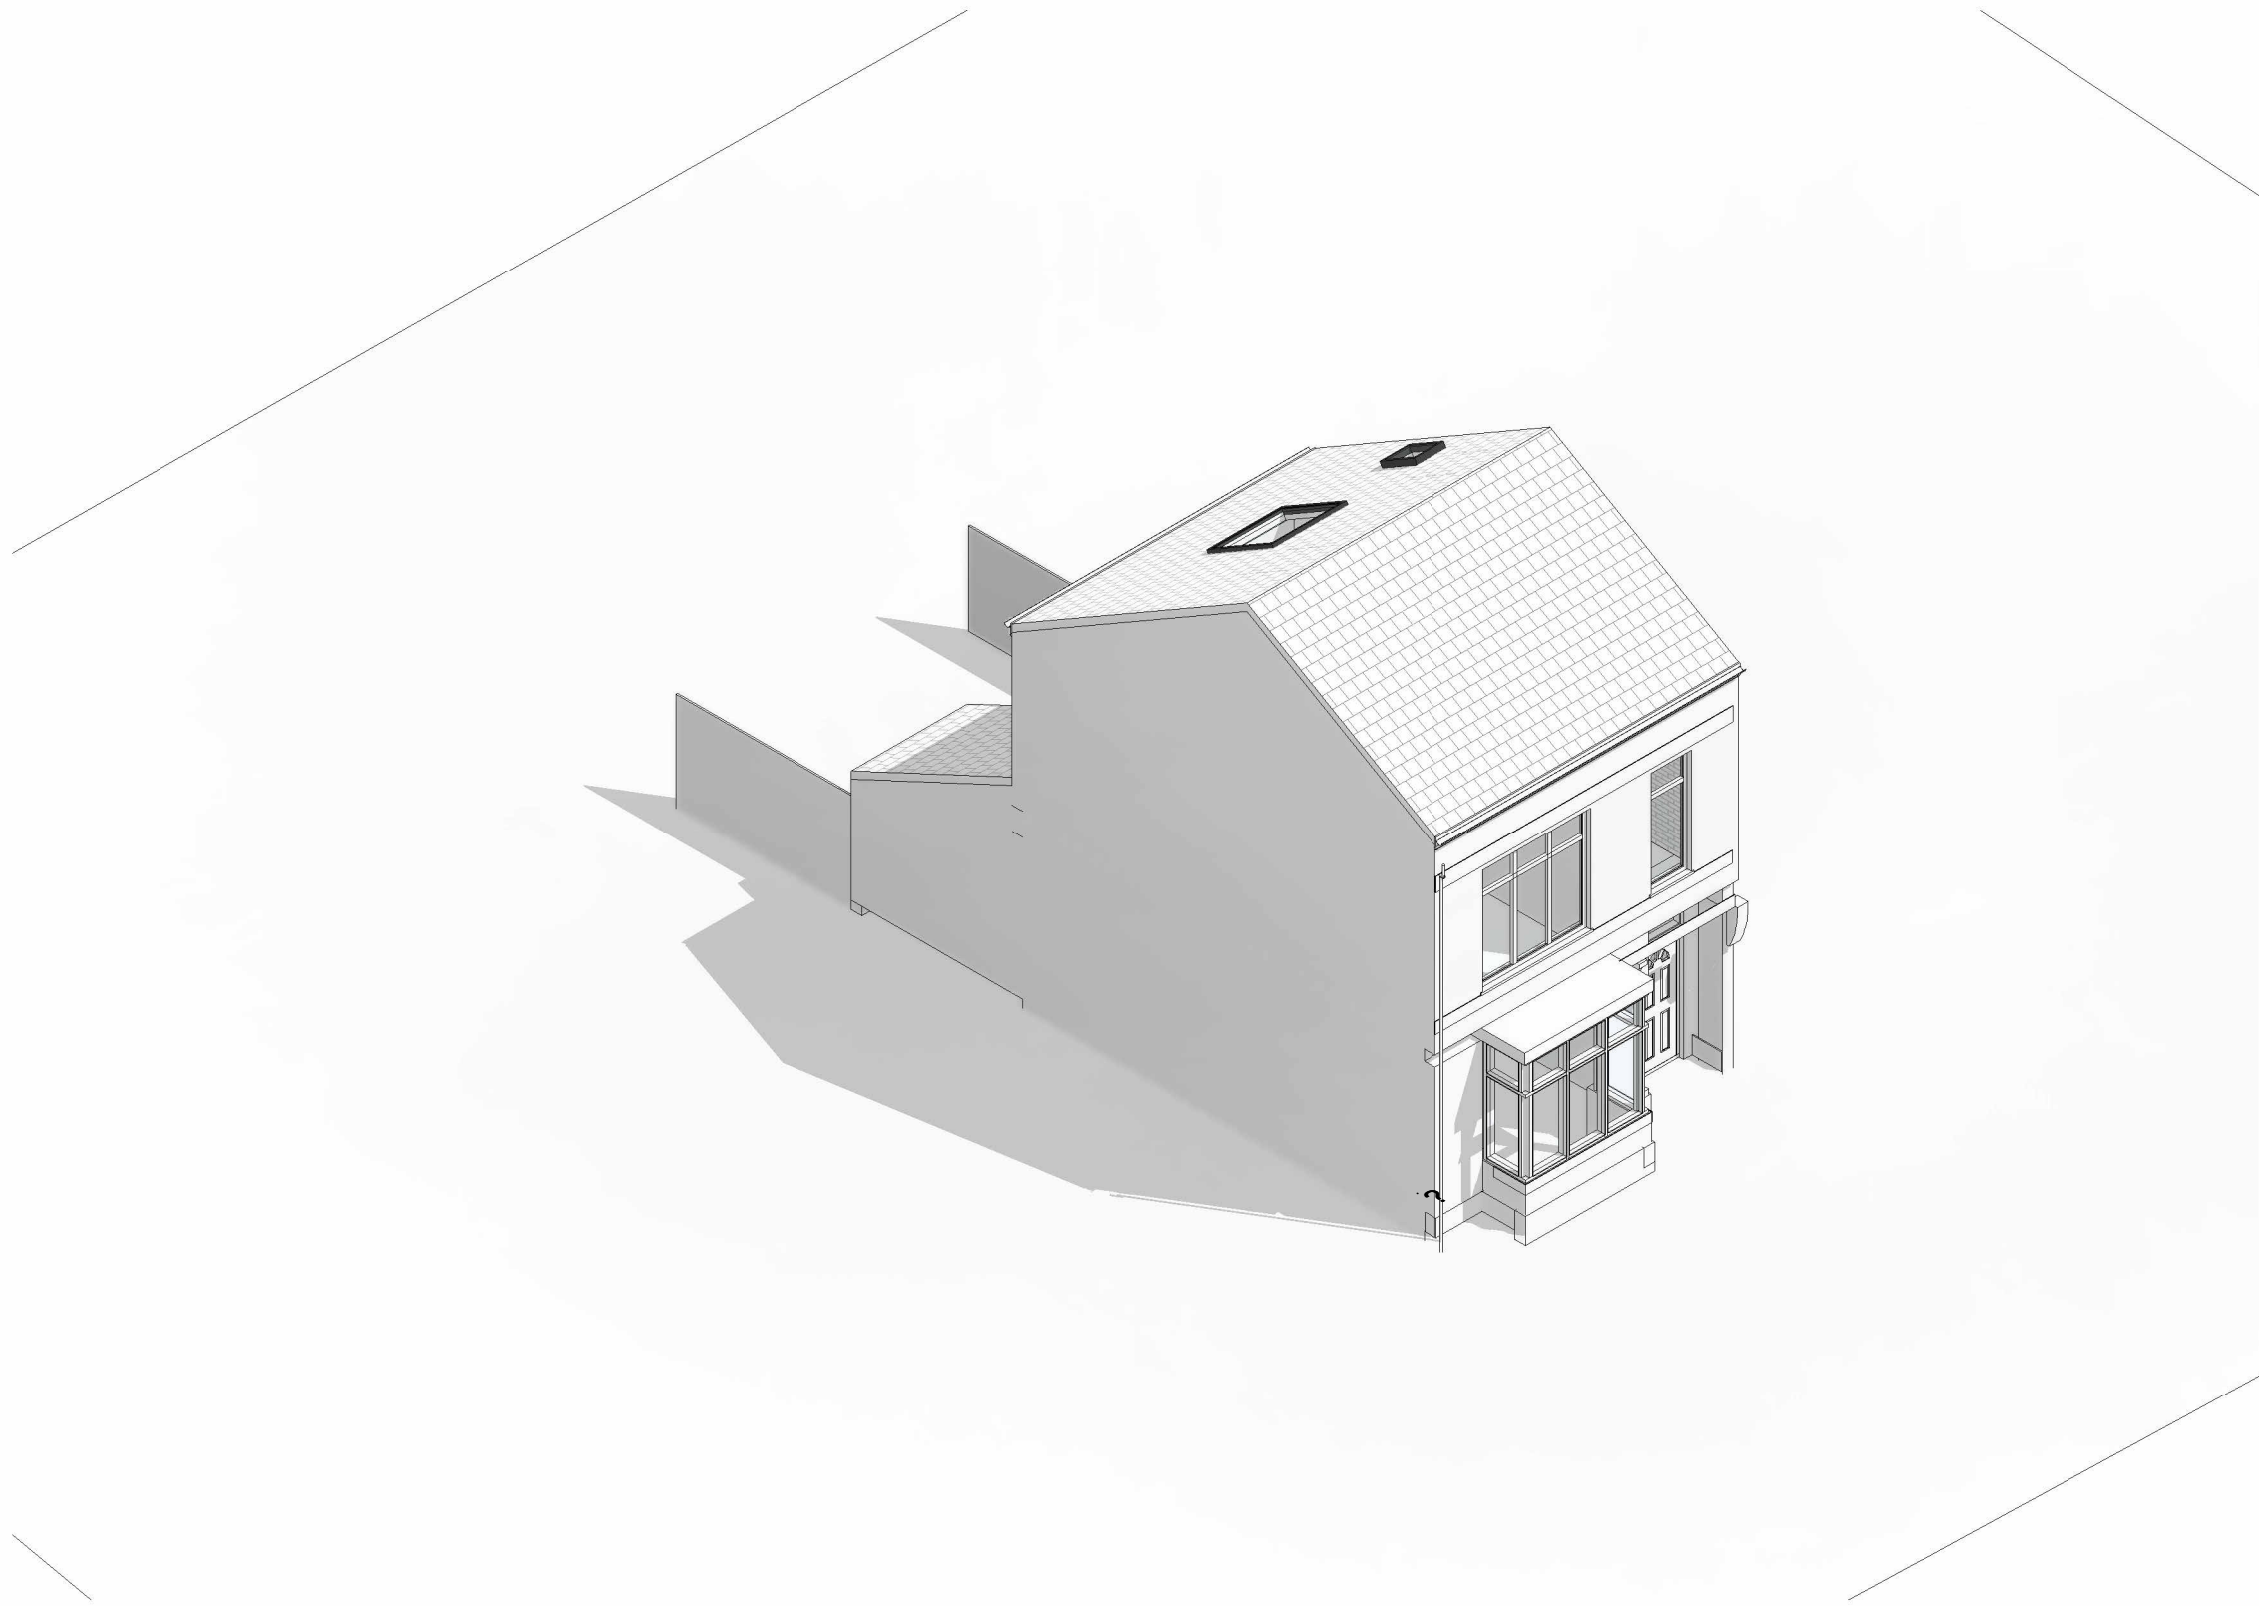


3D1 02-04-3D1 - Existing Aerial Views - Front Left

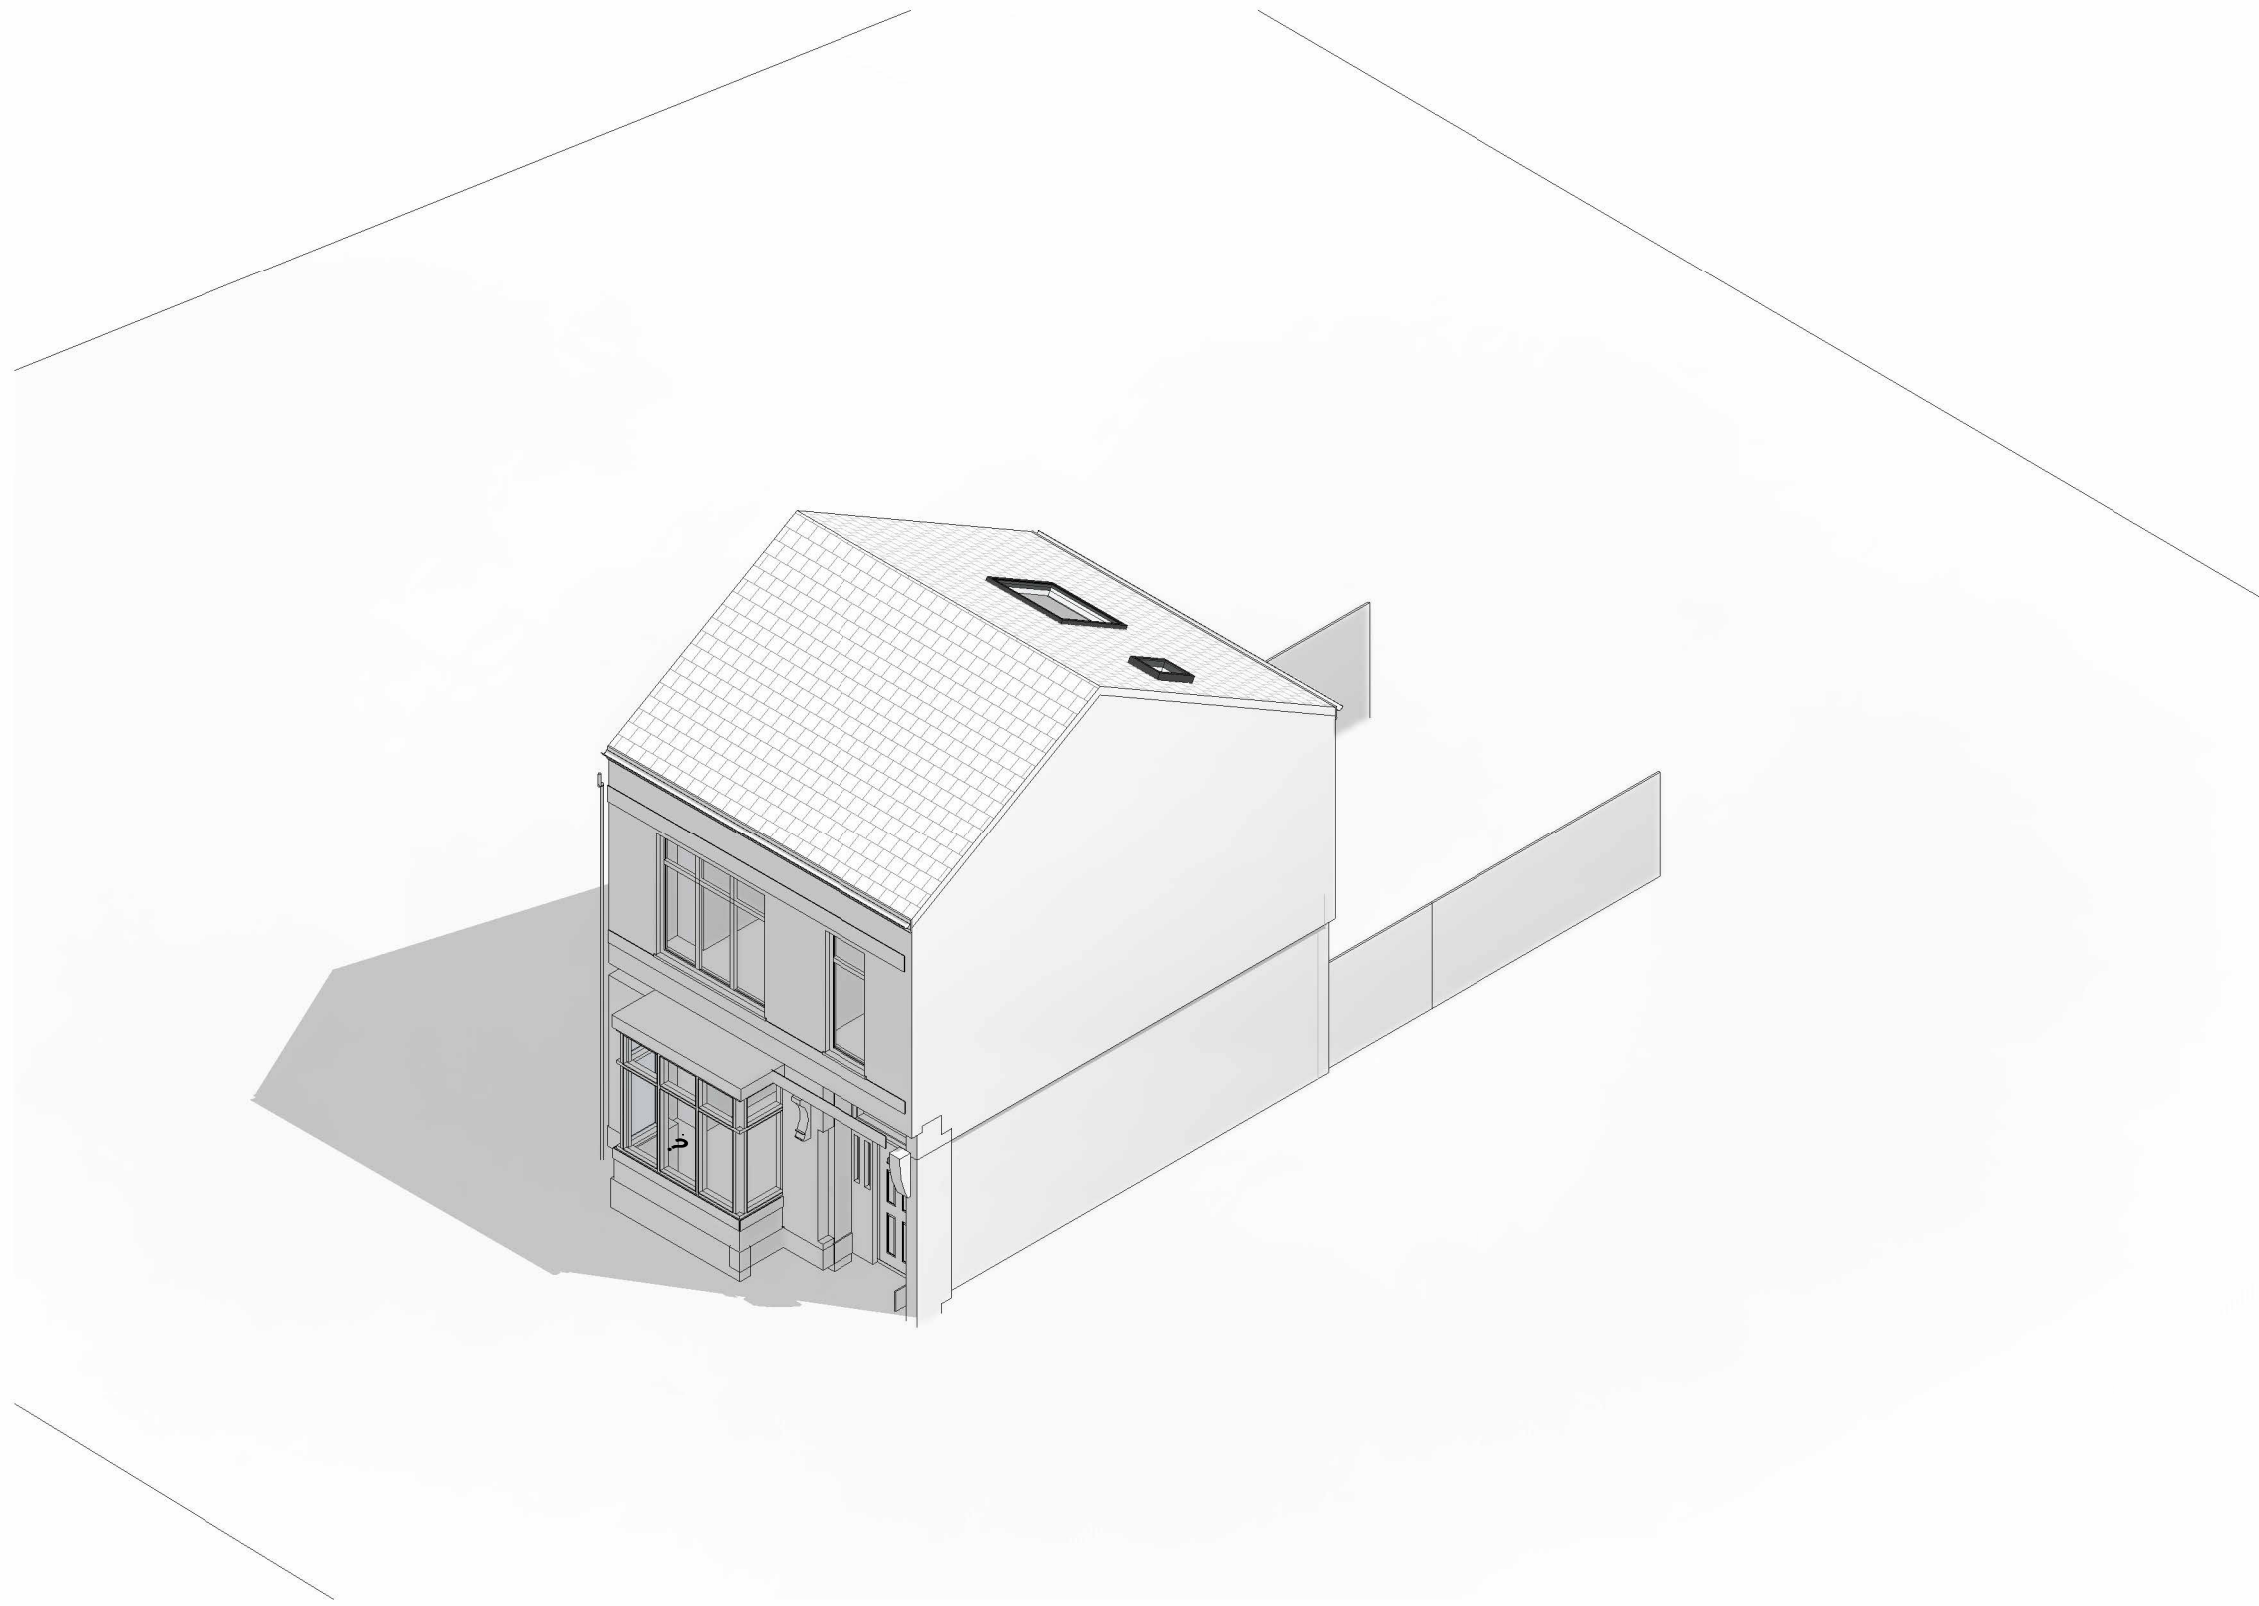

3D2 02-04-3D2 - Existing Aerial Views - Front Right

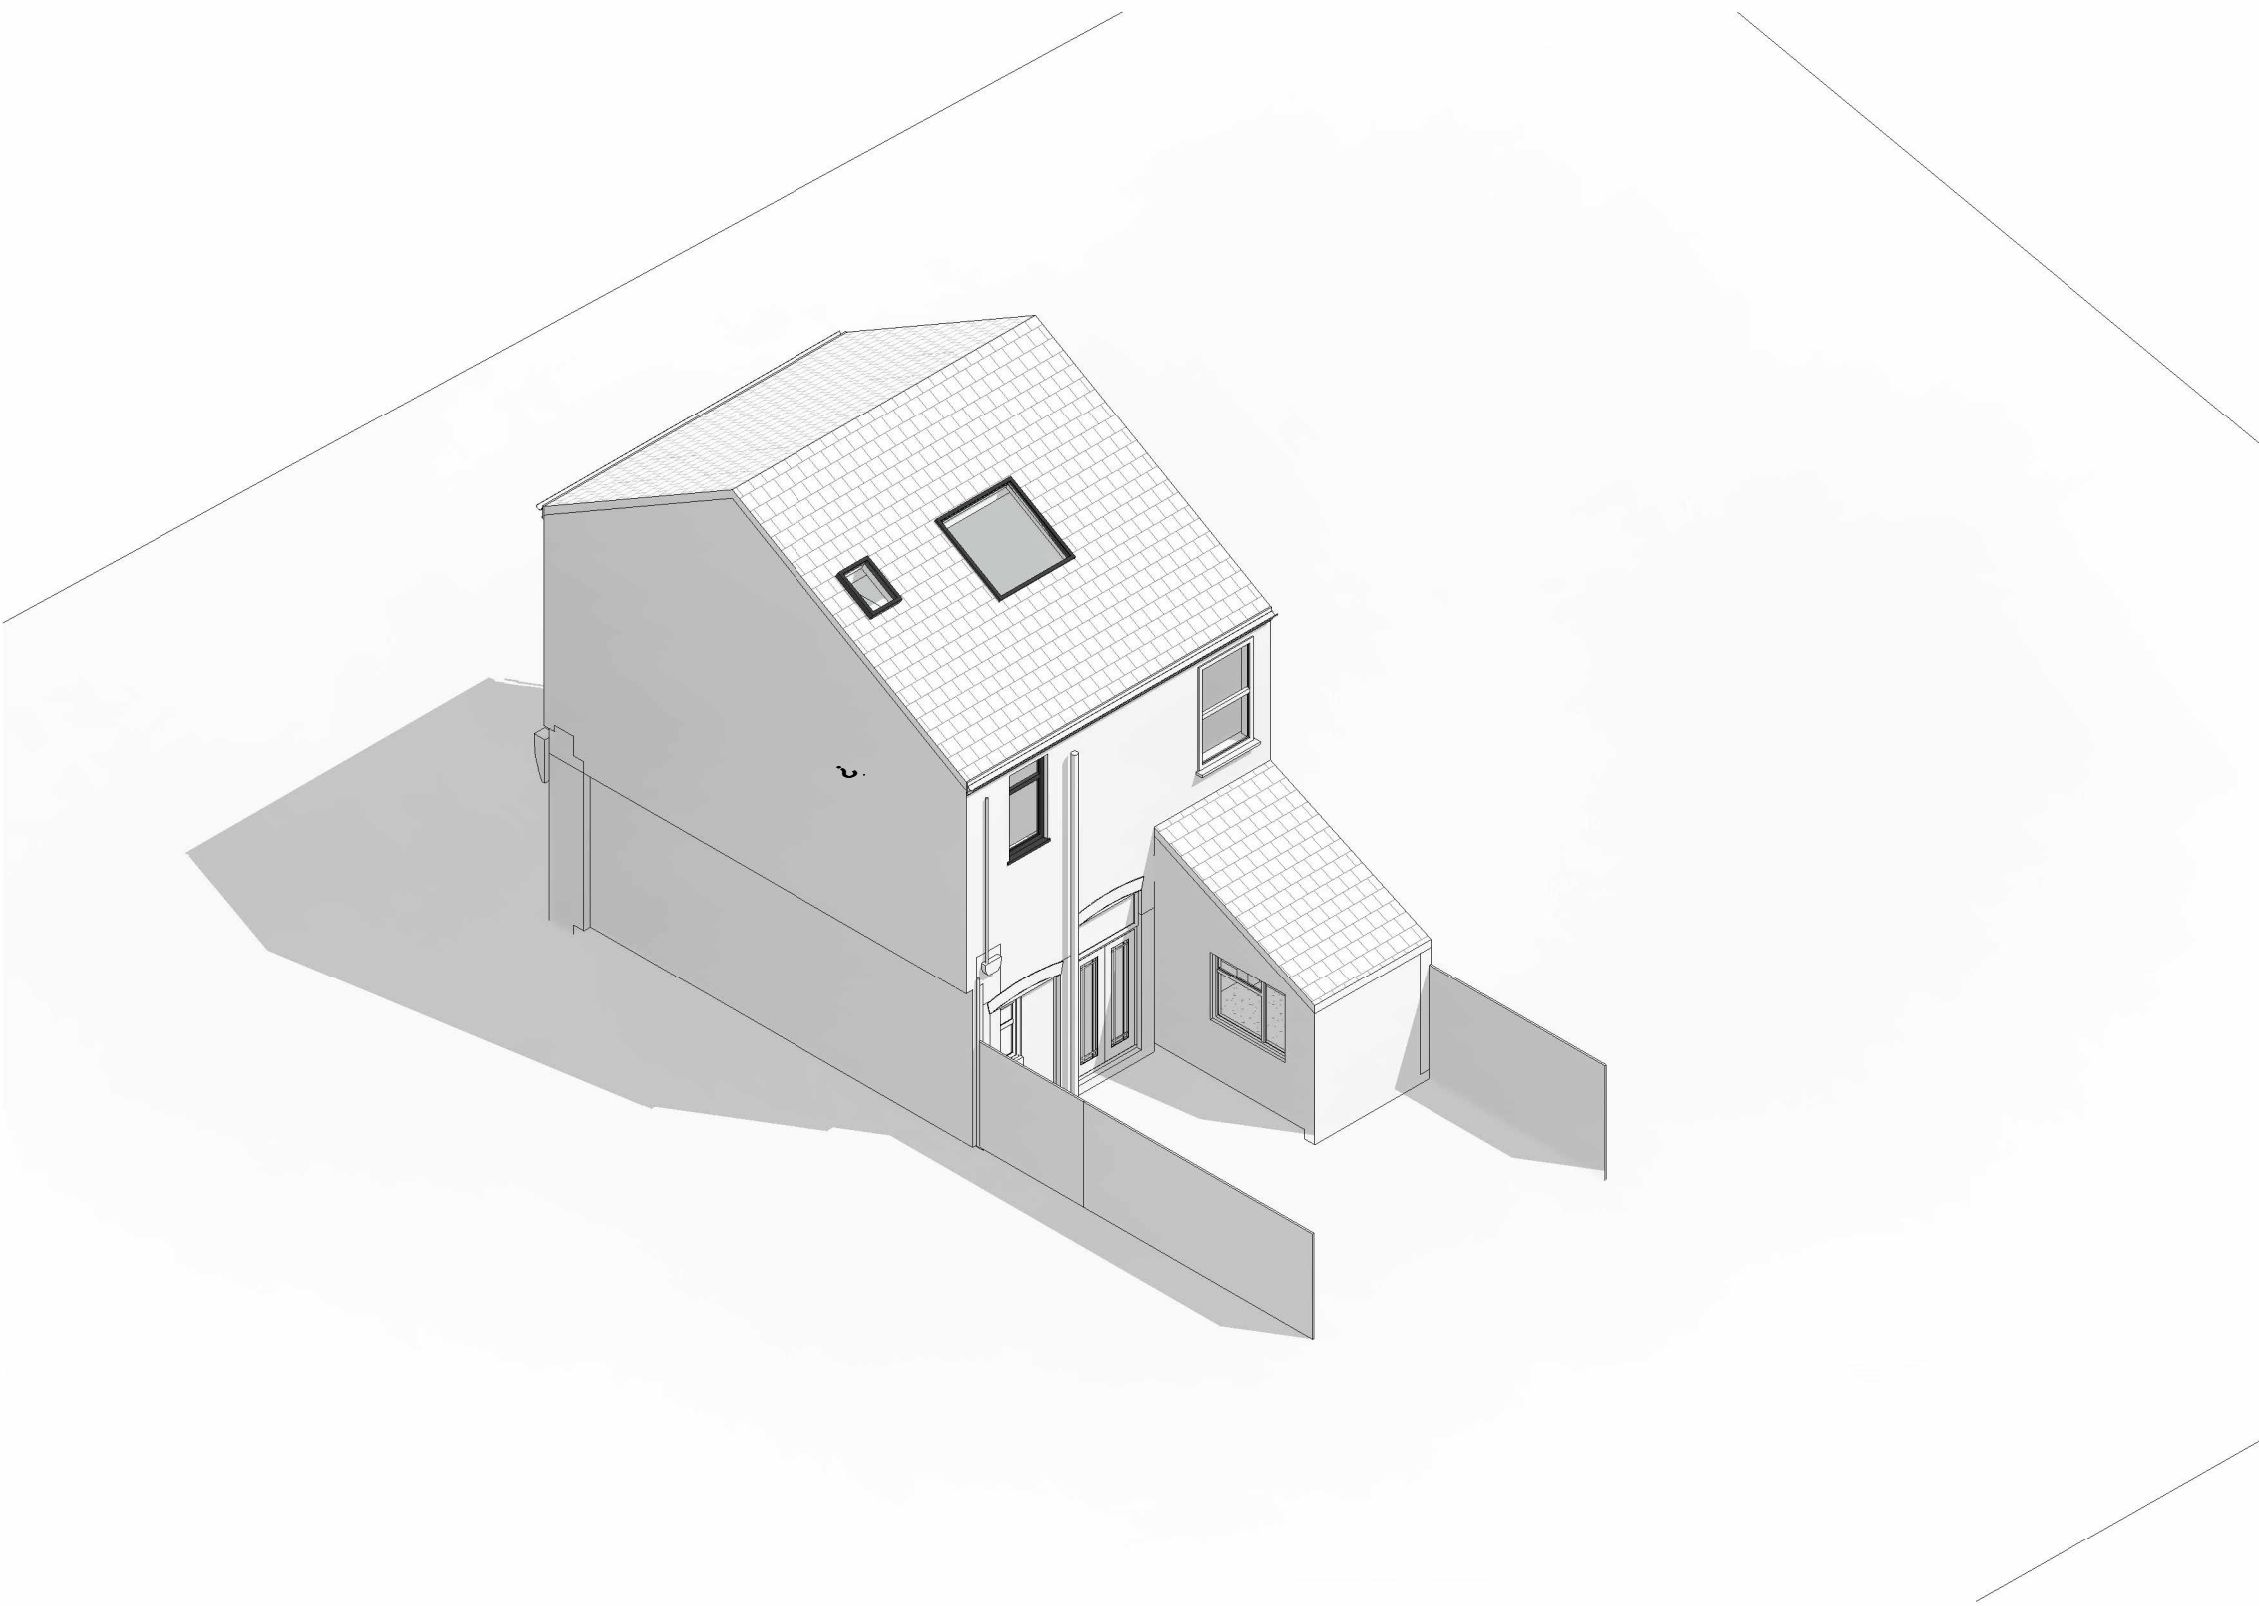


3D3 02-04-3D3 - Existing Aerial Views - Rear Left

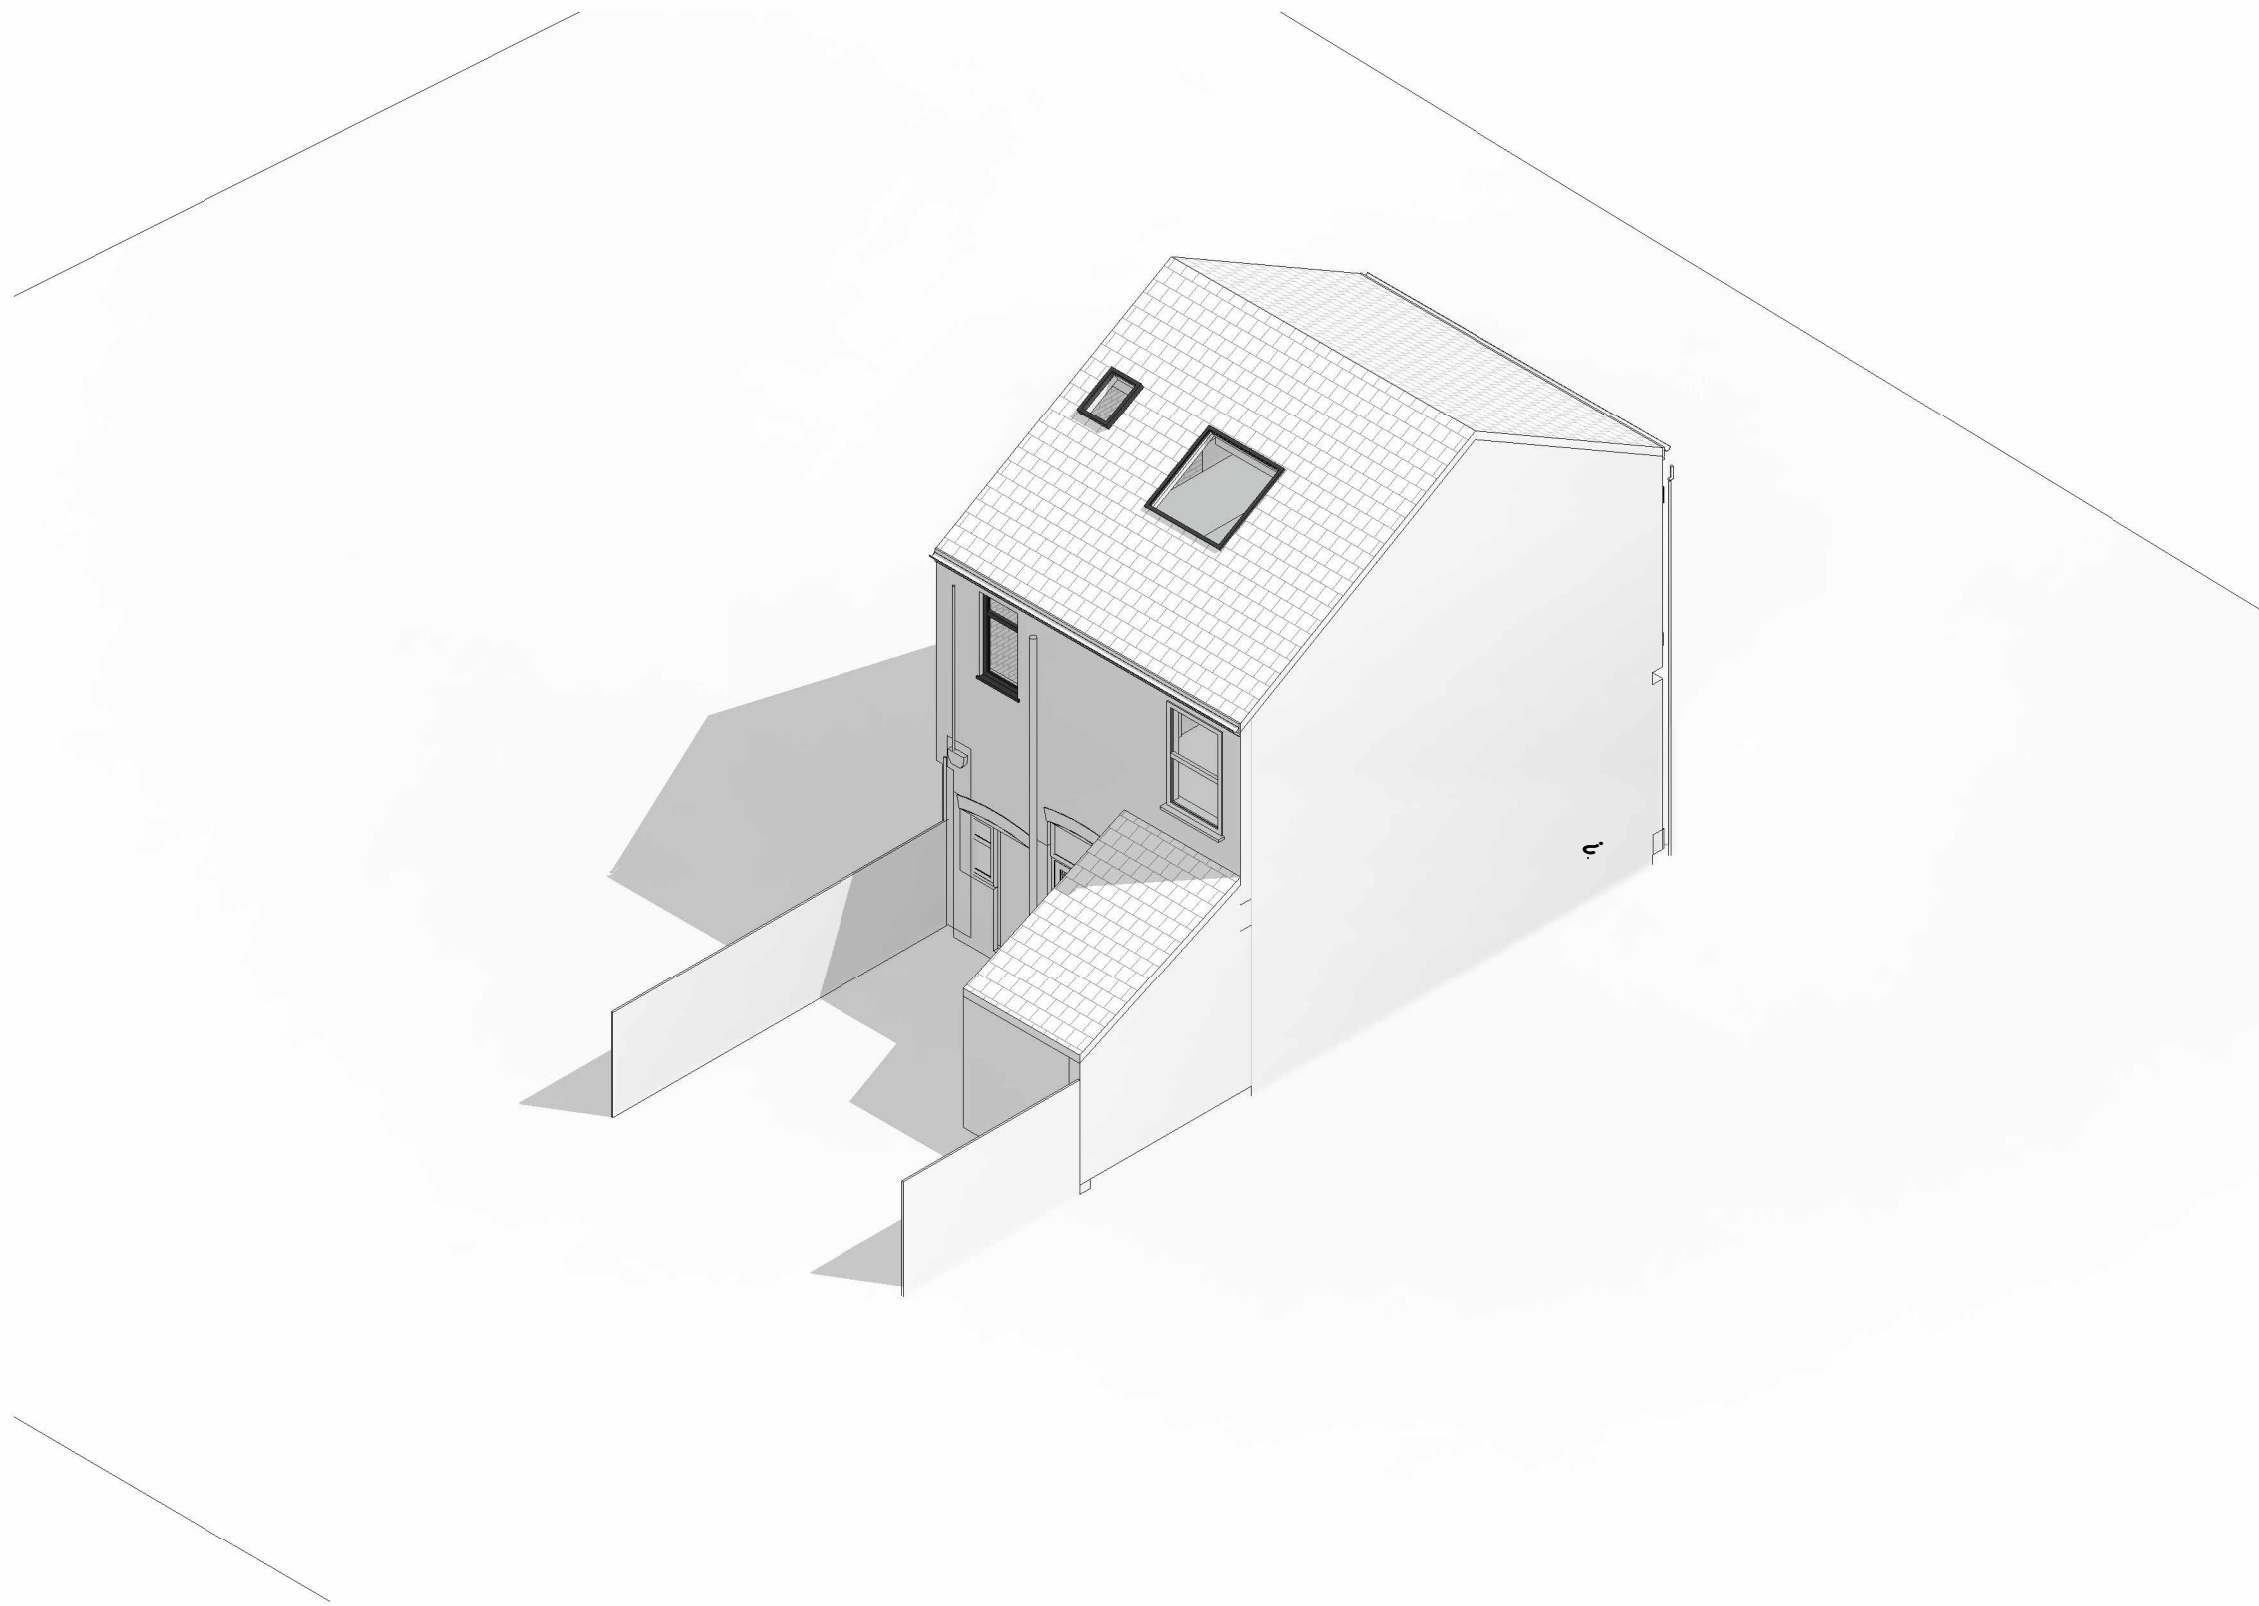


3D4 02-04-3D4 - Existing Aerial Views - Rear Right


REVISION	DATE	AUTHOR	STATUS	AMENDMENT
1	26/07/2021	CJW	PRELIMINARY	Preliminary Issue
2	28/07/2021	CJW	PLANNING	Planning

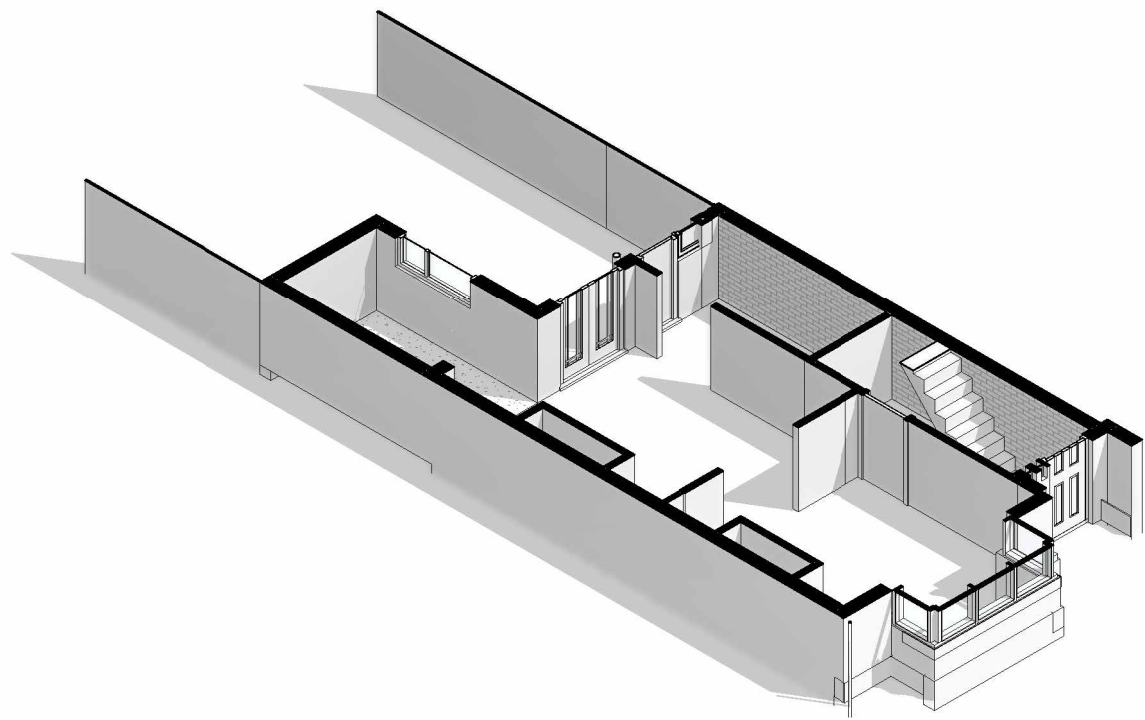


3D1 02-05-3D1 - Existing 3D Plans - Ground Floor

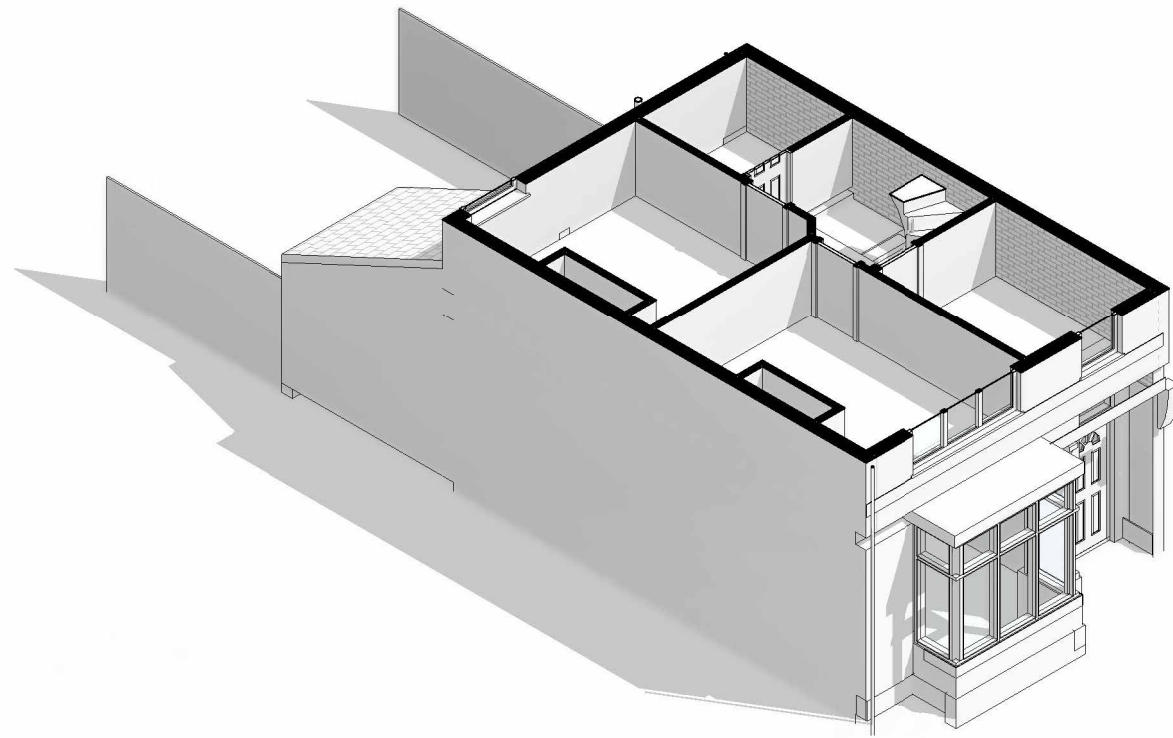


3D2 02-05-3D2 - Existing 3D Plans - First Floor

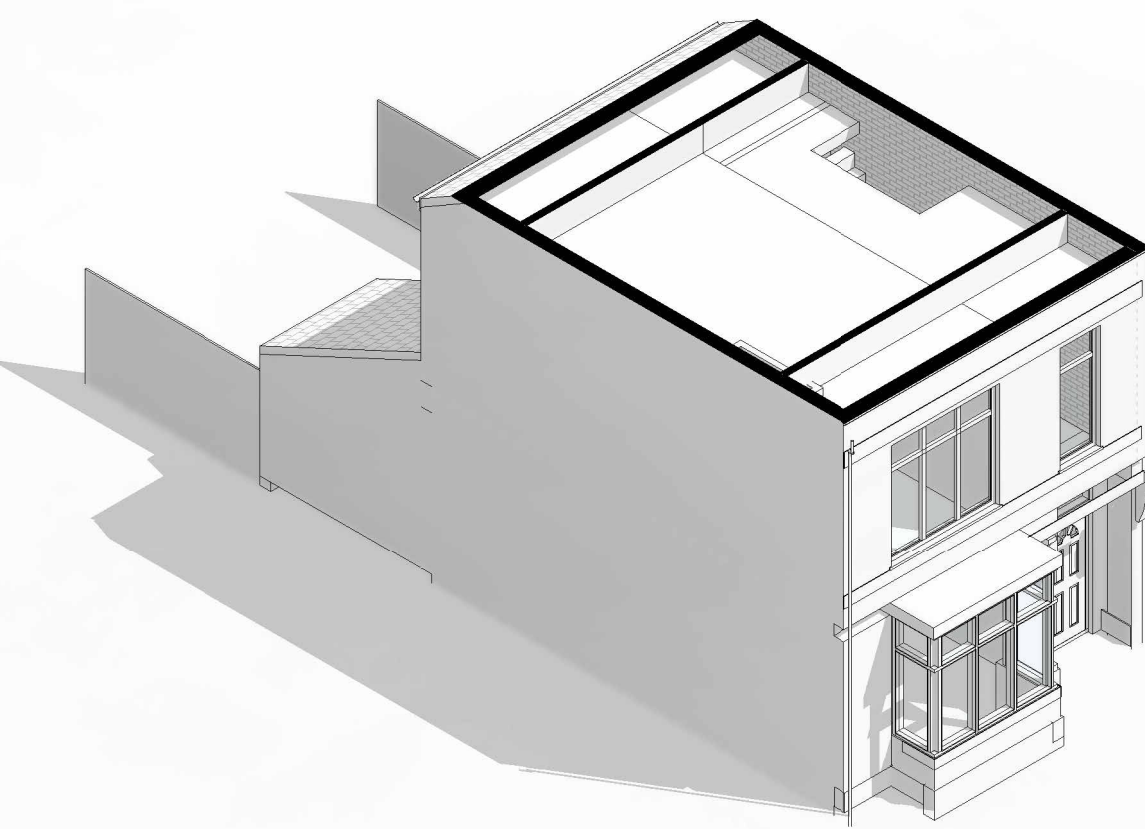


3D3 02-05-3D3 - Existing 3D Plans - Second Floor

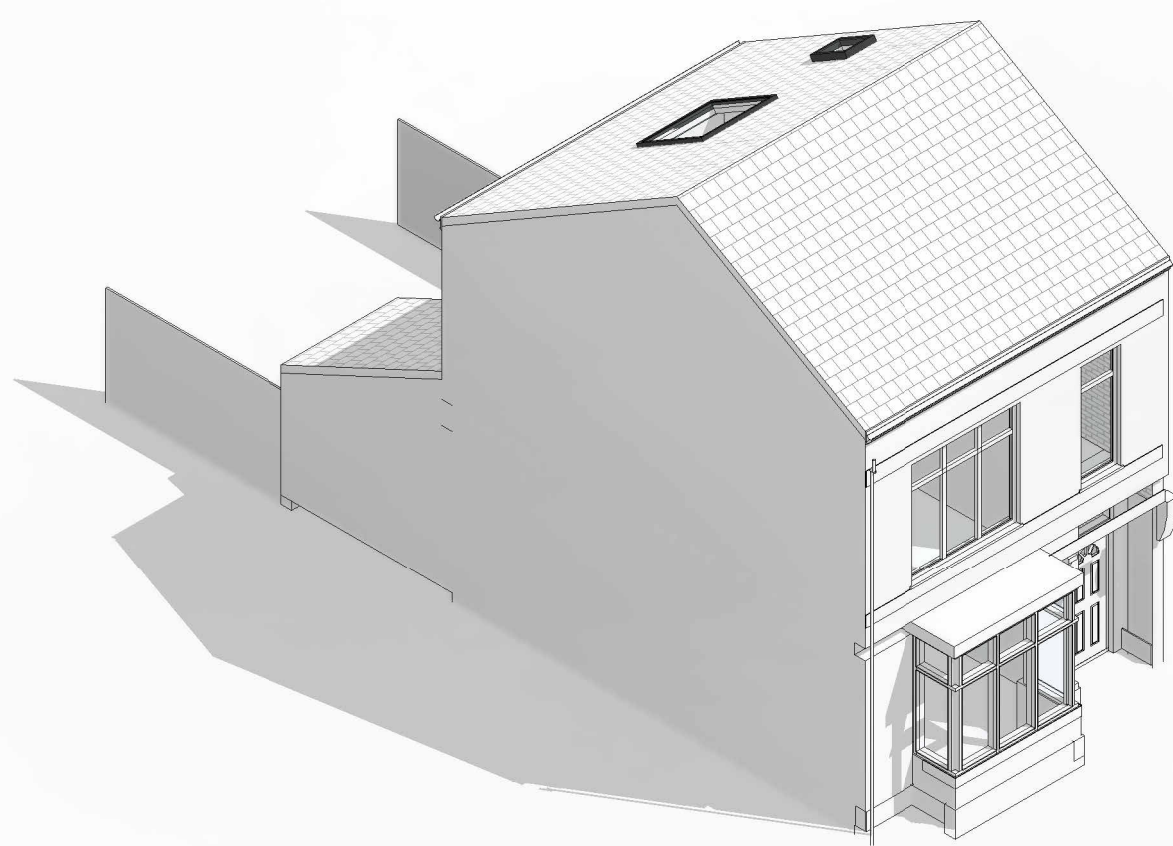


3D4 04-05-3D4 - Existing 3D Plans - Roof

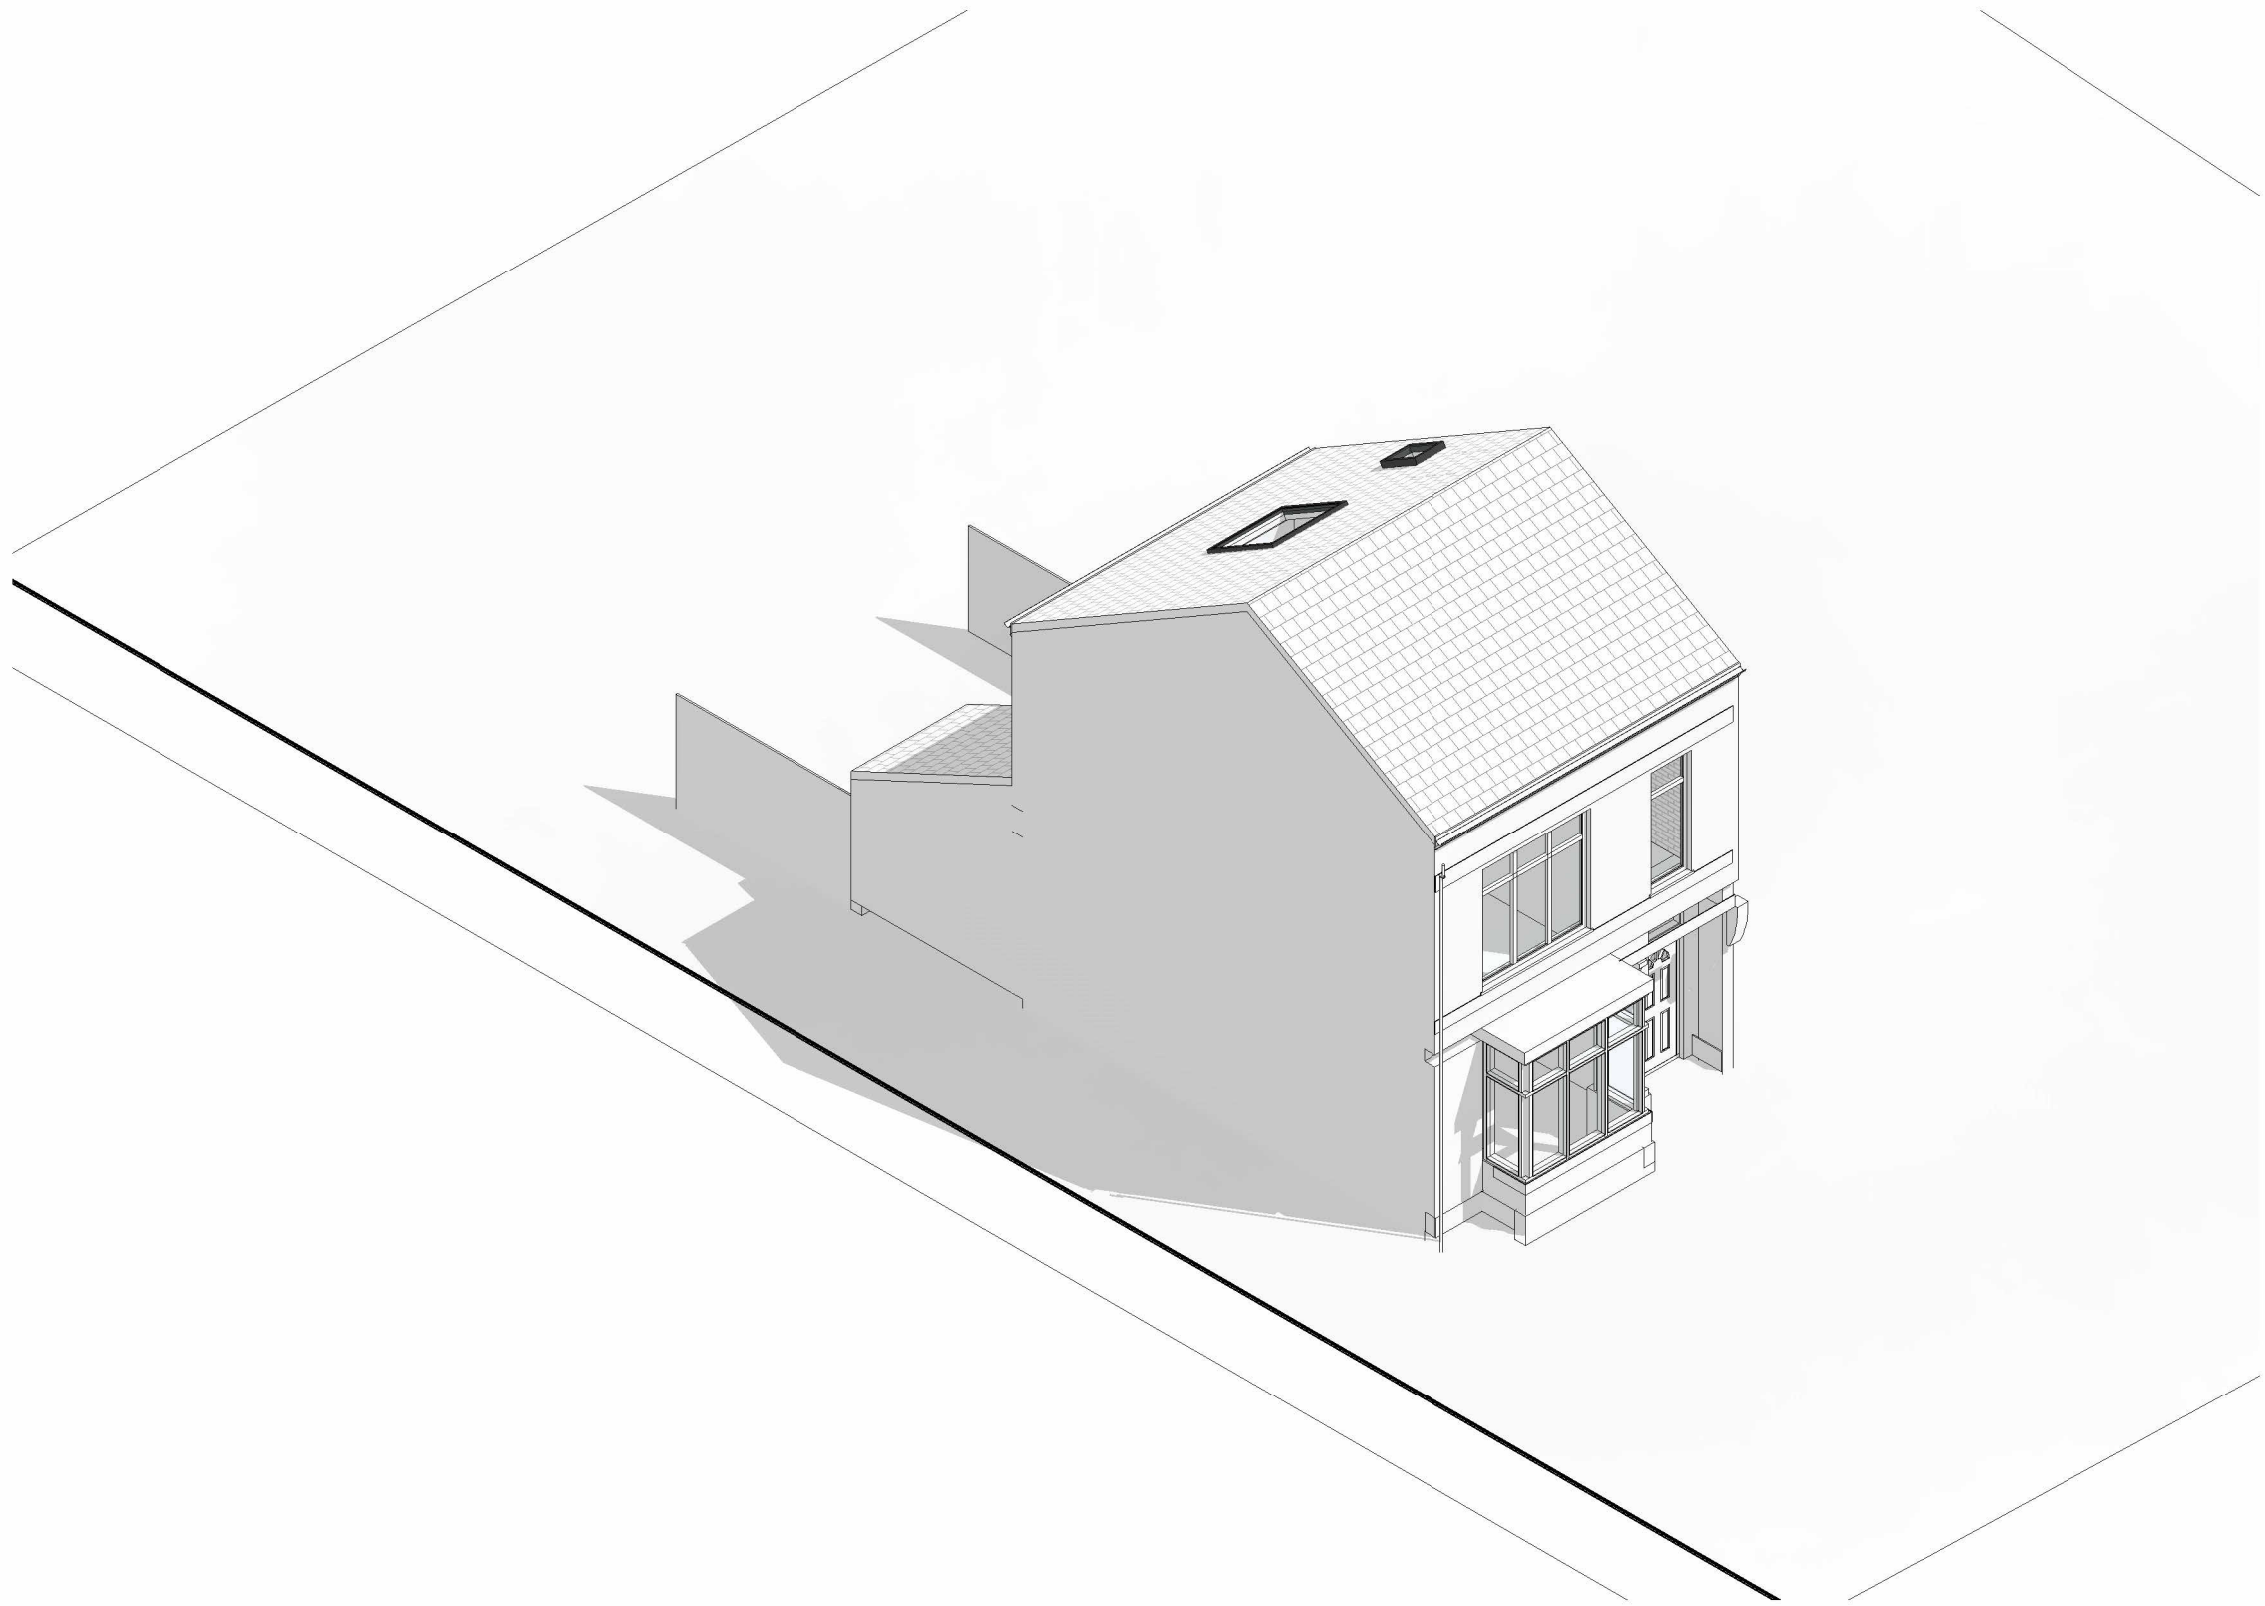


3D1 02-06-3D1 - Existing 3D Sections - Section 1

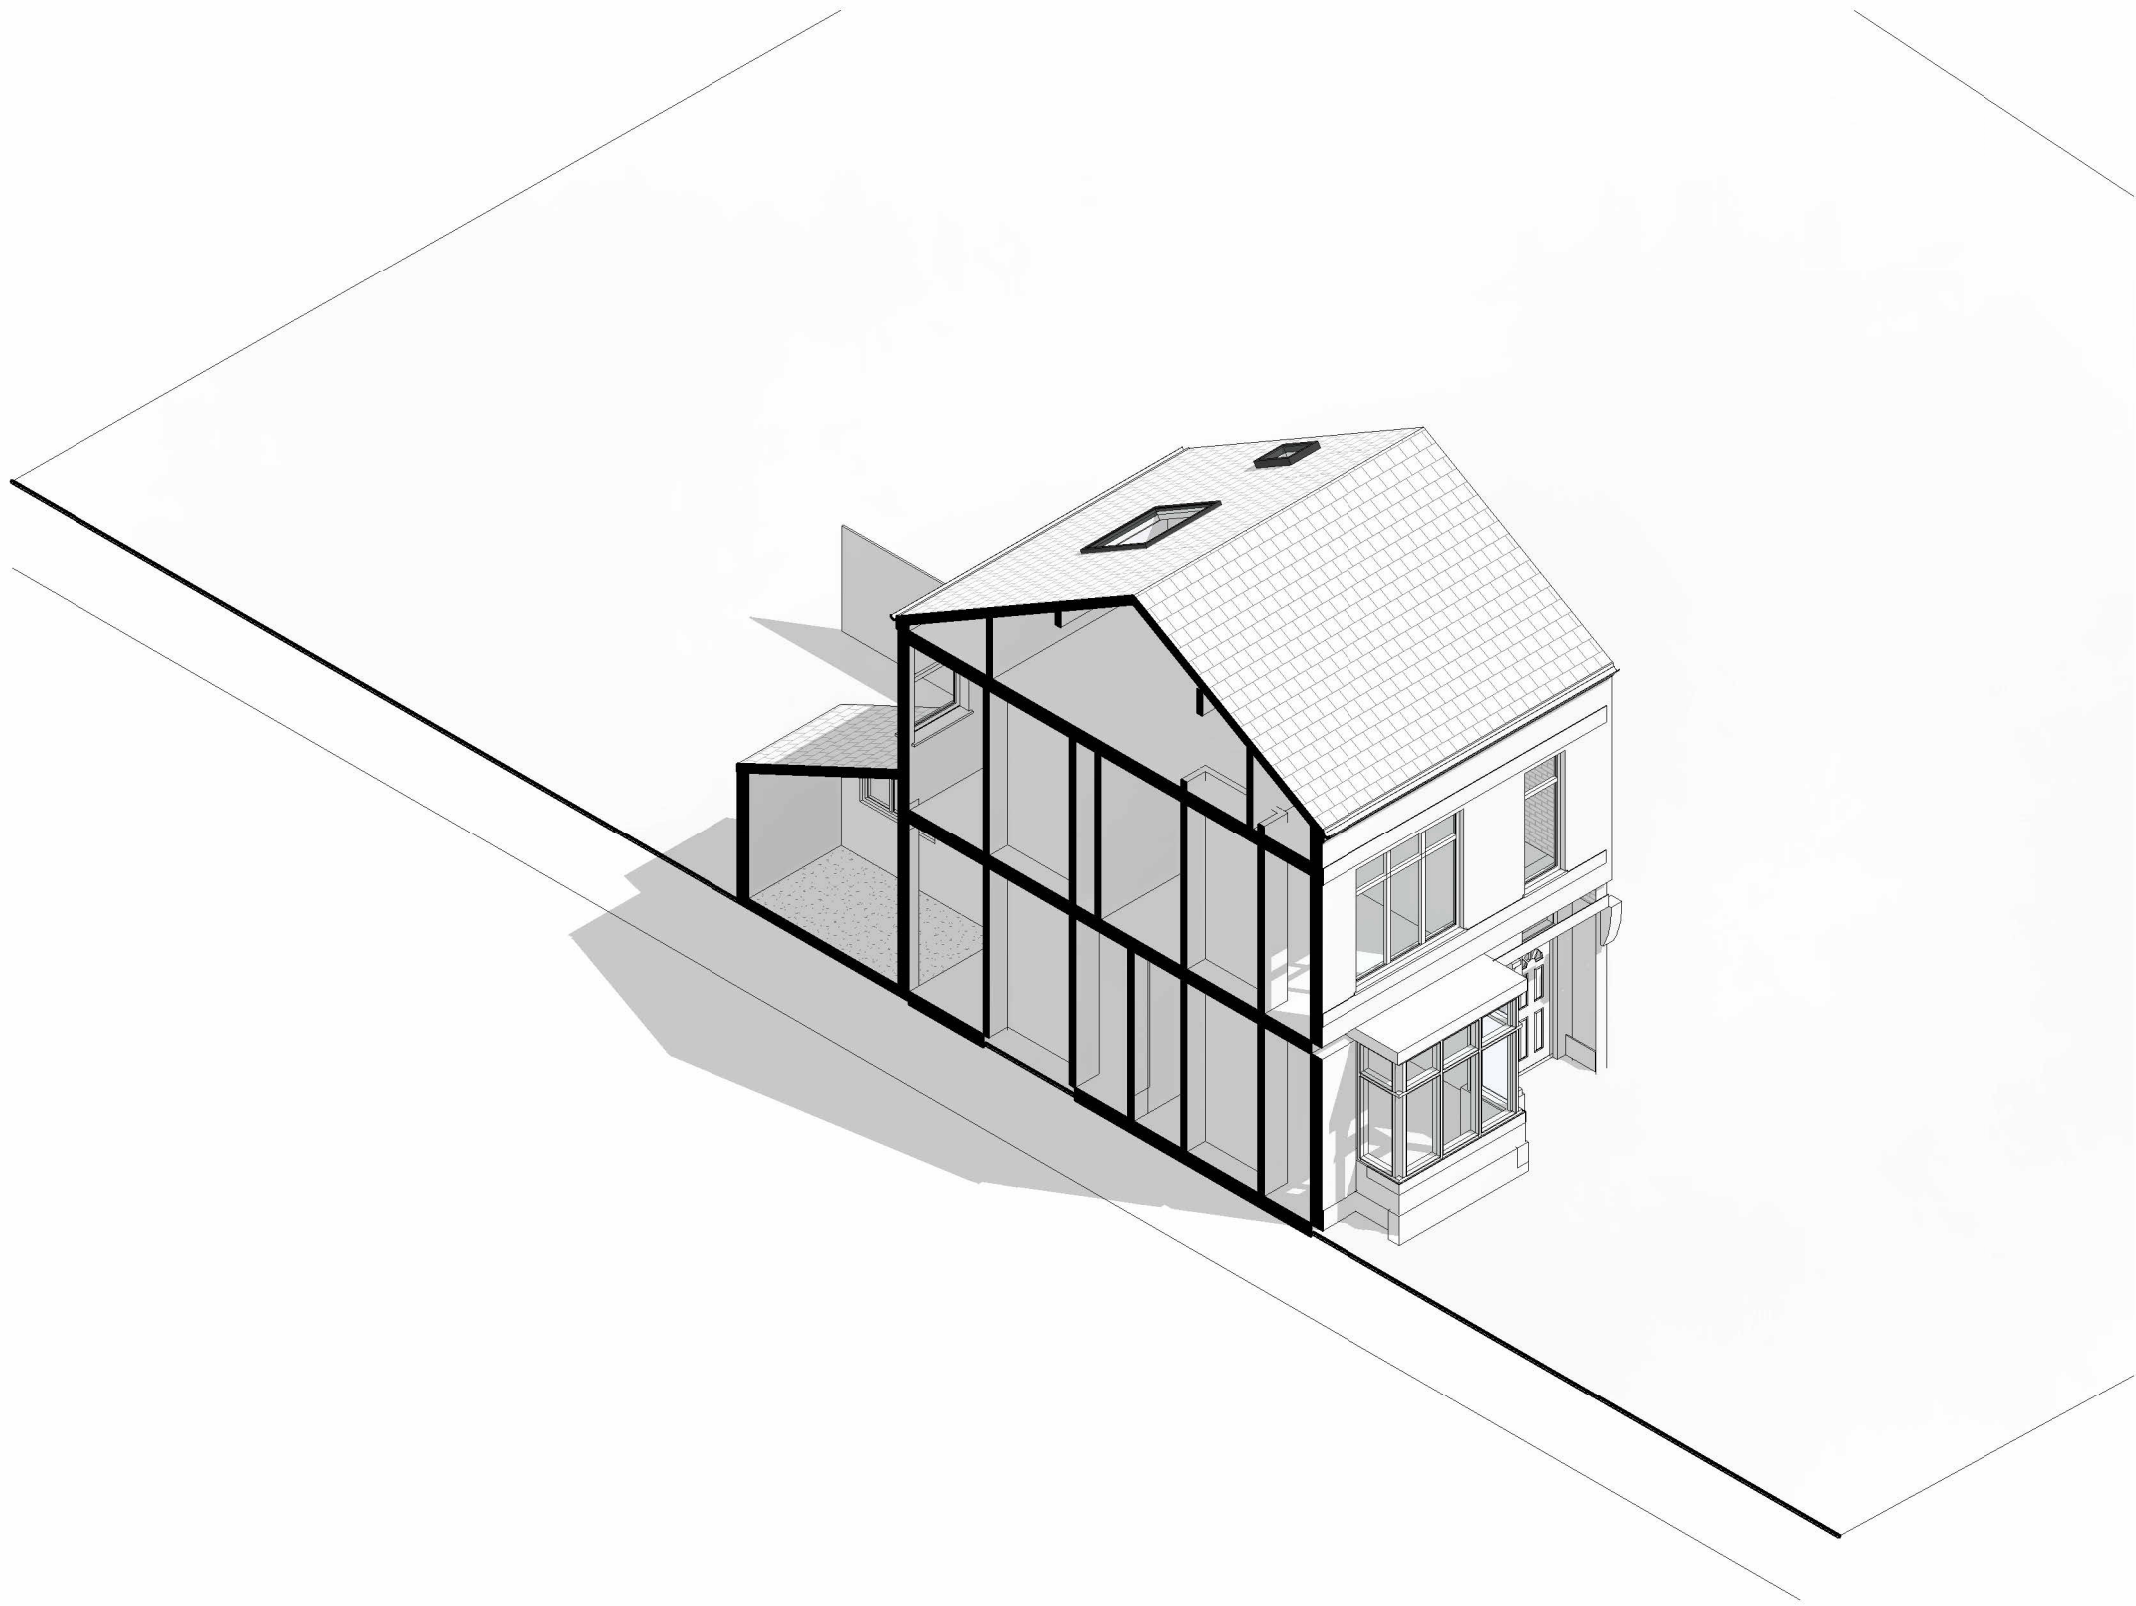

3D2 02-06-3D2 - Existing 3D Sections - Section 2

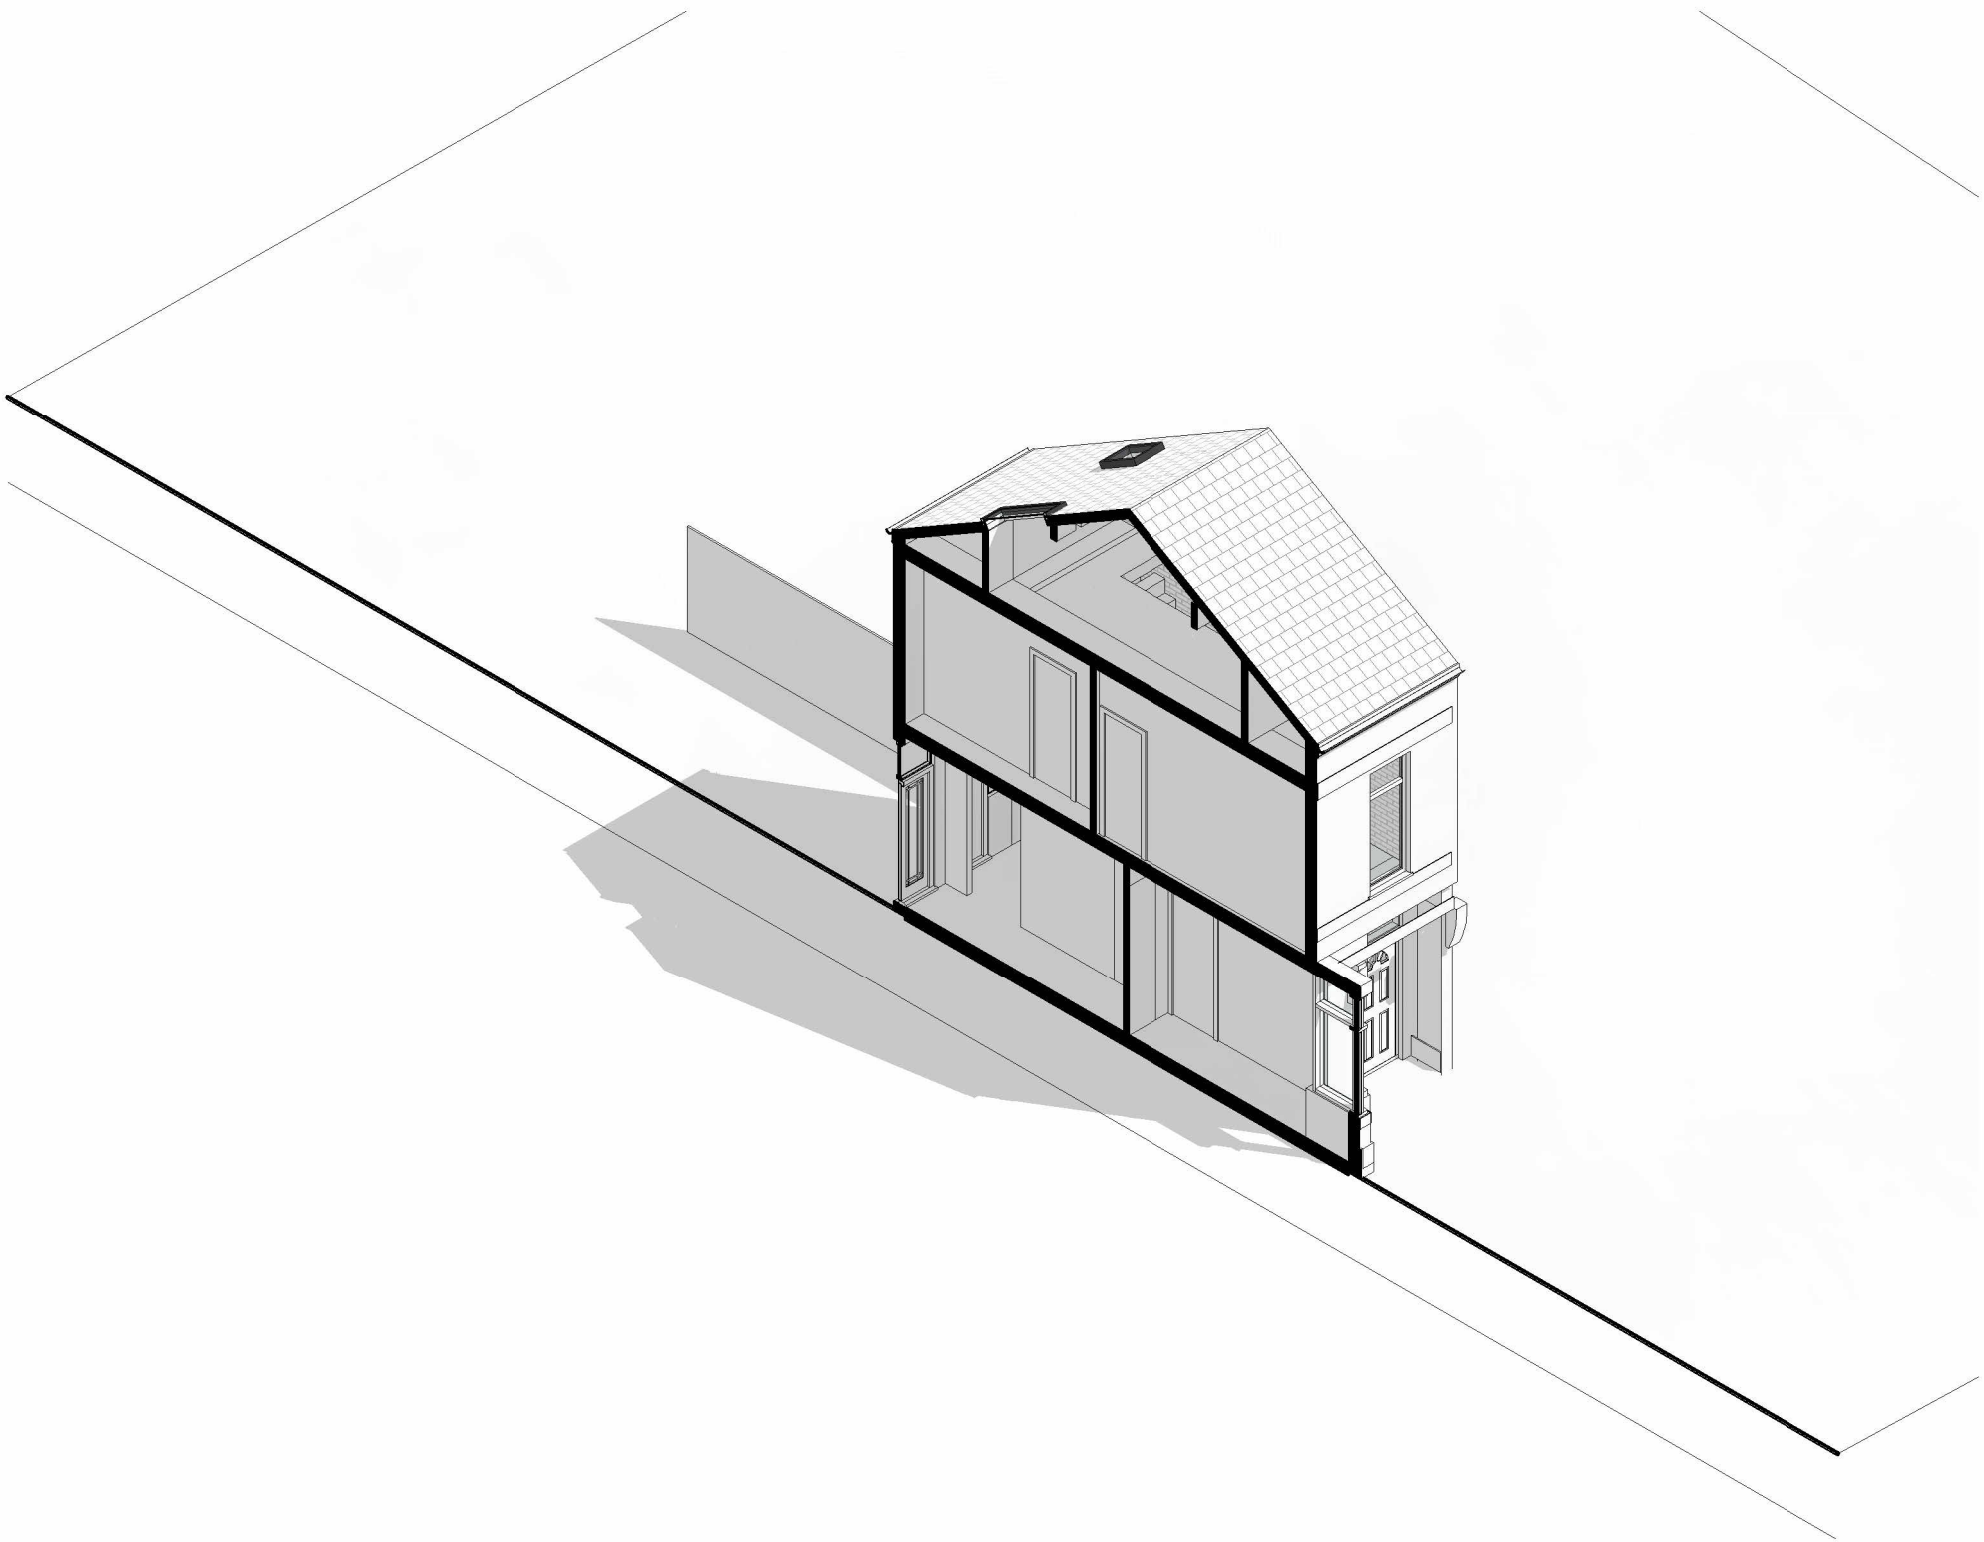

3D3 02-06-3D3 - Existing 3D Sections - Section 3

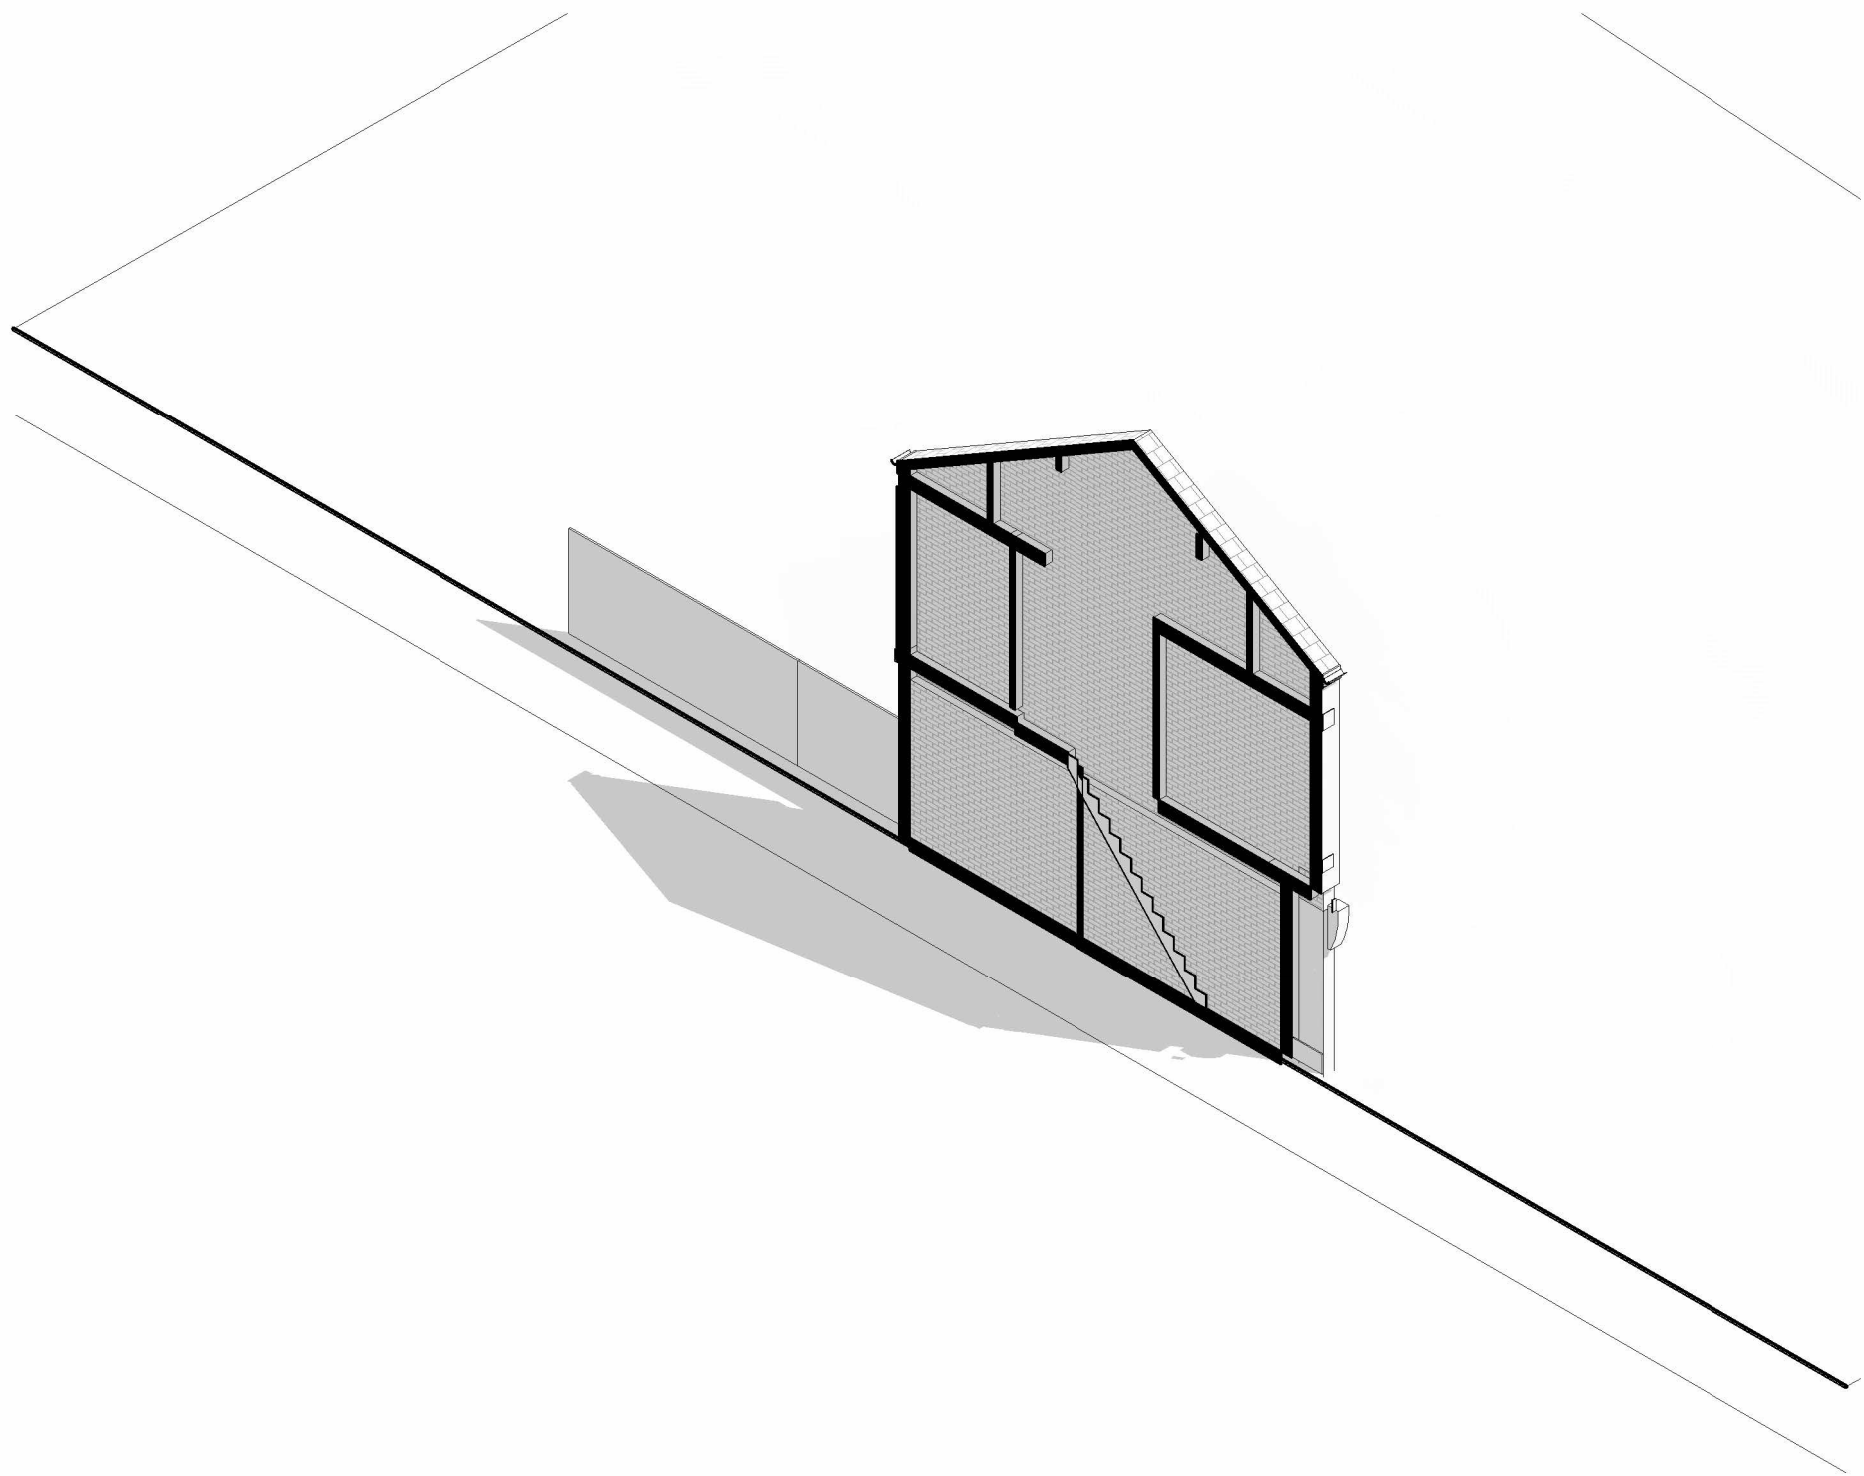

3D4 04-06-3D4 - Existing 3D Sections - Section 4