


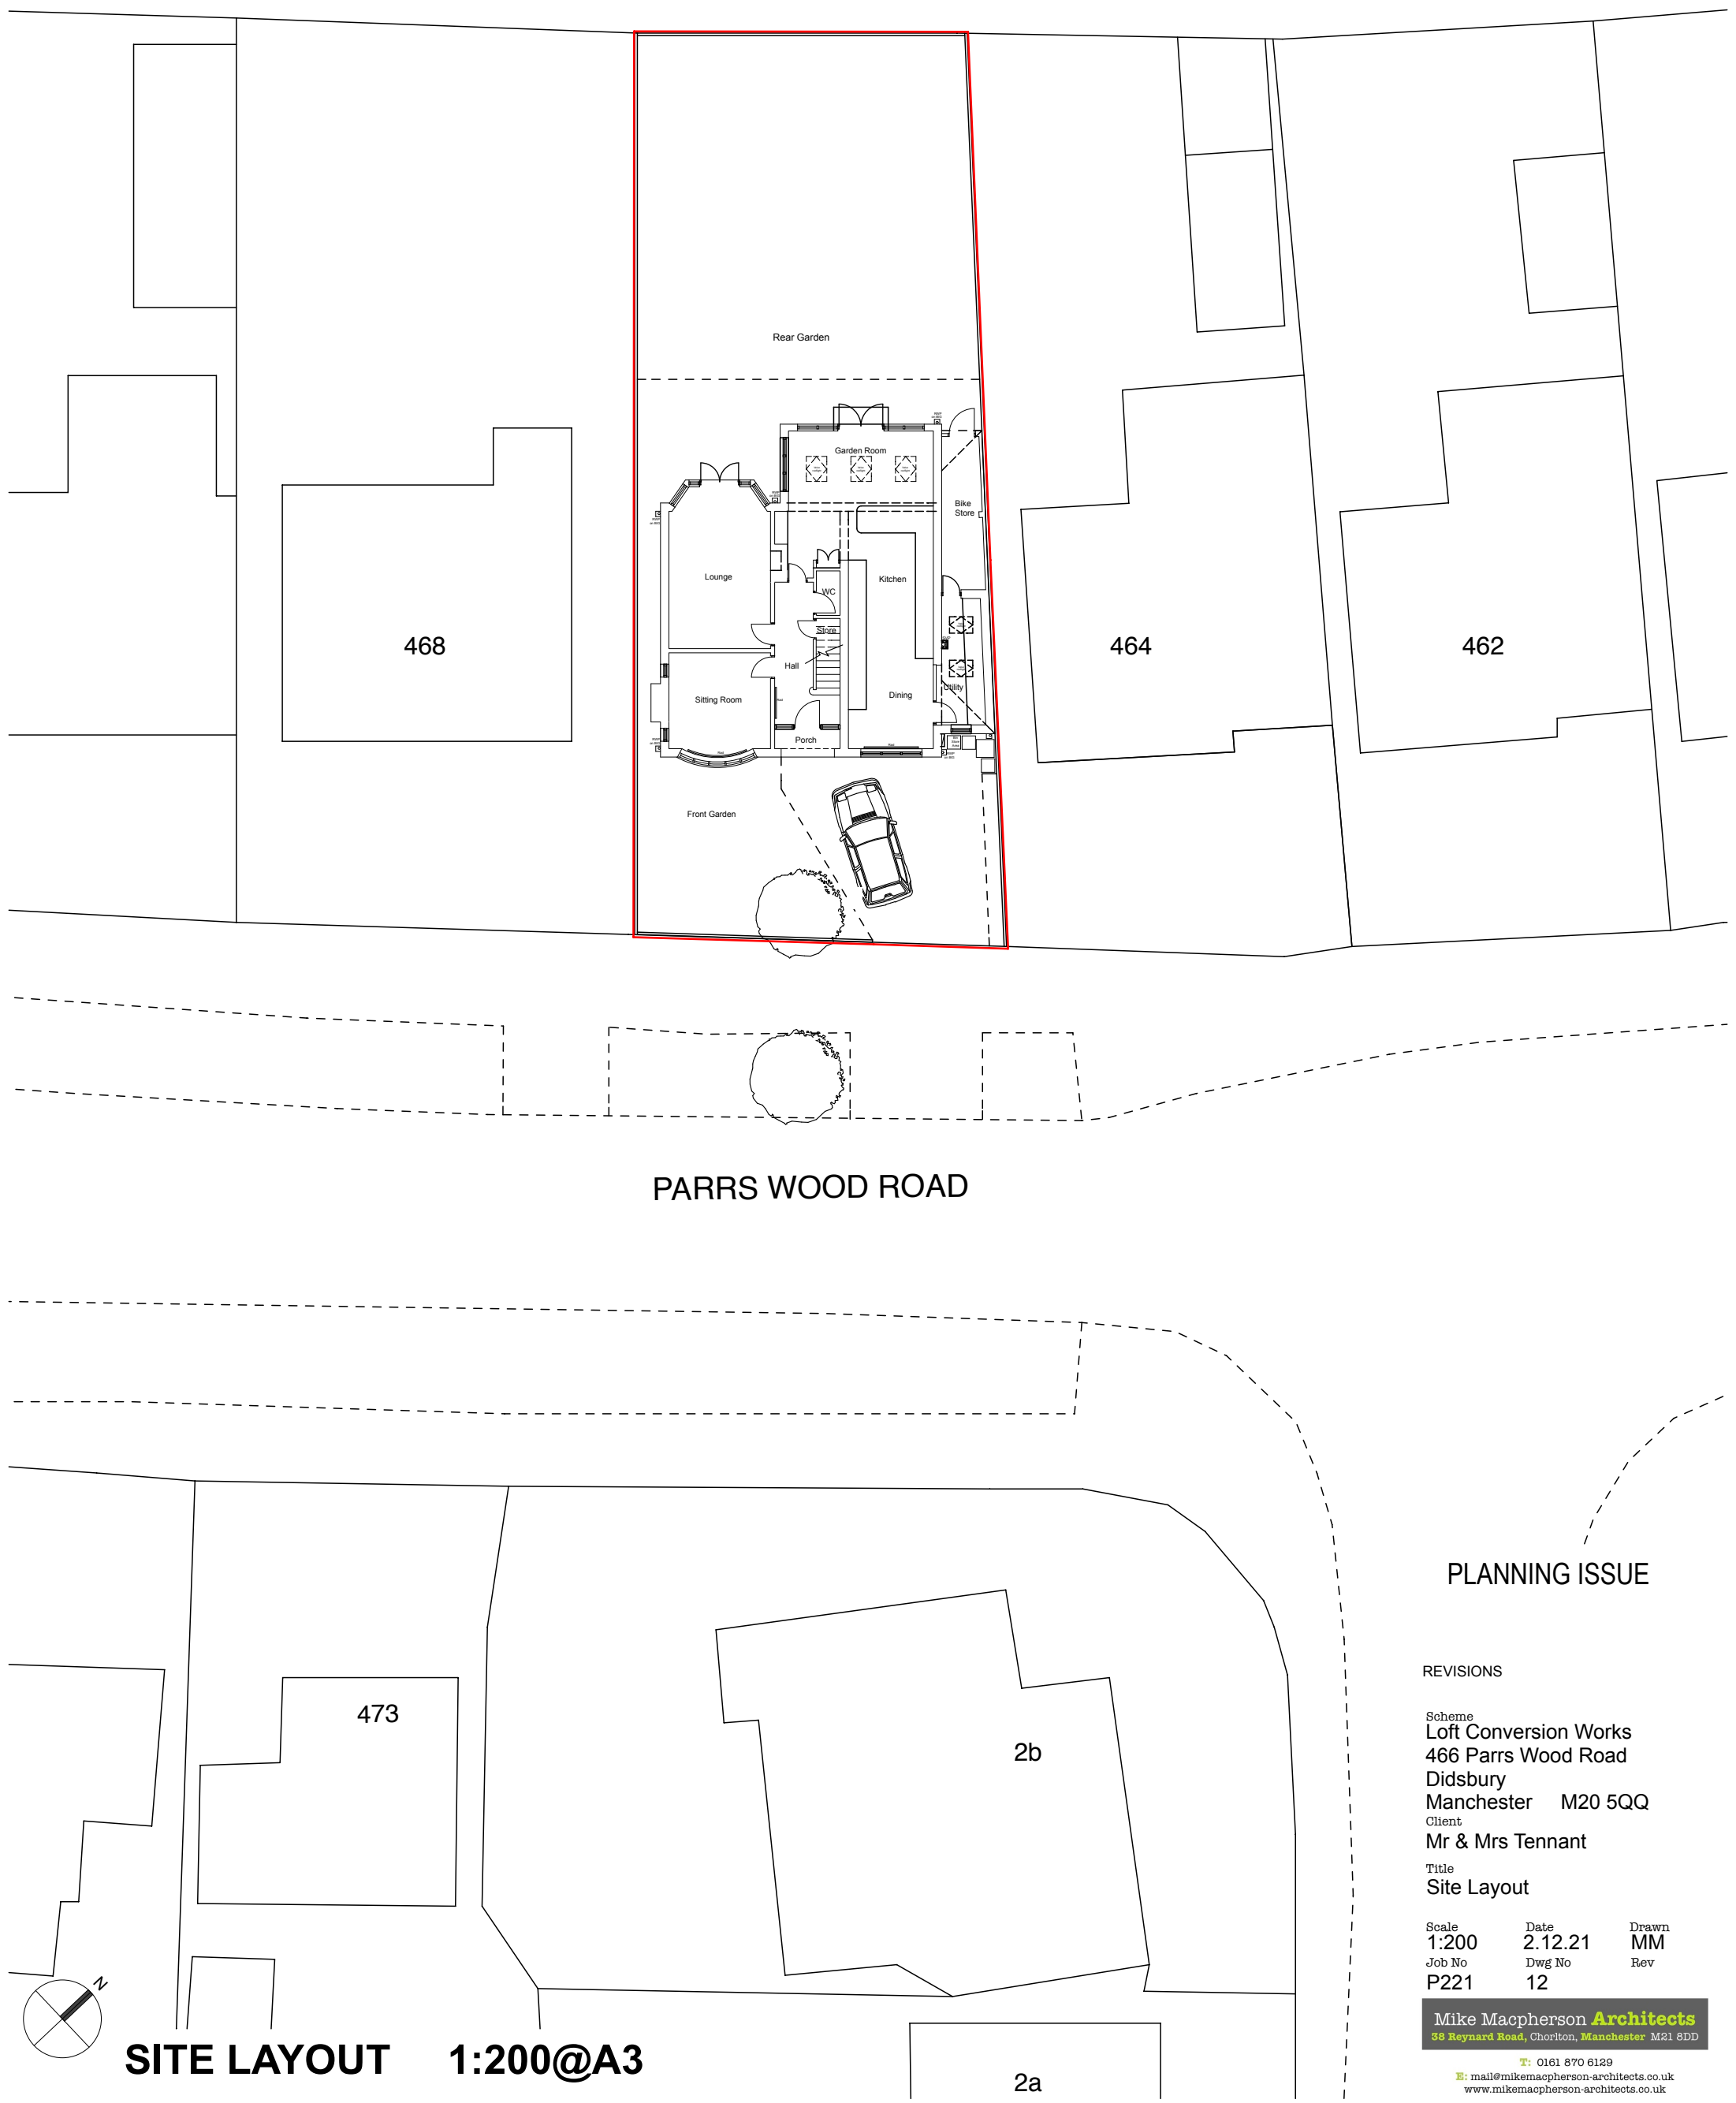

PARRS WOOD ROAD

PLANNING ISSUE

REVISIONS

Scheme
Loft Conversion Works
466 Parrs Wood Road
Didsbury
Manchester M20 5QQ
Client
Mr & Mrs Tennant
Title
Site Layout

Scale 1:200	Date 2.12.21	Drawn MM
Job No P221	Dwg No 12	Rev

Mike Macpherson **Architects**
38 Reynard Road, Chorlton, Manchester M21 8DD

T: 0161 870 6129
E: mail@mikemacpherson-architects.co.uk
www.mikemacpherson-architects.co.uk

SITE LAYOUT 1:200@A3