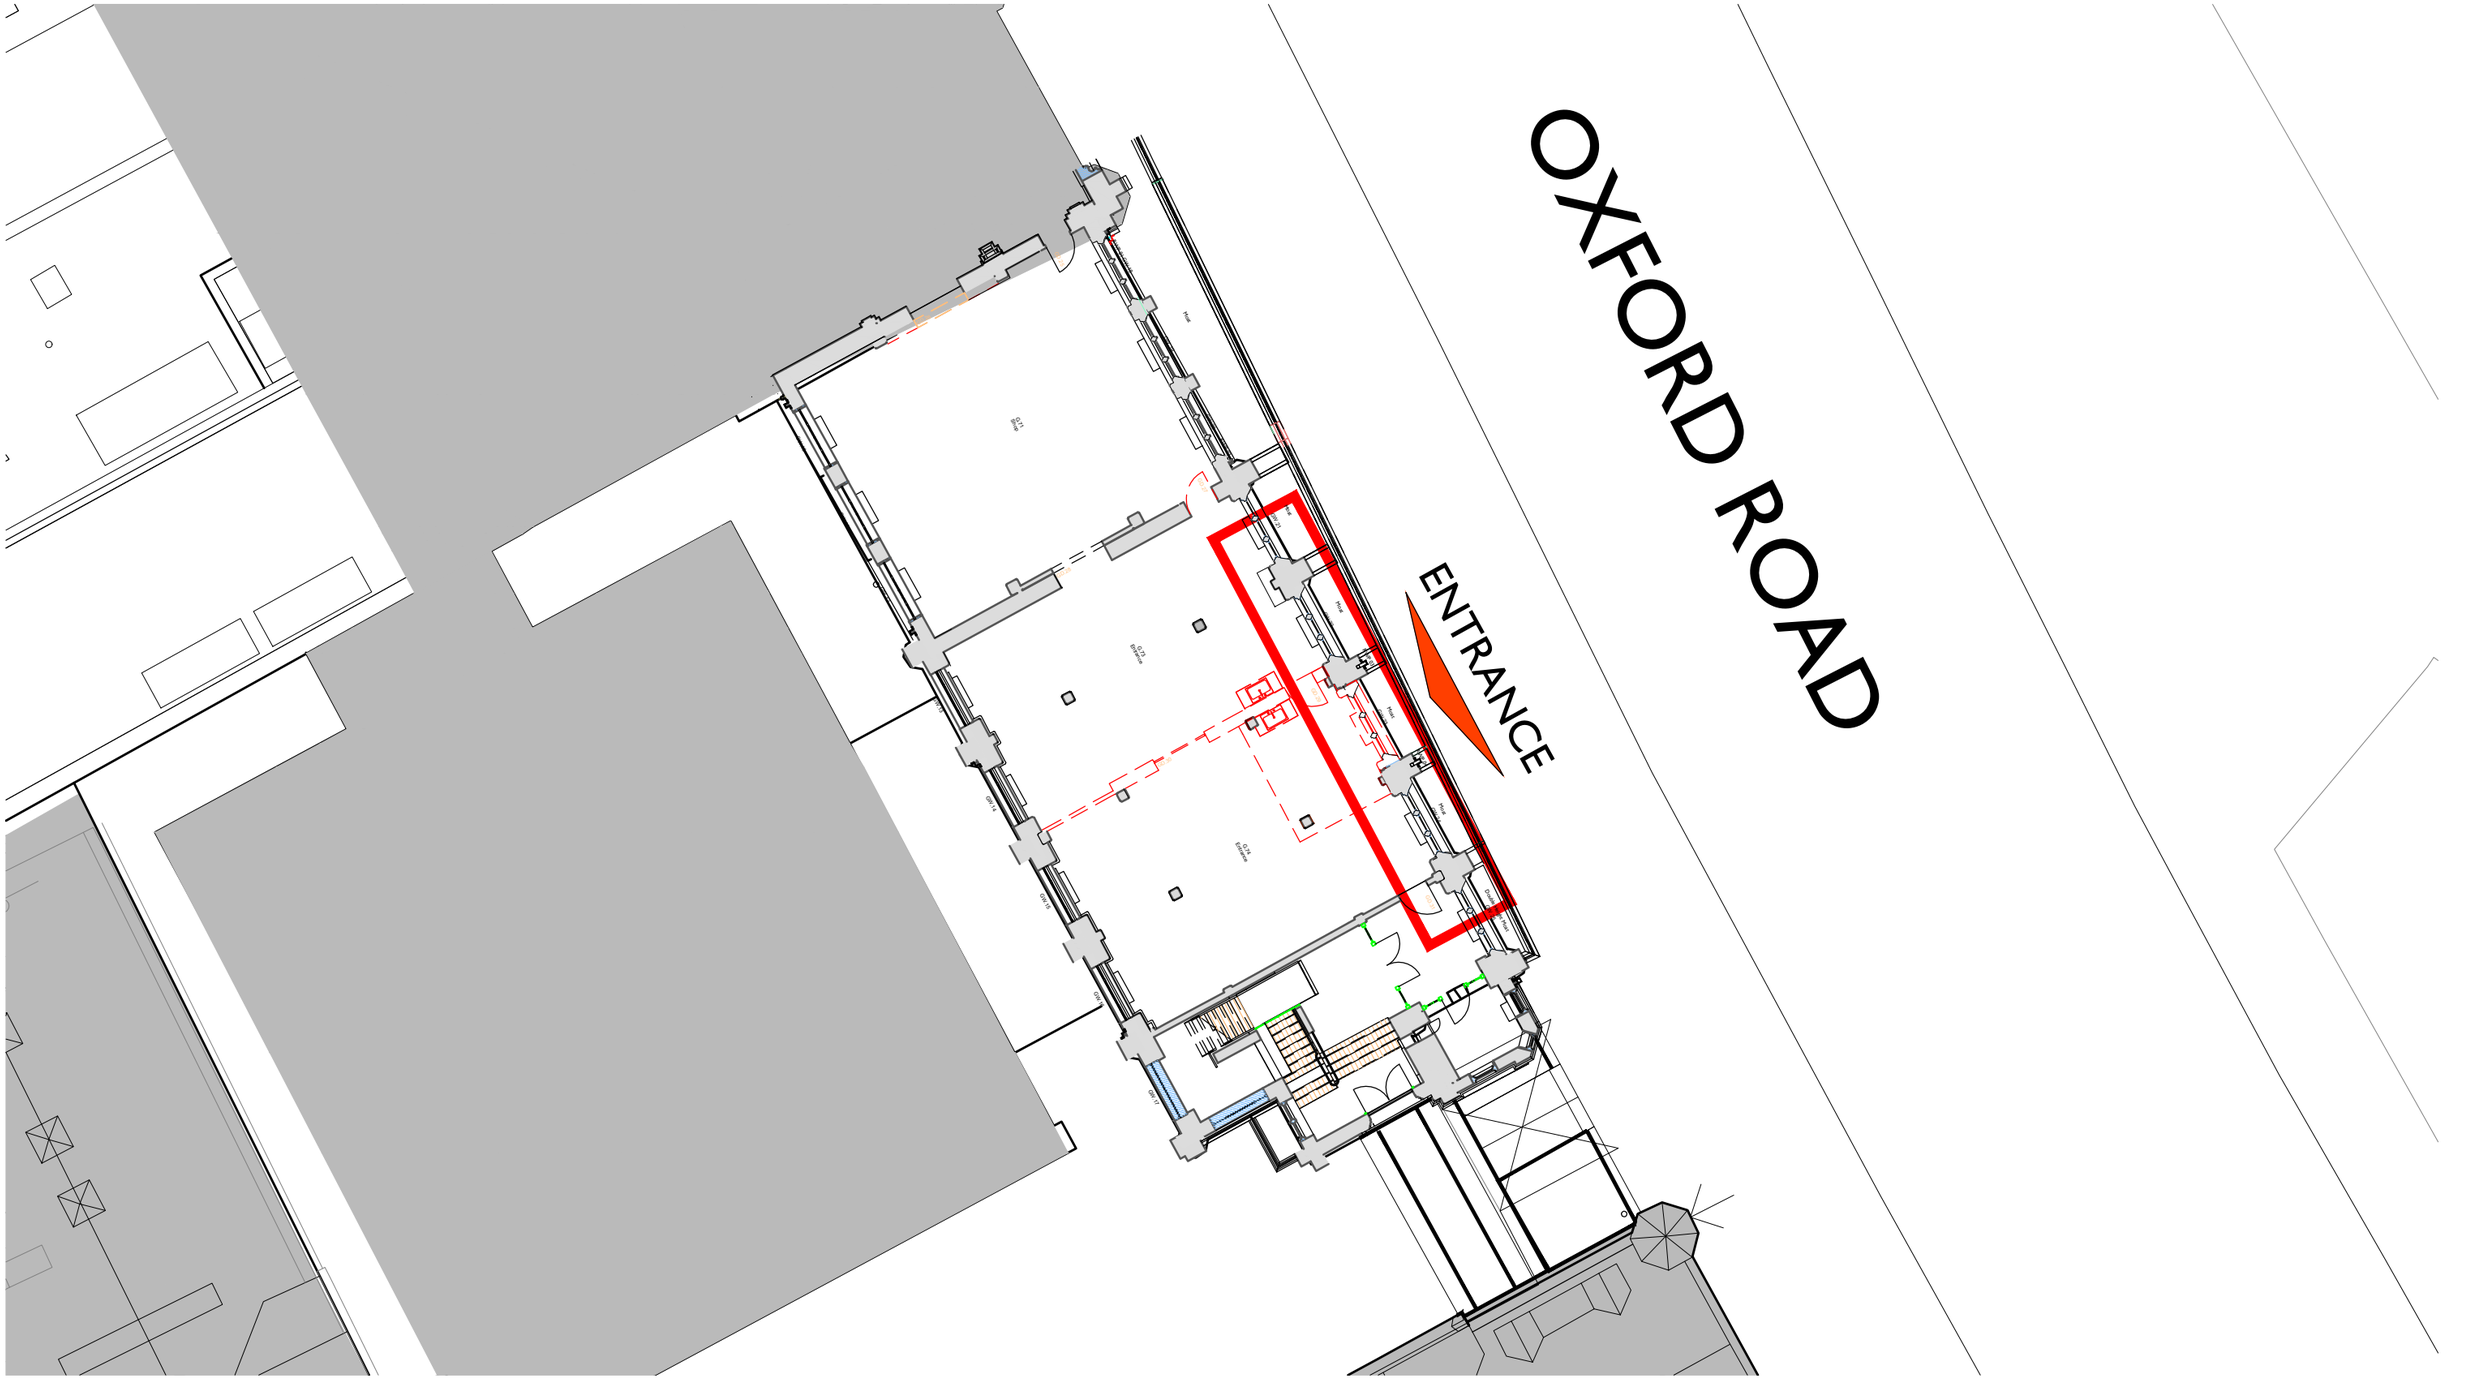


1 BLOCK PLAN
1:200

Notes: 17/12/2021 11:09:29

Drawings are based on survey data and may not accurately represent what is physically present.

Do not scale from this drawing. All dimensions are to be verified on site before proceeding with the work.

All dimensions are in millimeters unless noted otherwise.

Purcell shall be notified in writing of any discrepancies.

REV	DATE	BY	CHK	DESCRIPTION
-	17/12/2021	JB	JB	.

CLIENT
University of Manchester

JOB NUMBER **237010**

PROJECT **Manchester Museum Courtyard**

TITLE
Planning
Block Plan

SIZE	SCALE	LAST REVISED	DRAWN	CHECKED
A3L	1:200	17/12/2021	JB	JB

REV **-**

SUITABILITY/REASON FOR ISSUE **S4 - Planning**

DRAWING NUMBER **8001**

PURCELL

St James', 79 Oxford Street, Manchester, M1 6FQ

© PURCELL 2019. PURCELL ® IS THE TRADING NAME OF PURCELL ARCHITECTURE LTD.