


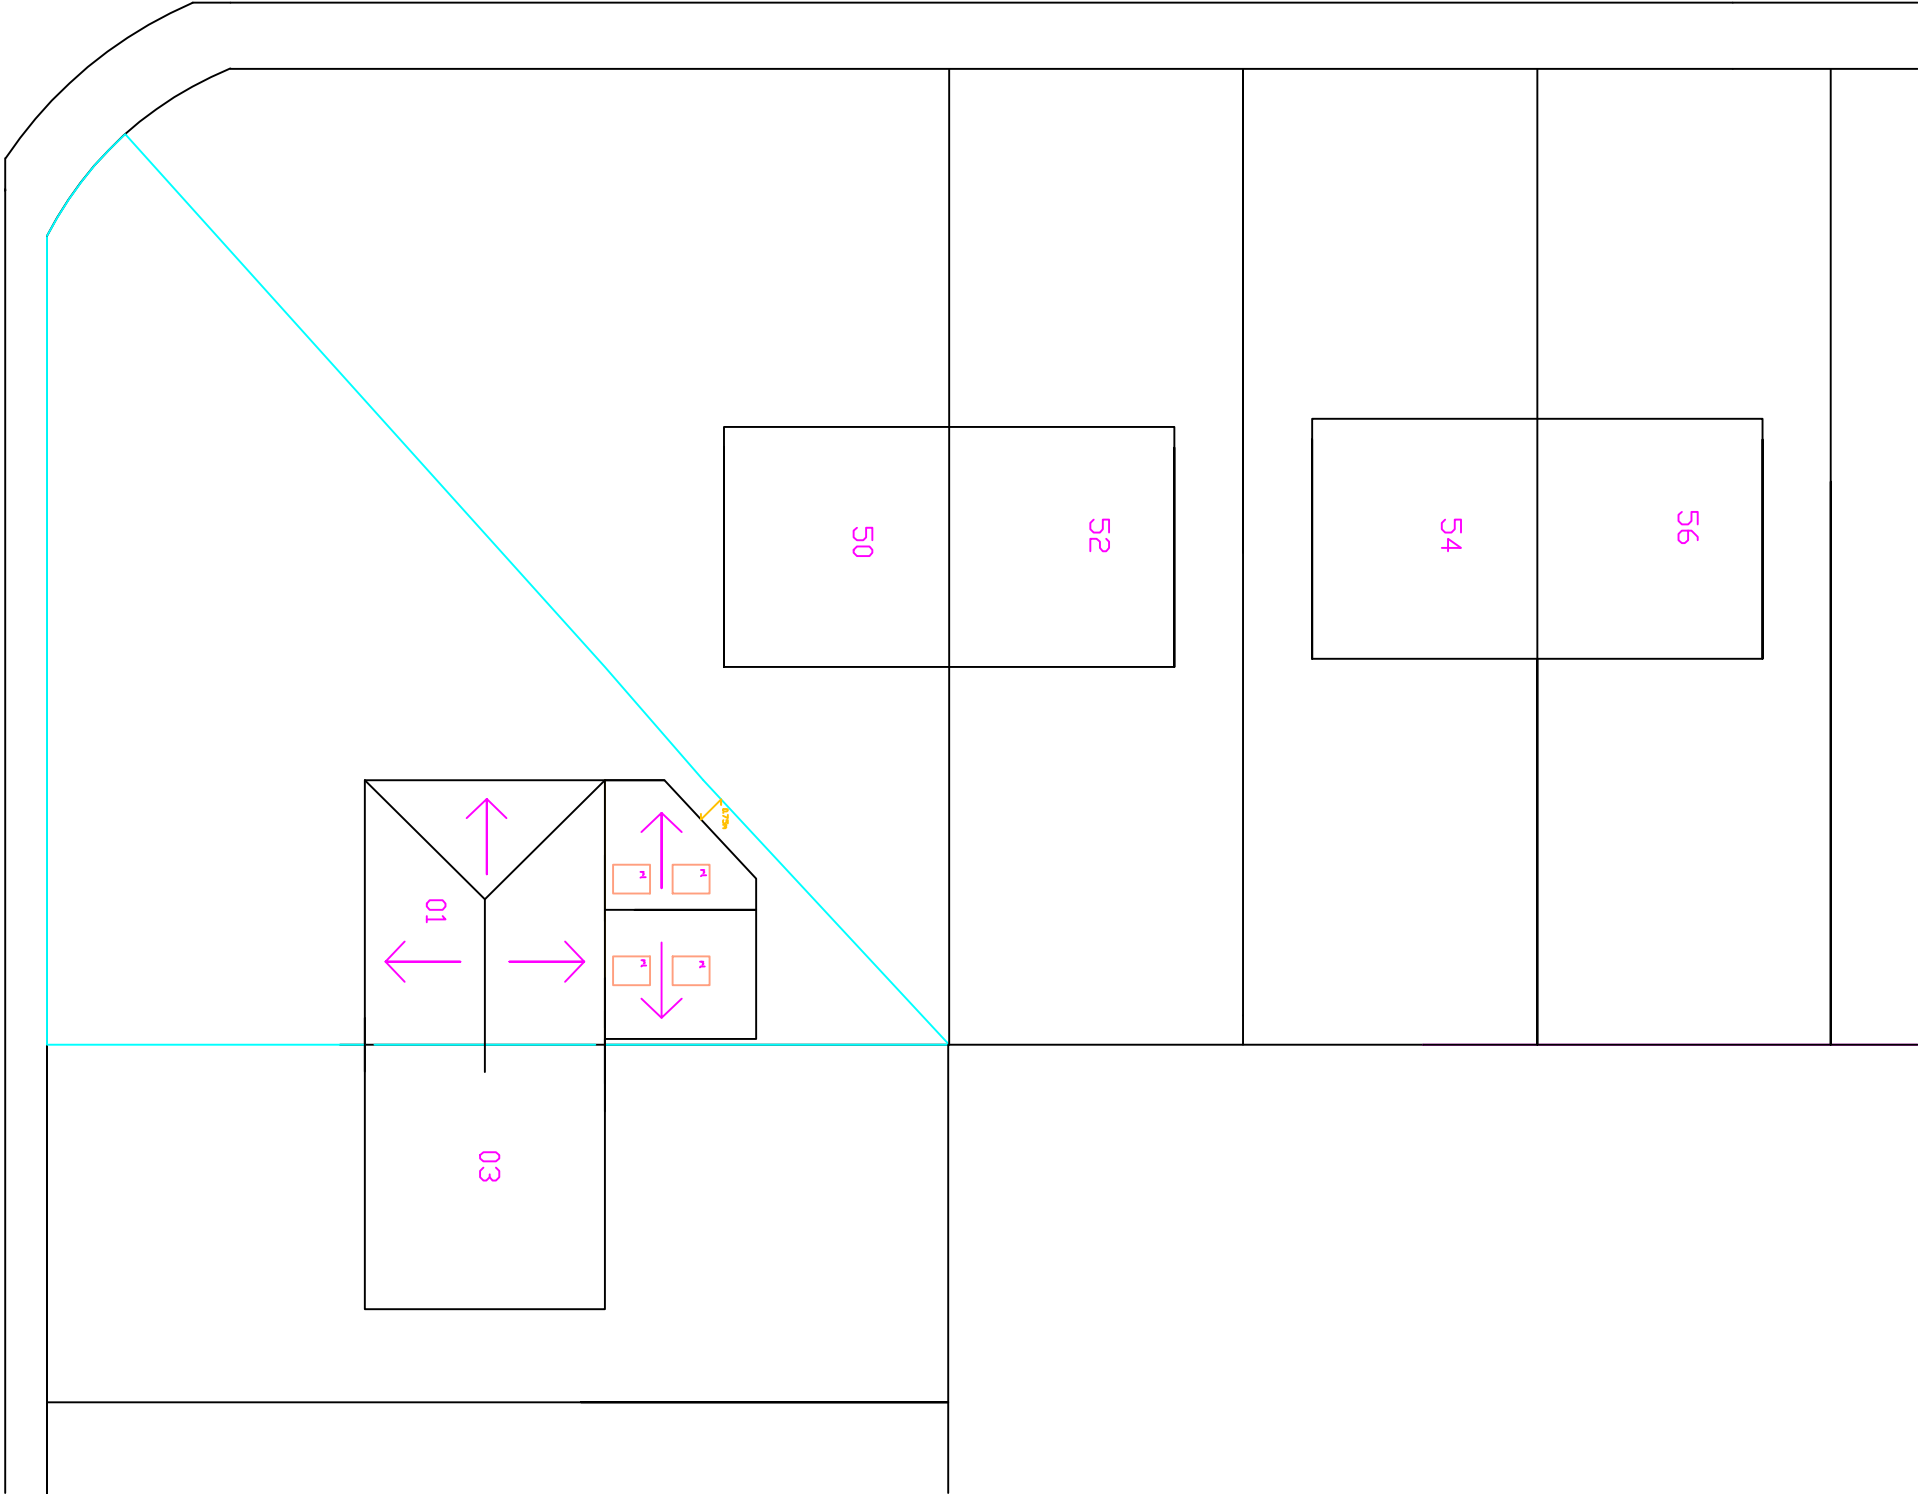

PROPOSED BLOCK PLAN
1: 200

PLEASE DO NOT SCALE OF THIS DRAWING TAKE ALL DIMENSIONS ON SITE (builders Note) Do not start any works until all the approvals have been obtained. Any discrepancy to be reported to Plans Drawn as soon as possible.		
Client: EDWIGE KOUNDOU 1, EGERMONT AVENUE , WITTINGTON, M20 1BB, TEL 07837165197		
Scheme PROPOSED REAR SINGLE STORE EXTENSION INTERNAL ALTERATIONS		
Project: MANCHESTER CITY COUNCIL PLANNING & BUILDING CONTROL APPLICATION		
date: OCTOBER, 2021	drawn: DRW	
PLANS DRAWN tel.no 07952934281 07856609593 email Bawin terbottom @aol.com www.plansdrawn.org www.plansforproperty .com		
project no. EA 01	drw. no. 04	A3 paper