



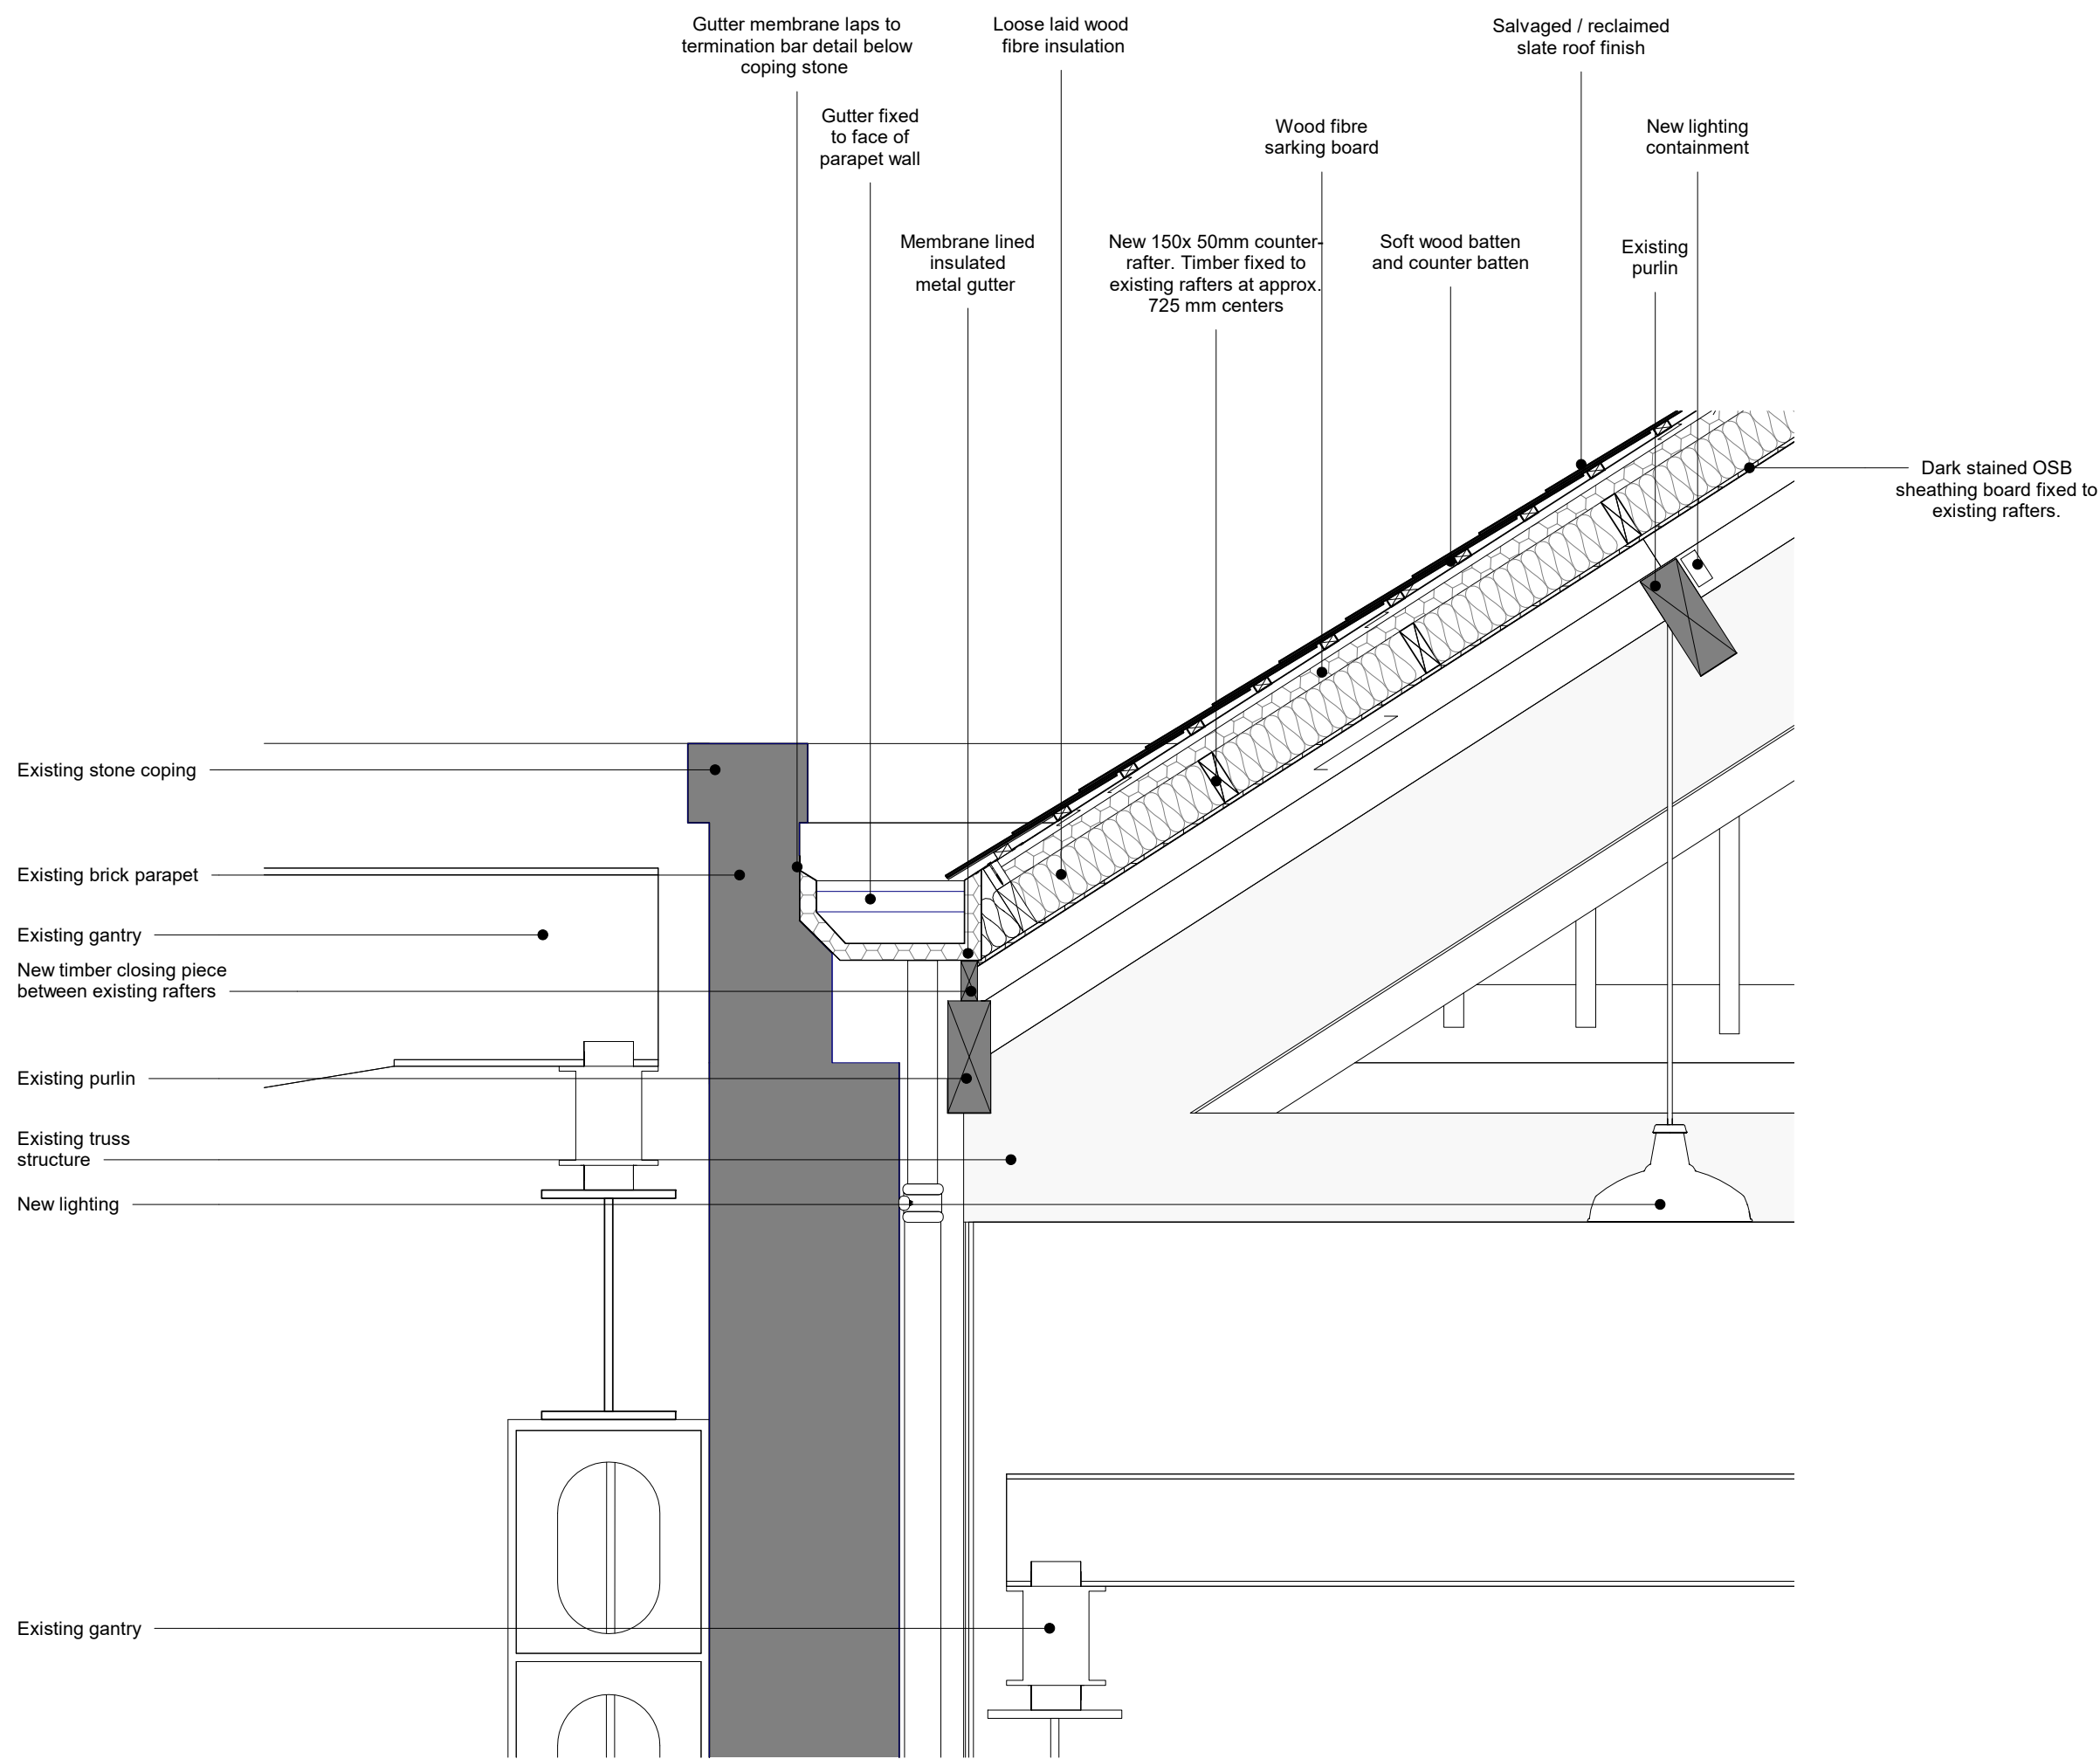


01 Proposed Parapet Detail
1 : 20 @ A1

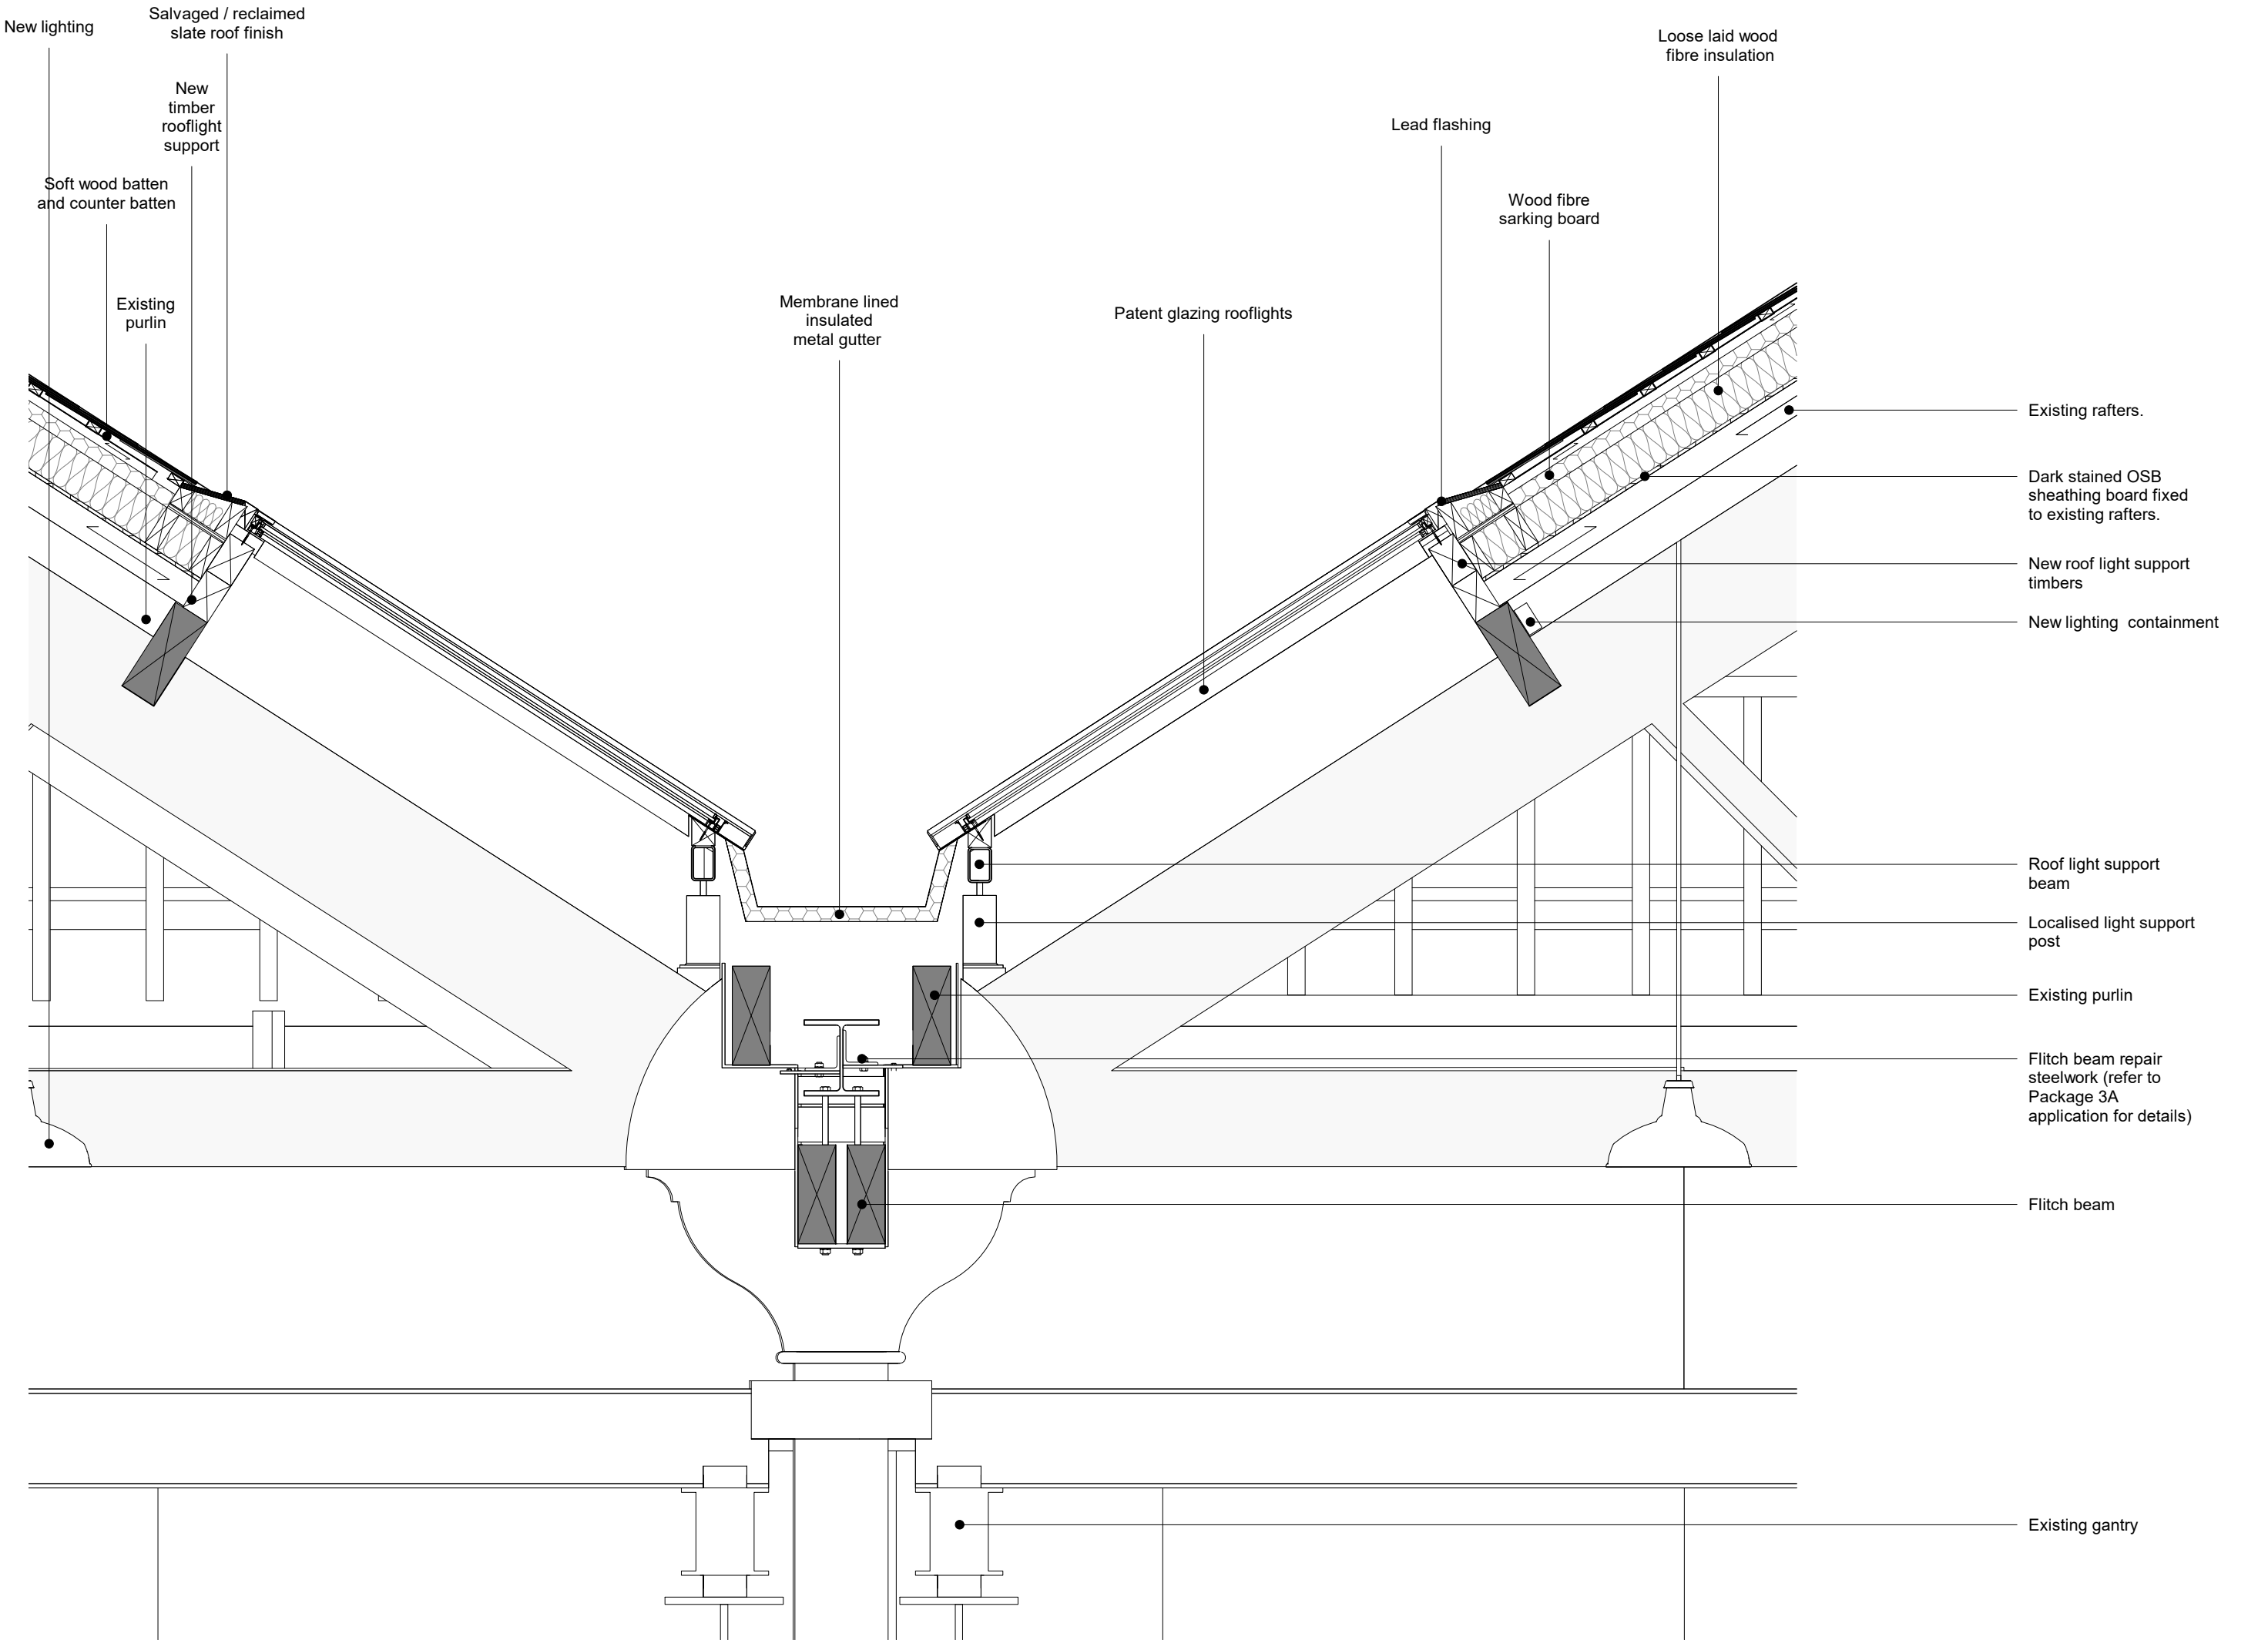

02 Proposed Valley Gutter Detail
1 : 20 @ A1

Revision	Description	Drawn/Checked	Date	Key	
PL1	Issue for planning	CBa/JY	20.08.2021	01. Salvaged / reclaimed slate roof finish	17. Existing gantry
PL2	Issue for planning	CBa/JY	20.10.2021	02. Lead work	18. Double glazed curtain walling
				03. Roof ridge tile	19. Vertical timber weatherboarding
				04. Building services/ pipe work	20. Existing blind windows
				05. Patent glazing roof lights	21. Existing window/ glazed door
				06. New roof build up	22. Existing shutter doors
				07. Roof light support	23. Robust metal cladding panel
				08. Stained OSB sheathing board	24. Metal framed sliding door
				09. Existing purlin	25. Existing modern platform with balustrade
				10. Existing rafter	26. Existing lighting
				11. New door	27. New lighting
				12. Membrane lined insulated metal gutter	28. New glazed door
				13. Fitch beam	
				14. Existing brick parapet	
				15. Existing stone and brick cornice	
				16. Existing timber truss/ structure	

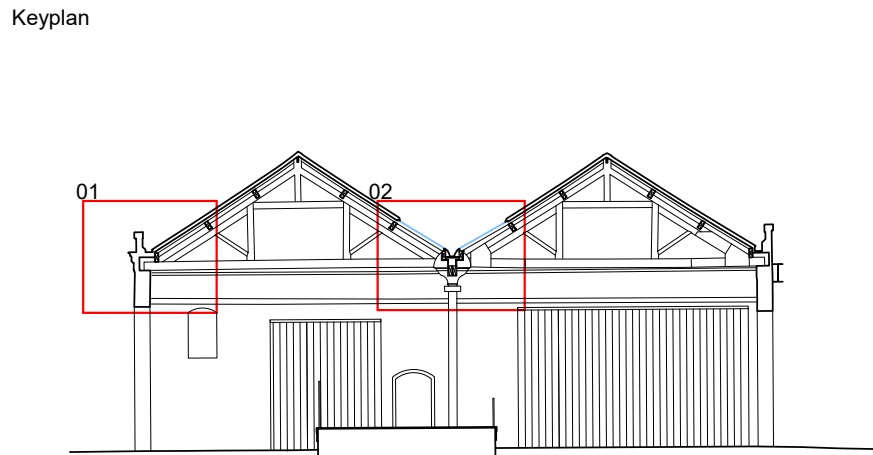

Drawings are based on survey information provided and subject to changes to accommodate existing building structure and services installation. We have noted discrepancies in the survey information and clarification required following further site investigations by the contractor on site. Do not scale from drawing. Errors to be reported immediately to the Architect. All dimensions must be verified on site. To be read in conjunction with all relevant Architects', Services and Structural Engineers' drawings.

© Carmody Groarke Limited.

CARMODY GROARKE

Carmody Groarke Limited, 67-74 Saffron Hill, London EC1N 8QX
+44 (0)20 7836 2333 www.carmodygroarke.com

Drawing Name		Drawing Number	
Proposed Parapet and Valley Gutter Detail		PHL-CGA-00-XX-DR-A-06511	
Date		Issue	
20.10.2021		PL2	
Project Name	Power Hall & Decarbonisation	Scale/Format	1 : 20 @ A1
Client	SIM	Drawn/Checked	CBa/ JY
Project number	PHL	Approved	RS
		CAD Reference	