


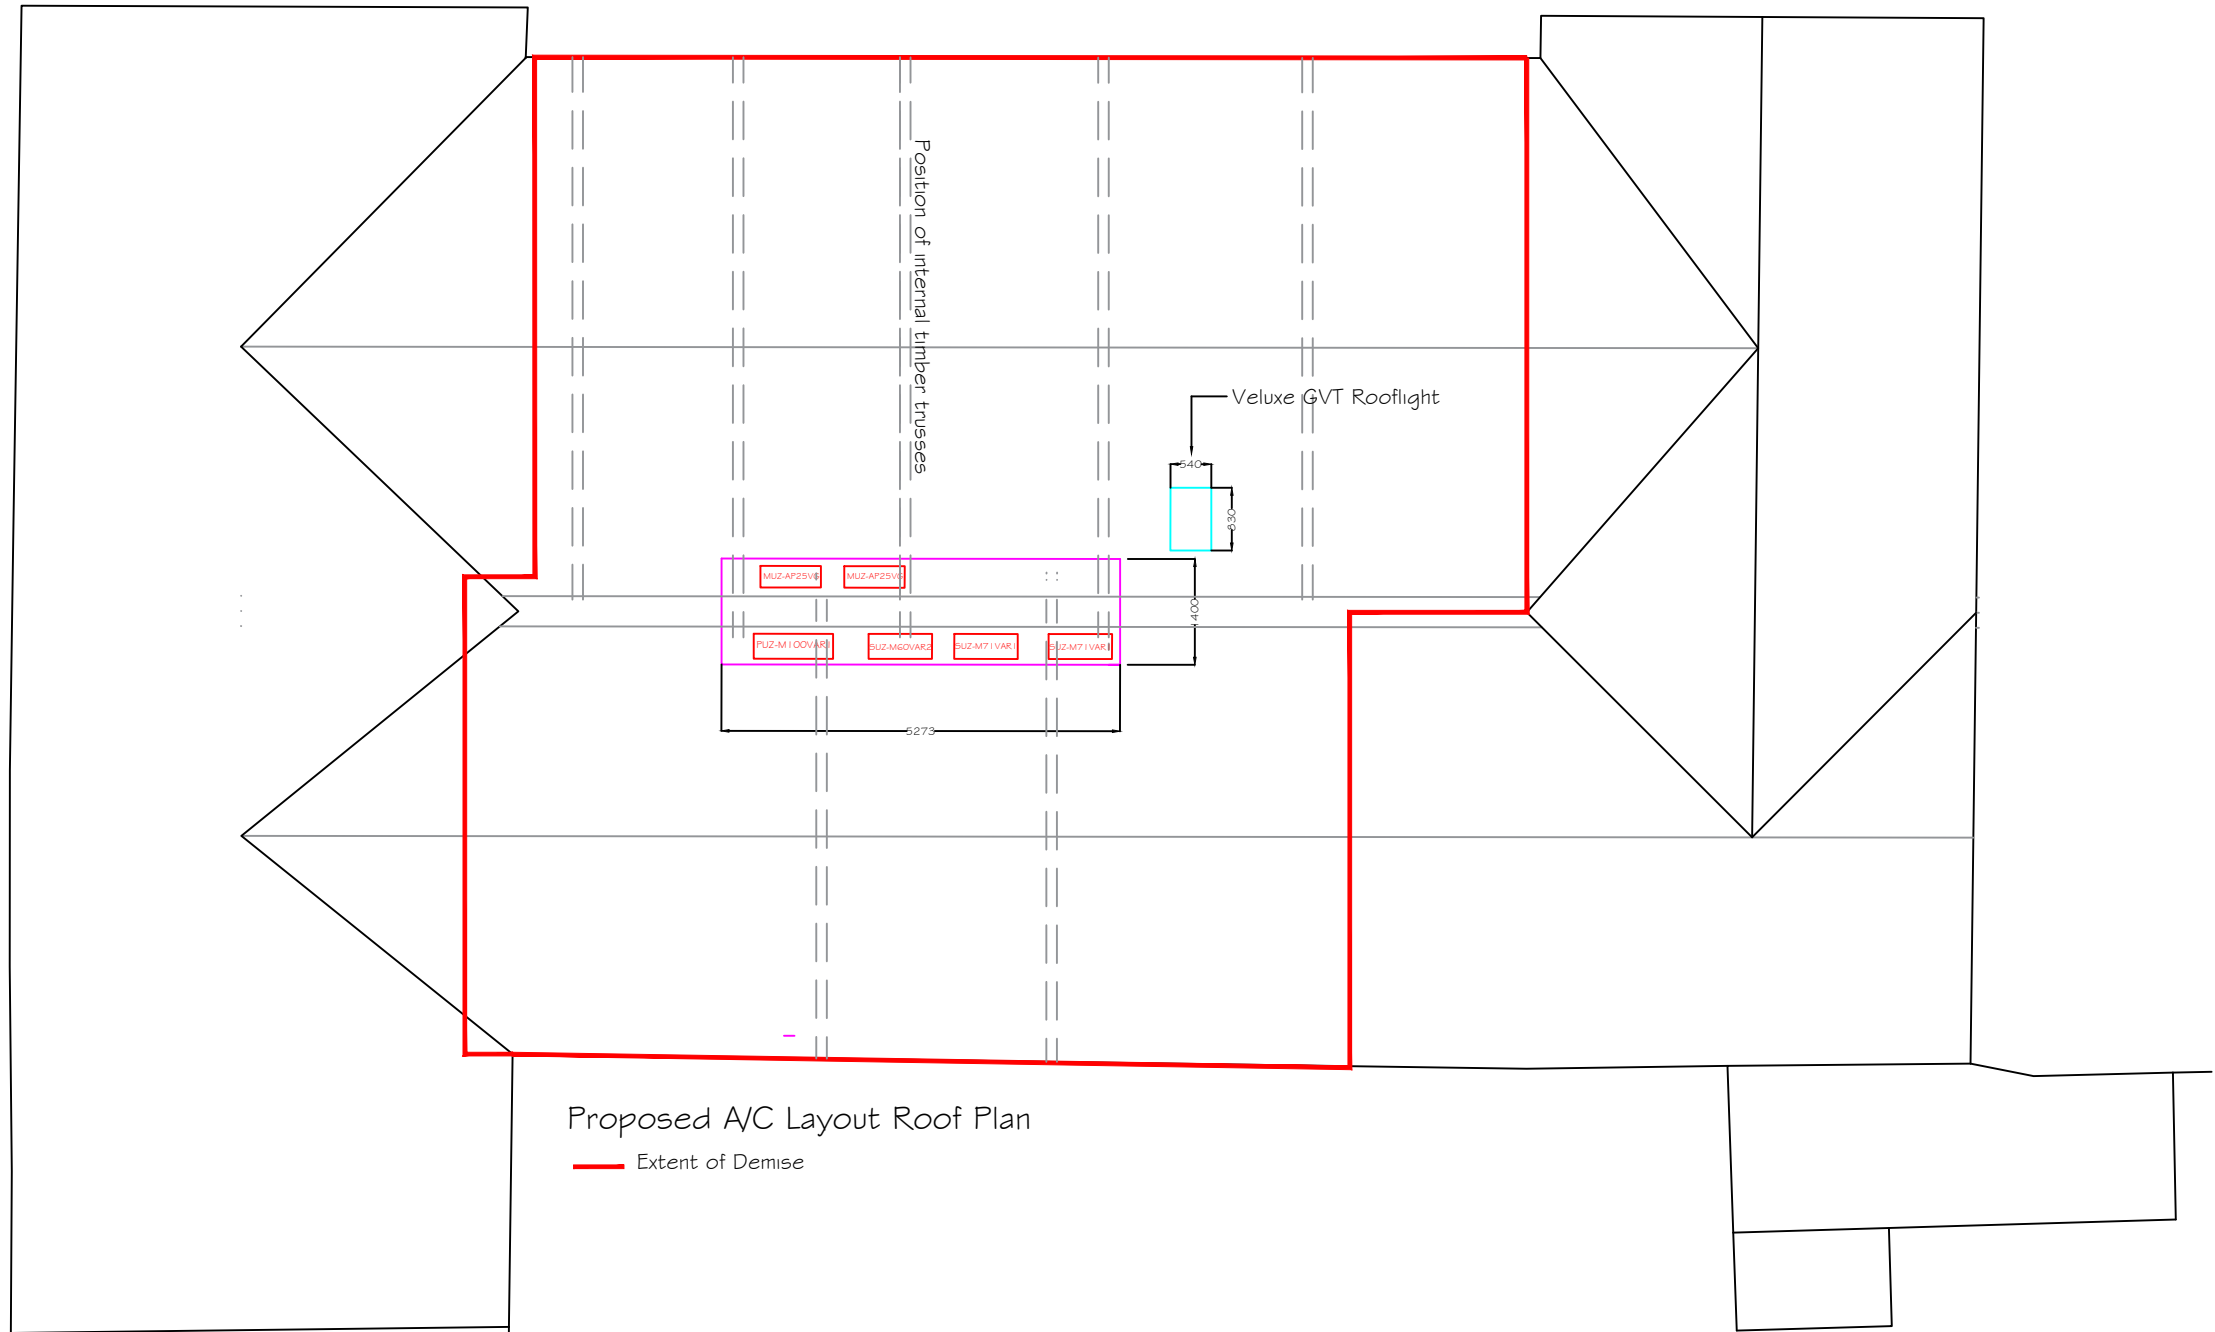

Proposed A/C Layout Roof Plan

— Extent of Demise

Client Made By Zen	Rev	Description	Date	By	Chck'd
Project Title 3 The Stables Farns Wood Didsbury Manchester	B W P CONSTRUCTION AND PROPERTY CONSULTANTS 6 Hewitt Street Manchester M15 4GB T 0161 236 8133 www.bwpconsultants.co.uk				
Scale @ A3 1/50	Description Proposed A/C Roof Layout Plan				
Date 04.01.22	Job 2967				
By DMB	Checked	DO NOT SCALE THIS DRAWING. CHECK ALL DIMENSIONS ON SITE			
		Drg 2967AC01	Rev C1		